



1:100 South-East Elevation

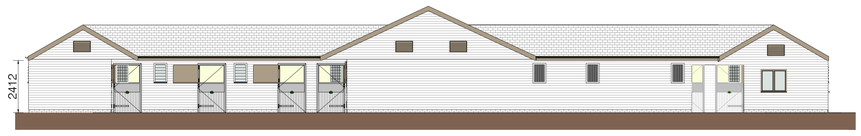


1:100 South-West Elevation




1:100 North-West Elevation

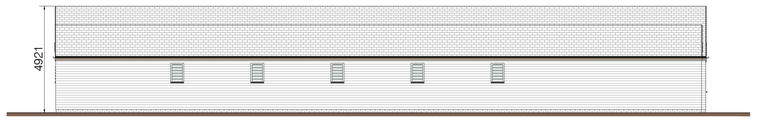

1:100 North-East Elevation

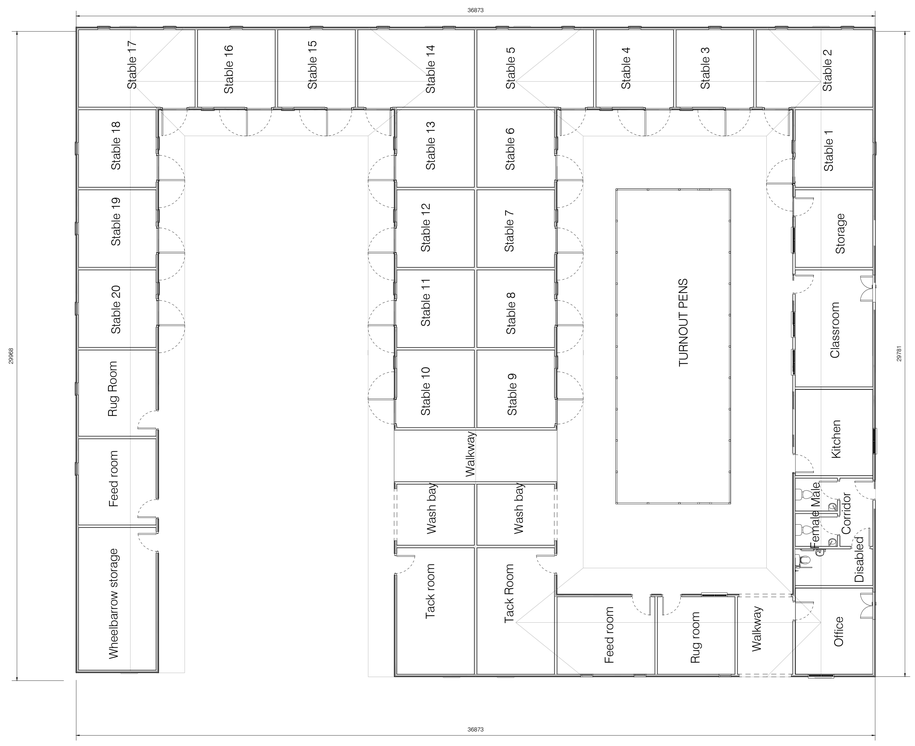

1:100 Floor Plan

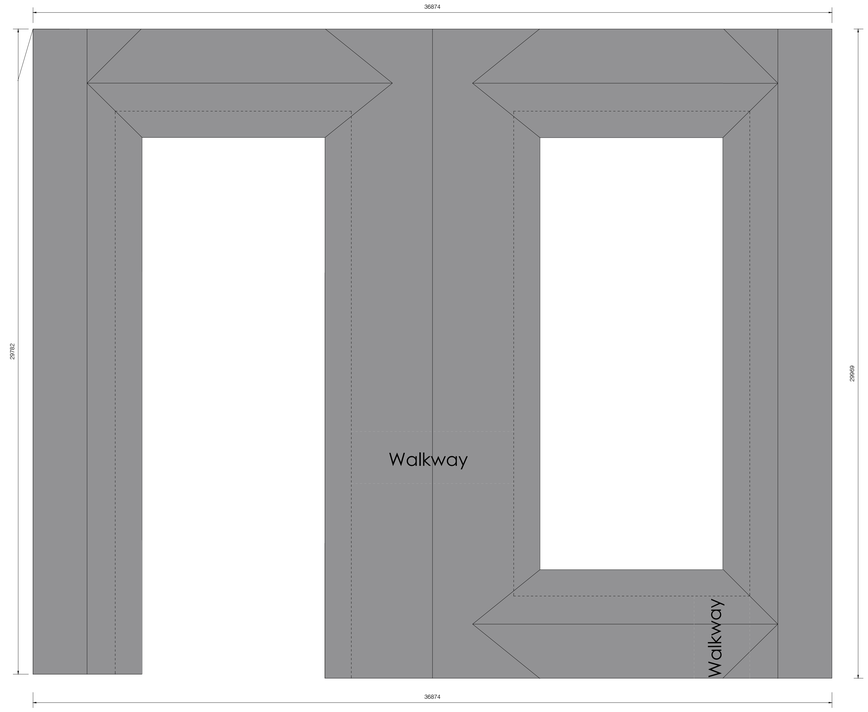

1:100 Roof Plan

SCALE 1:100 (METRES)

0 5 10

REV	DATE	BY	REVISION NOTES

Suite 2, Clare Hall,
St Ives Business Park,
Parsons Green,
St Ives,
Cambs, PE27 4WY

© COPYRIGHT

Tel: 01480 494969
Email: enquiries@planningandarchitecture.co.uk
Web: www.planningandarchitecture.co.uk

PARTNERS in PLANNING and ARCHITECTURE

PROJECT
Proposed general purpose Agricultural building to land rear and east of no.7 Blackpool Hill Cottages, Straight Drove, Farcet, Peterborough, PE7 3DL

CLIENT
Mrs Spencer

DRAWING TITLE
Proposed Stable Plans and Elevations

DRAWN BY	SCALE	
LJ	1:100@A0	
DATE	DWG. No.	REV.
02.11.26	26.25.APP2.205	