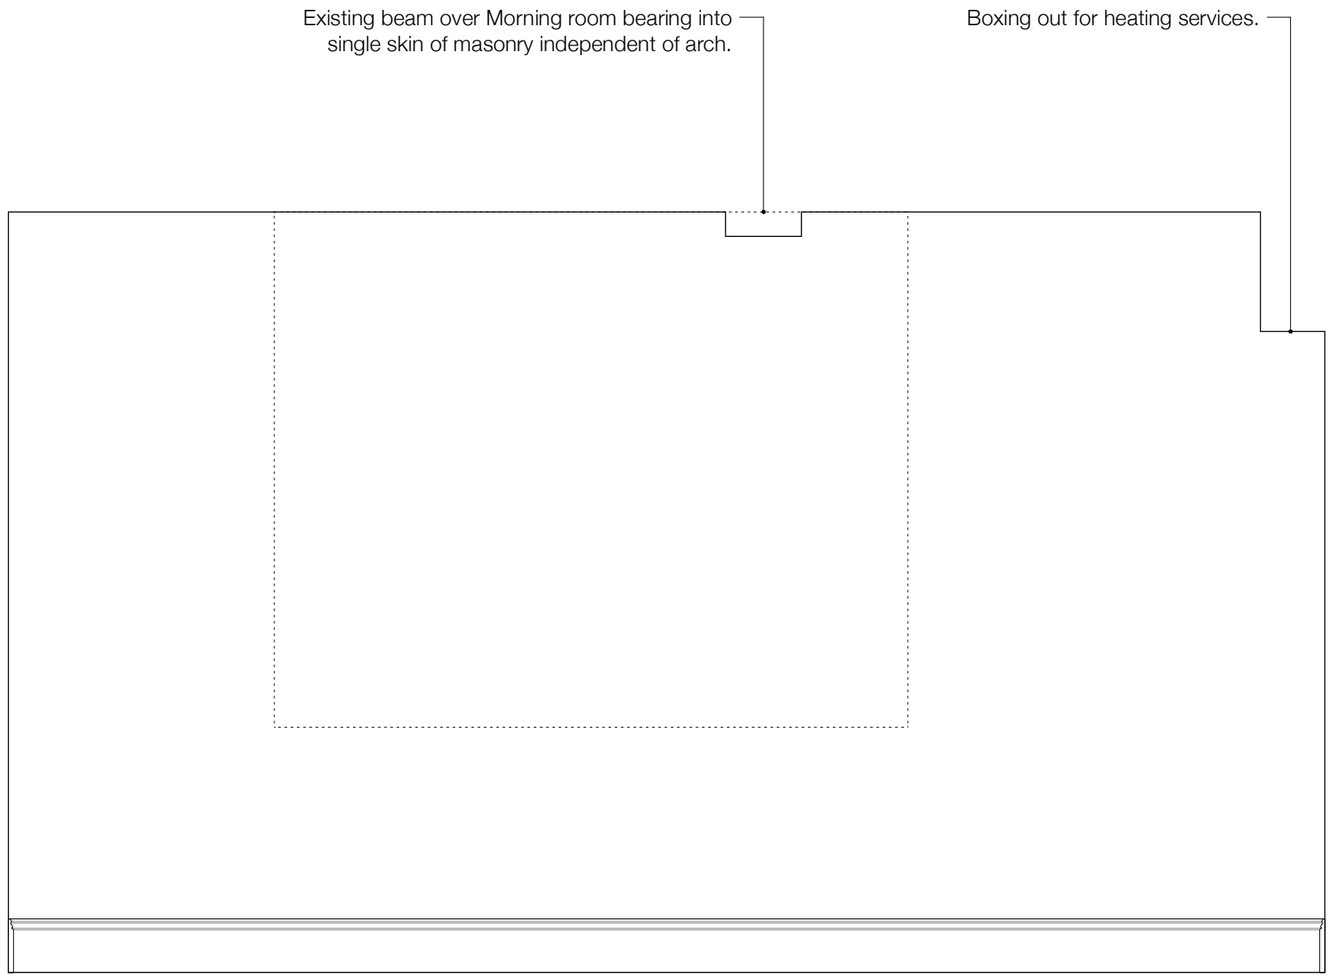

MORNING ROOM ELEVATION

RECEPTION JOINERY
EXISTING ELEVATION - MORNING ROOM

0 0.5 1m

scale 1:20

25/01266/LBC
5. Condition.

Prior to installation of new joinery between Reception Room One and the Morning Room details of the new joinery including timber sections and elevations (scale 1:2 / 1:5 as appropriate) shall be submitted to and approved in writing by the local planning authority (LPA). The new joinery shall be constructed and installed in accordance with the approved details and retained as such thereafter.

Reason: To avoid harm to the special interest of the listed building in accordance with Policy LP34 of the Huntingdonshire Local Plan to 2036.

STUDIO MCLEOD

The Studio
320 Kilburn Lane
London W9 3EF

+44 (0)20 8968 5232
info@studiomcleod.com

notes

revisions:
- -
- -
- -
- -
- -
- -
- -
- -
- -
- -

to be read in conjunction with all other information issued by other consultants. drawing not to be scaled - contractors must verify all dimensions on site before commencing work, any discrepancies to be reported to the designer. drawing to be read in conjunction with all other relevant drawings. all dimensions in mm unless otherwise stated

Studio McLeod Architecture Limited: The Studio, 320 Kilburn Lane, London, W9 3EF. Registered in England. Company Number 08474700

No.3 THE AVENUE, GODMANCHESTER, HUNTINGDON, PE29 2AF

RECEPTION JOINERY
EXISTING ELEVATION - MORNING ROOM

drawing no.	**316-SU-03**	rev.	-
scale	NTS		
date	03 FEB 2026		
status	PLANNING		