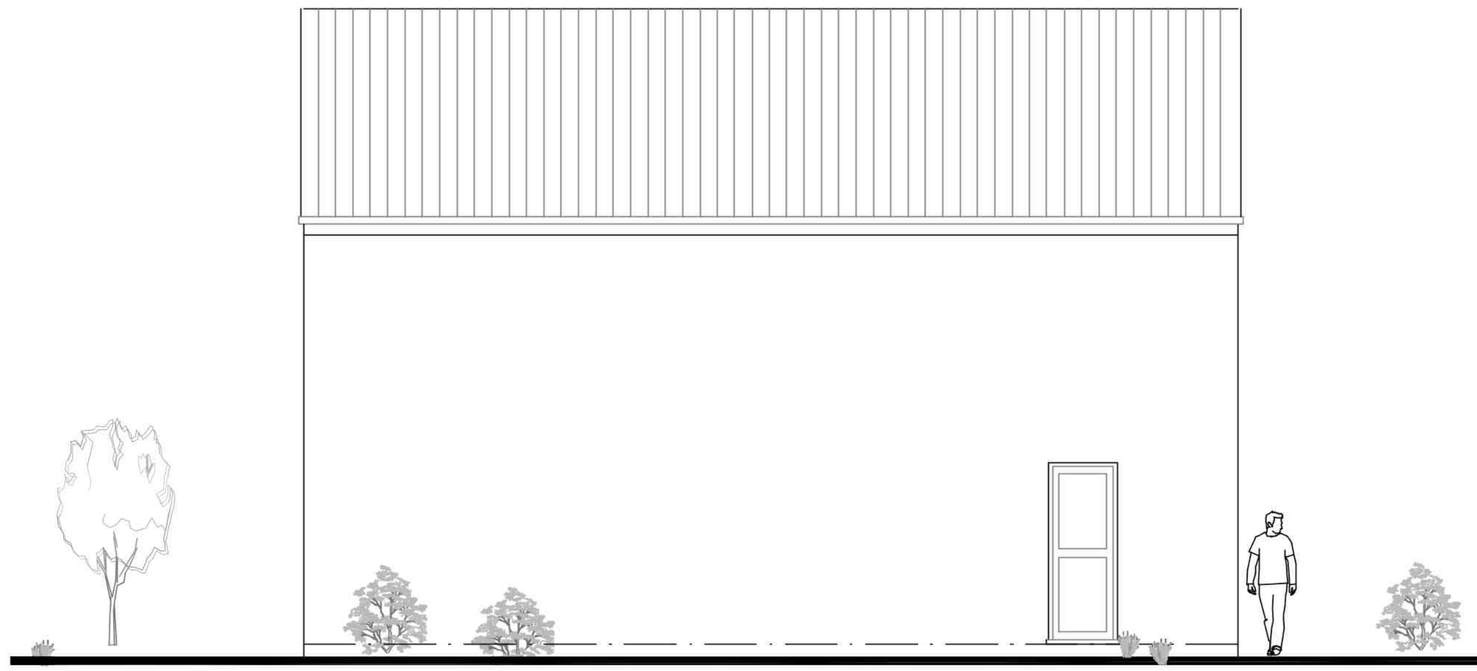

EXISTING SIDE ELEVATION

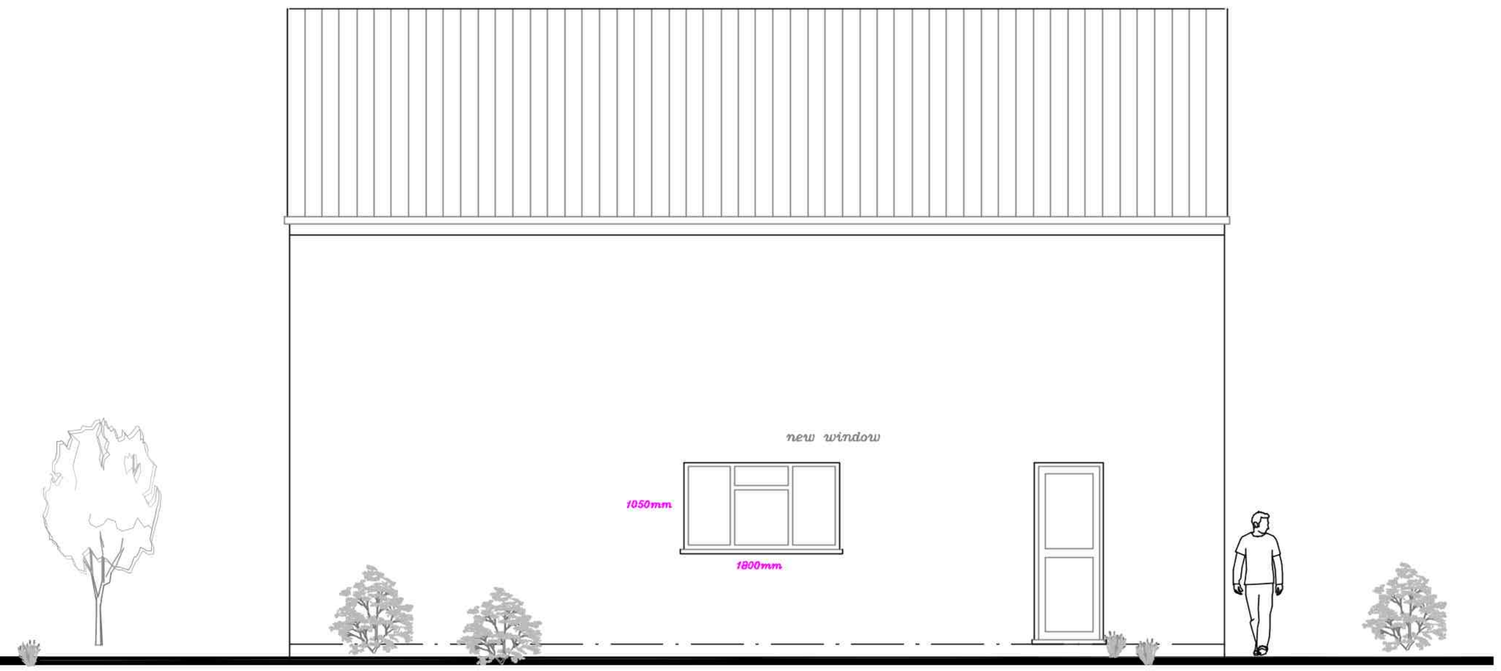

PROPOSED SIDE ELEVATION

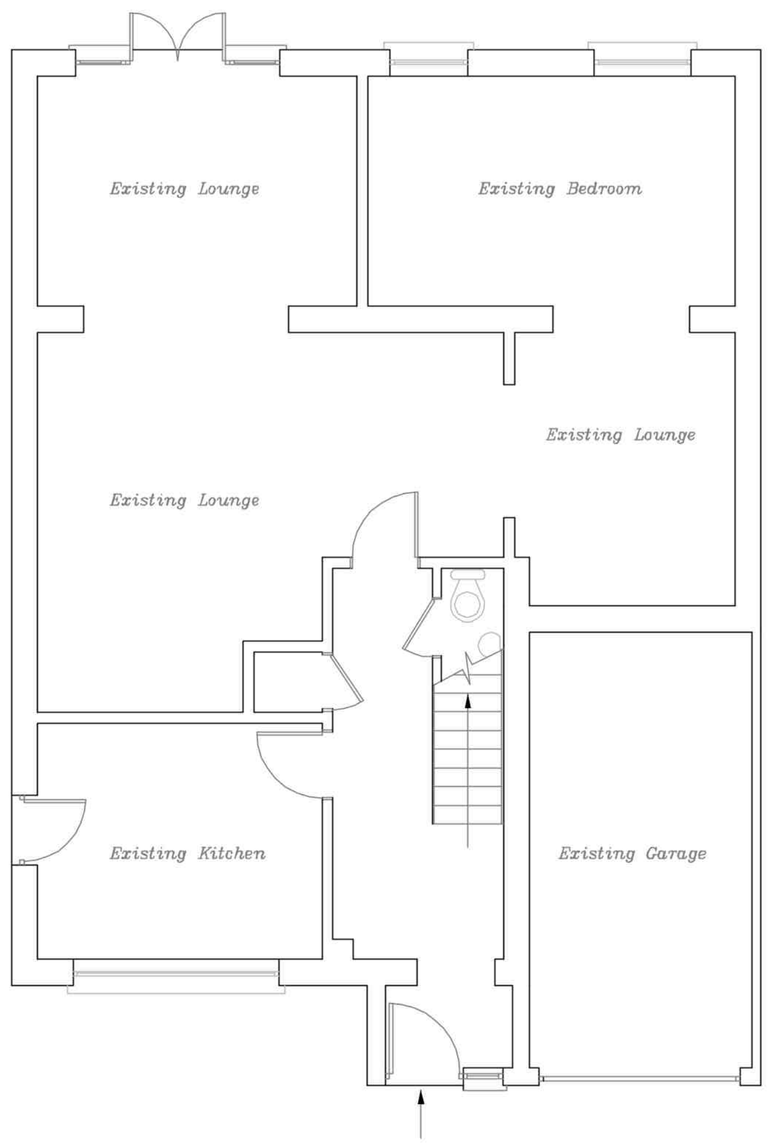

EXISTING GROUND FLOOR PLAN

A

Existing door opening 2.05m X 0.8m = 1.64msq
New window opening 1.8m X 1.05m = 1.84msq
Total proposed openings adjacent to Boundary line =3.48msq

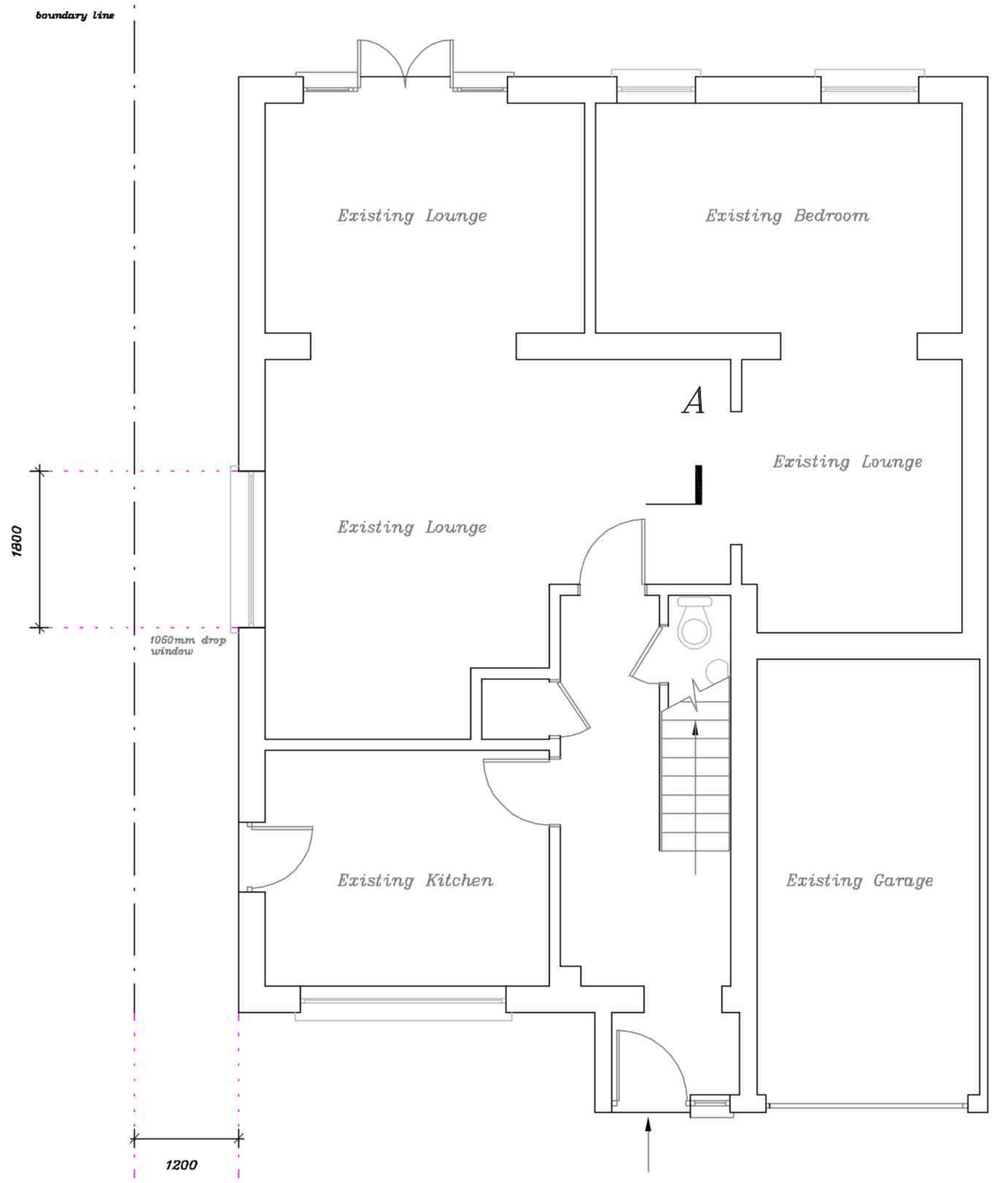

PROPOSED GROUND FLOOR PLAN

C

KEY

Smoke detectors (SD)

Existing walls

Walls to be demolished

New Cavity wall

New block walls

New Stud walls

NOTES

This drawing is to be read in conjunction with the construction notes provided. All dimensions to be checked on site by builder and not scaled from this drawing. This drawing is for submission to L.A. and builder to liaise direct with Building control officer on site following submission of a building notice. This is an architectural drawing only, structural details and calculations are to be obtained separately from a structural engineer.

REVISIONS

Drawn by:
G P Melanie
Architectural Design

35 Beauchamp Close, Eaton Socon, Cambs PE198BU
email: ginomel@hotmail.com
web site: www.gpmelanie.co.uk
Phone: 01480 210993

Client: Annette Woods

Location: 11 Manor Gardens
Buckden
Cambs
PE19 5TN

Project: Proposed new window

Title: Existing/Proposal drawing.

Scale: 1:50 at A1

Date: Feb 2025

Drg.No. AW/AJD/01