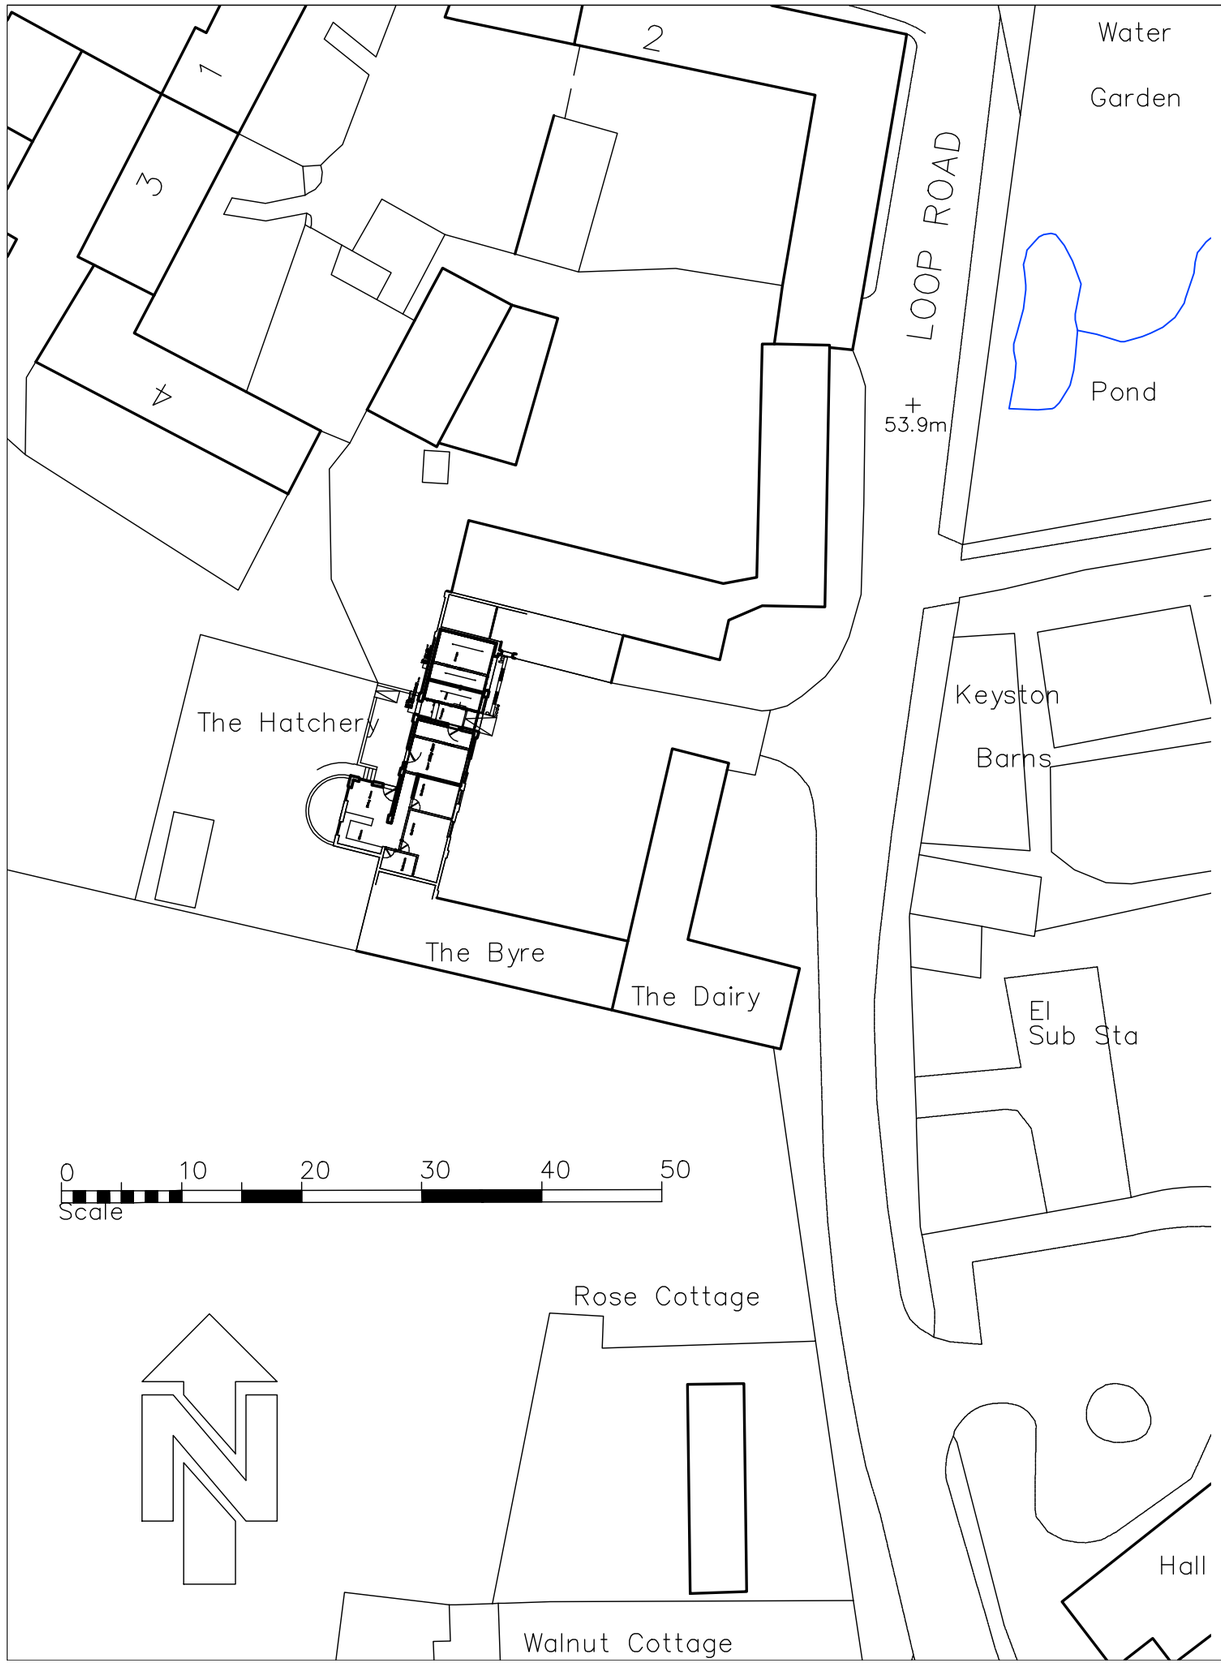

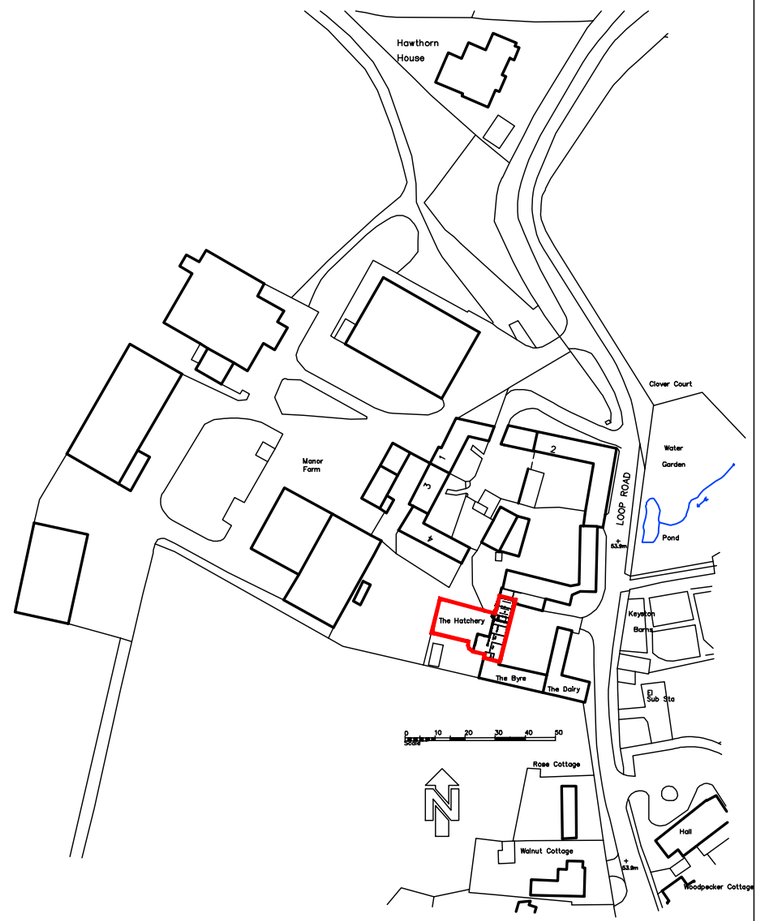

Ordnance Survey (c) Crown Copyright 2015. All rights reserved. Licence number 100022432

Revision	Date	
Copyright Reserved	Do Not Scale	All Dimensions To Be Checked On Site

Project
The Hatchery
Loop Road
Kesyton

Drawing
Location Plan 1:1250
Block Plan 1:500

Wythe Holland Ltd
Chartered Architects
Phone +44 (01780) 752808
Fax +44 (01780) 752809
www.wytheholland.co.uk
Unit 7, Messenger Centre
Crown Lane, Tinwell, Nr Stamford
Rutland PE9 3UF
mail@wytheholland.co.uk

Date	Scale	Job No	Drawing No
24.08.15	1:1250	1833	01