


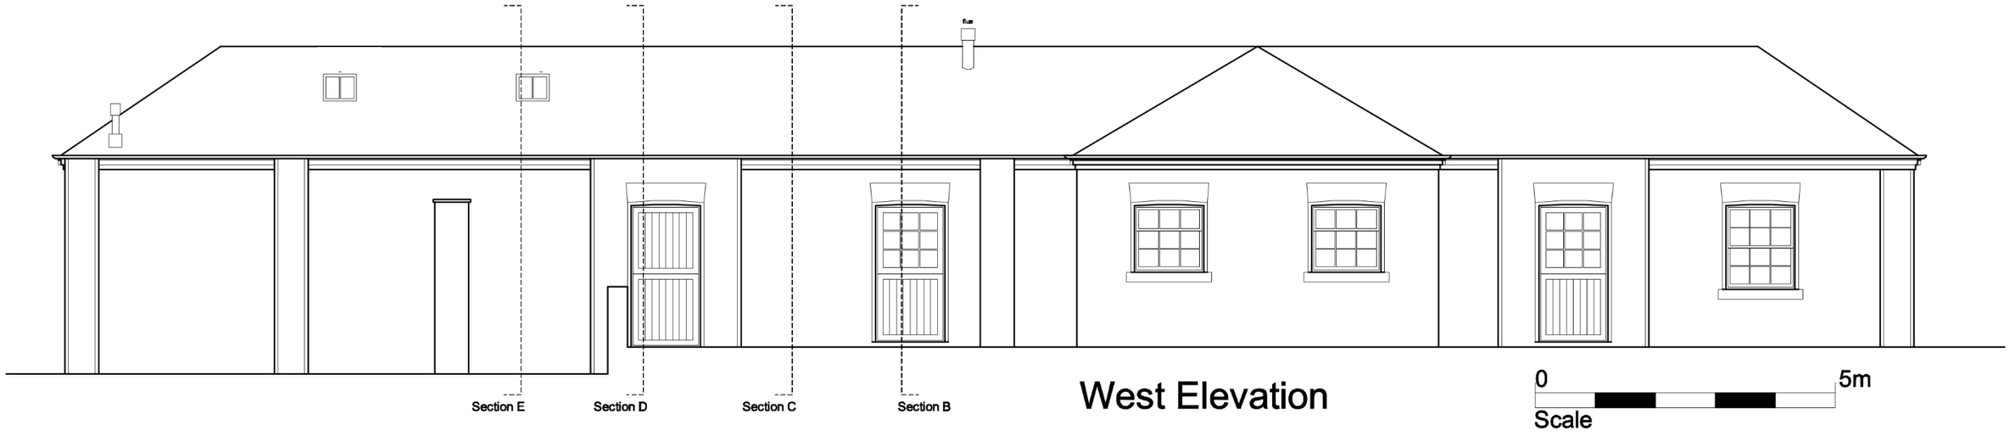


| Revision | Date | |
|---|---|---|
| Copyright Reserved | Do Not Scale | All Dimensions To Be Checked On Site |

Project
The Hatchery
Loop Road
Keyston

Proposed East and West elevations

Wythe Holland Ltd
Chartered Architects
Phone +44 (01780) 755888
Fax +44 (01780) 755889
www.wytheholland.co.uk
Unit 7, Messenger Centre
Crown Lane, Tinwell, Nr Stamford
Rutland PE9 3UF
mail@wytheholland.co.uk

| Date | Scale | Job No | Drawing No |
|---|---|---|---|
| 24.08.15 | 1:100 | 1833 | 06 |