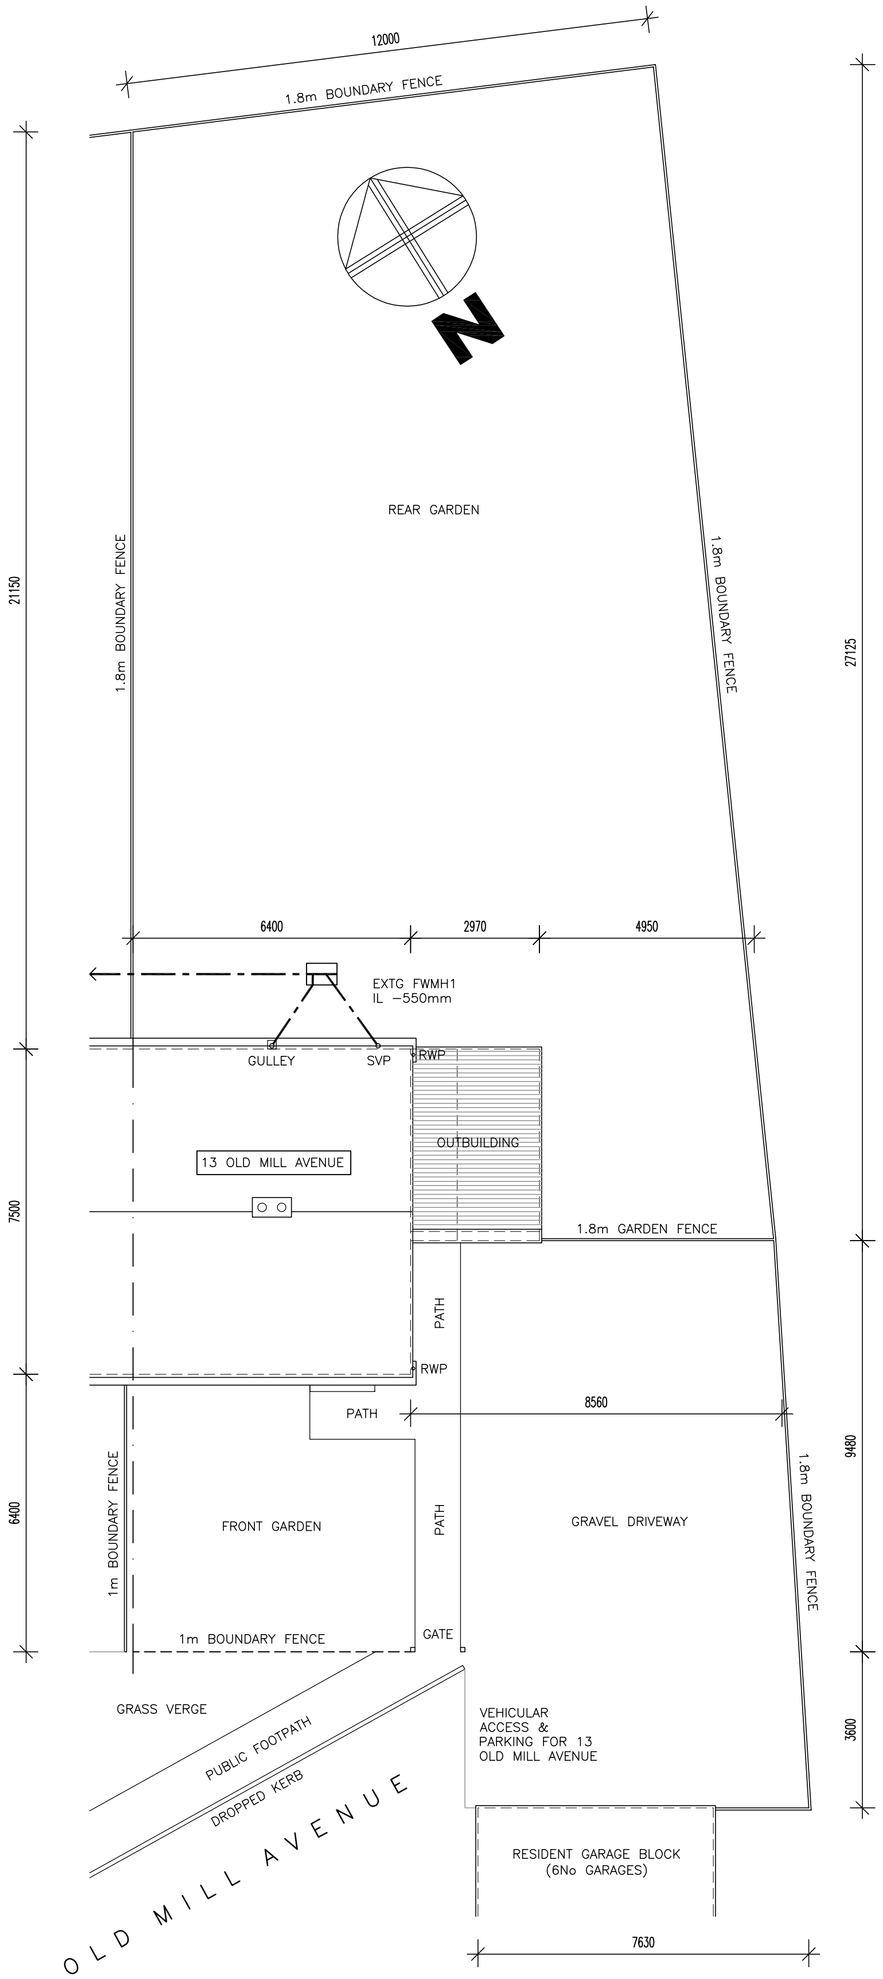

EXISTING SITE PLAN – 1:100

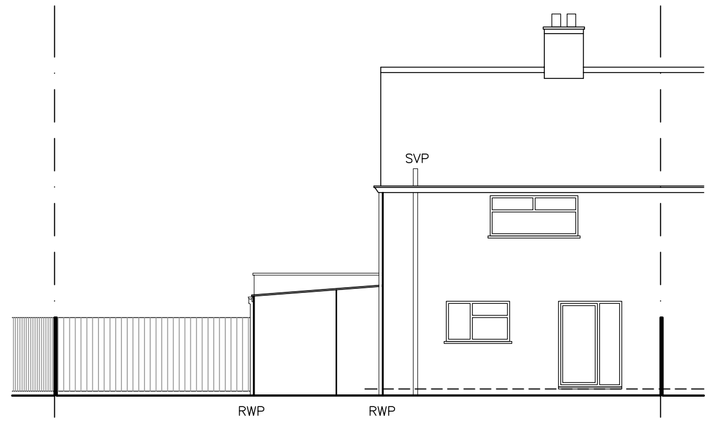

EXISTING NE ELEVATION
1:100

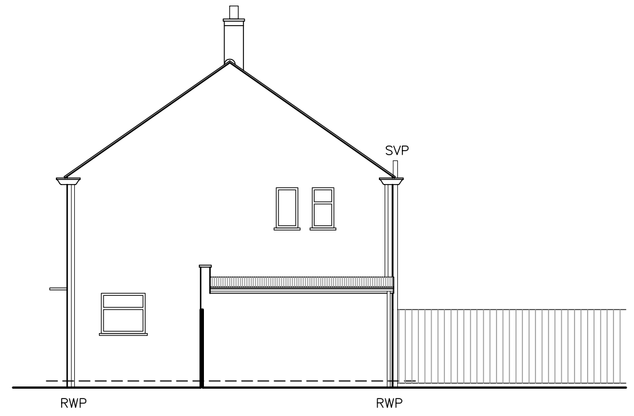

EXISTING SE ELEVATION
1:100



EXISTING SW ELEVATION
1:100

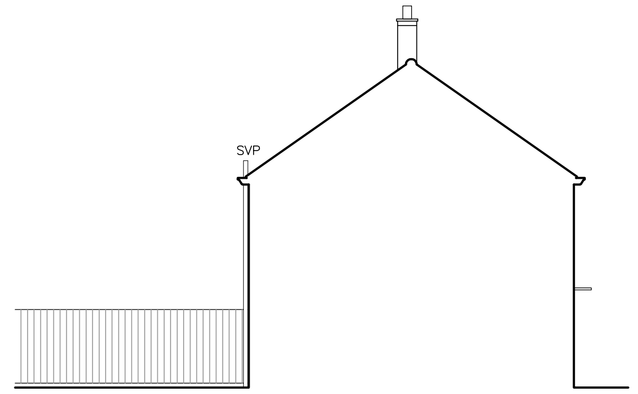

EXISTING NW ELEVATION
1:100

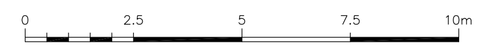



REV X – XX/XX/XX – XXXXXXXXXXXXXXXXX

REV

CLIENT

MR JOHN AMATO
34A STATION ROAD
WARBOYS HUNTINGDON
CAMBS PE28 2TD

PROJECT

NEW DWELLING ADJACENT
TO 13 OLD MILL AVENUE
WARBOYS HUNTINGDON
PE28 2TE

DRAWING

EXISTING SITE PLAN &
ELEVATIONS

1:100/50	JULY 2024		
scale:	date:	drawn:	approved:
		J'A	0'2