NOTE
FOR ALL STRUCTURAL ELEMENTS THE STRUCTURAL DESIGN OVERRIDES THE ARCHITECTURAL DESIGN.

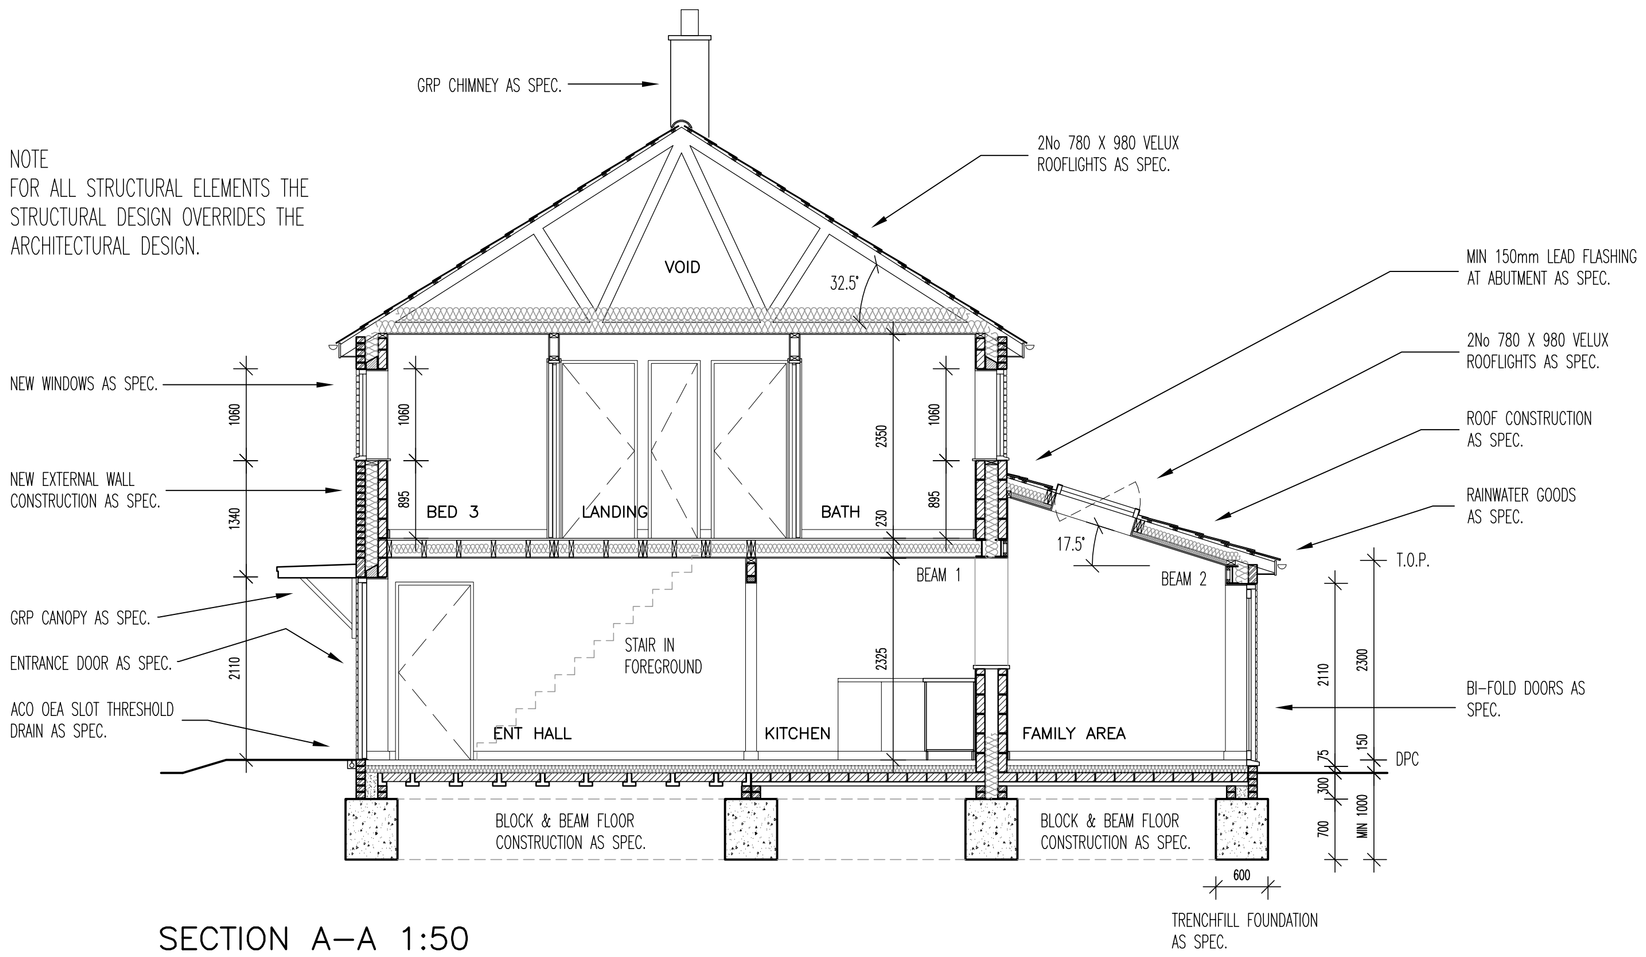

SECTION A–A 1:50

0 2.5 5 7.5 10m
Scale 1:100

0 1 2 3 4 5m
Scale 1:50

REV

CLIENT
MR JOHN AMATO
34A STATION ROAD
WARBOYS HUNTINGDON
CAMBS PE28 2TD

PROJECT
NEW DWELLING ADJACENT TO 13 OLD MILL AVENUE
WARBOYS HUNTINGDON
PE28 2TE

DRAWING
PROPOSED SECTION AA

scale:	date:	drawn:	approved:
1:50	JULY 2024	JA 05	