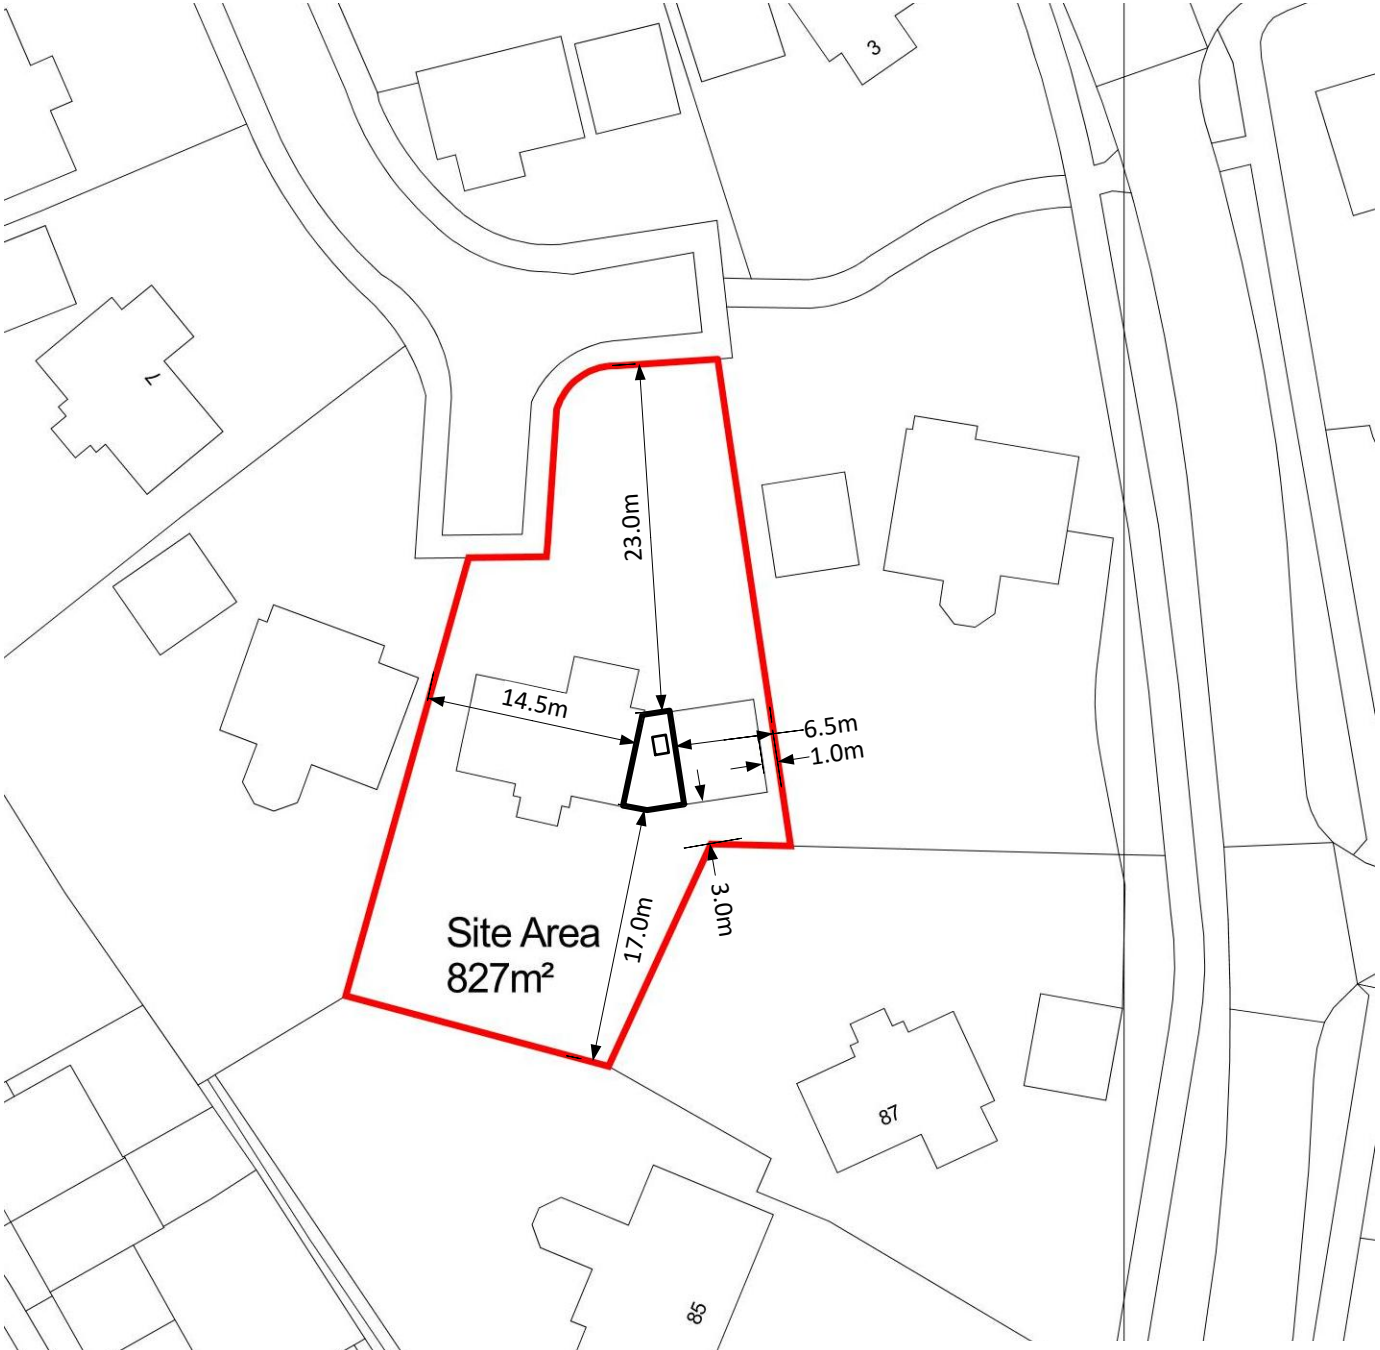

Site Plan – Scale 1:500

Ordnance Survey (c) Crown Copyright 2018. All rights reserved. Licence number 100022432

Scale 1:500

0 10m 20m 30m 40m 50m



Location Plan - Scale 1:1250

Ordnance Survey (c) Crown Copyright 2018. All rights reserved. Licence number 100022432

Scale 1:1250

0 10m 20m 30m 40m 50m 60m 70m 80m 90m 100m

NORTH

Address:
5 Parcell Walk,
Godmanchester
PE29 2YL
UPRN:10000147083

Project: Kitchen Extension

Site Plan & Block Plan

Drawing No: 001 | Revision: 1