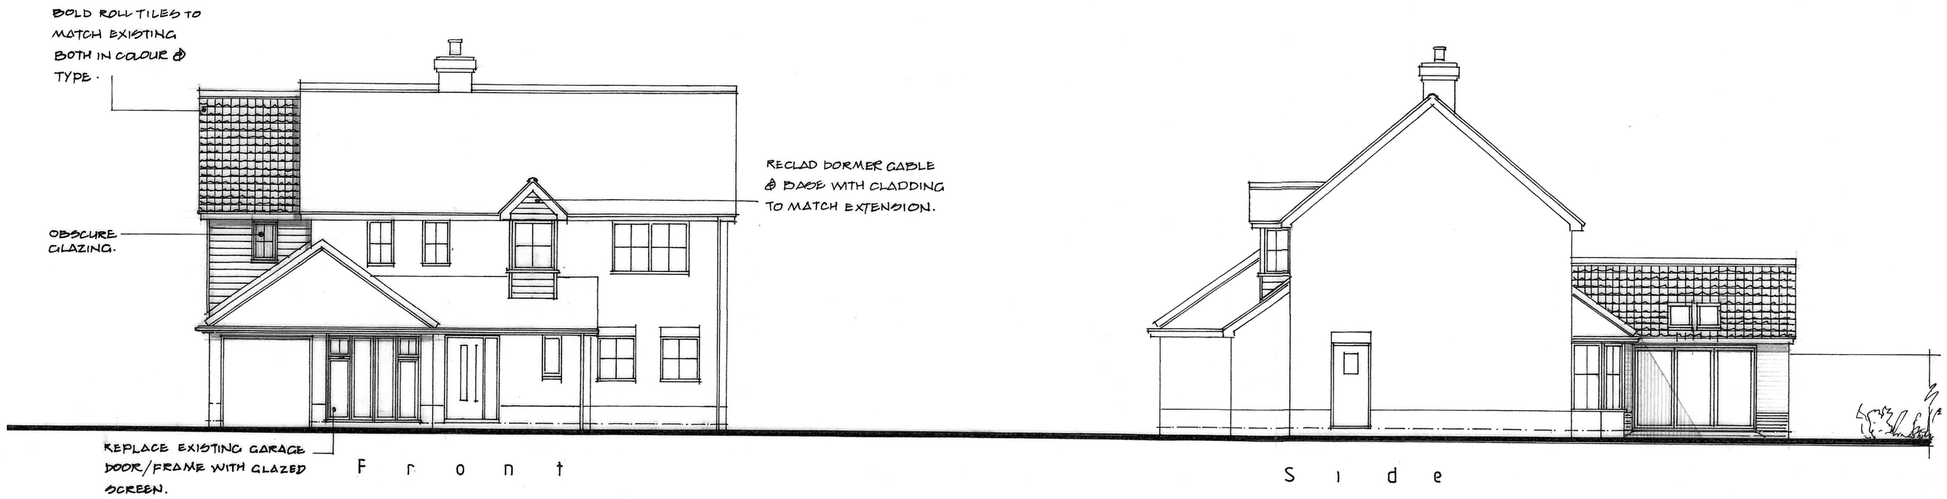

Front

Side



Rear

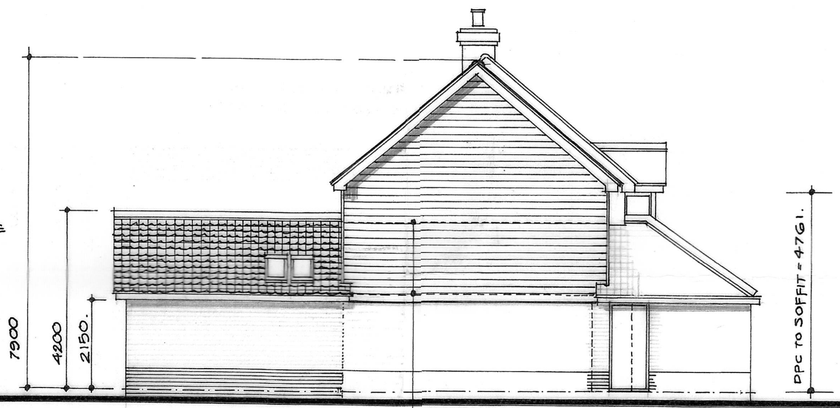

Side

0 1 2 3 4 5

Russell Payne MCIAT
Chartered Architectural Technologist
Read House
87 High Street,
Warboys, Cambs. PE28 2TB
Tel:01487 825266
russellpayne.mciat@gmail.com
CIAT Registered Practice

Project
PROPOSED TWO & SINGLE STOREY SIDE & REAR EXTENSION & INTEGRAL GARAGE ALTERATIONS AT:-
N°29 SWEETINGS ROAD, GODMANCHESTER, HUNTINGDON PE29 2JS
FOR:- MR & MRS A NDAGUREWA.

Drawing
ELEVATIONS AS PROPOSED.

© This drawing is the copyright of Russell Payne MCIAT and must not be reproduced without authorisation.

Scale	1:100 - A2.	Date	OCTOBER 2026
Drawn	RAP.		
Drwg. No.	26:1385/3	Rev.	A

REV. A 5-11-26 - DRAWING FINALISED FOR PLANNING SUBMISSION.