



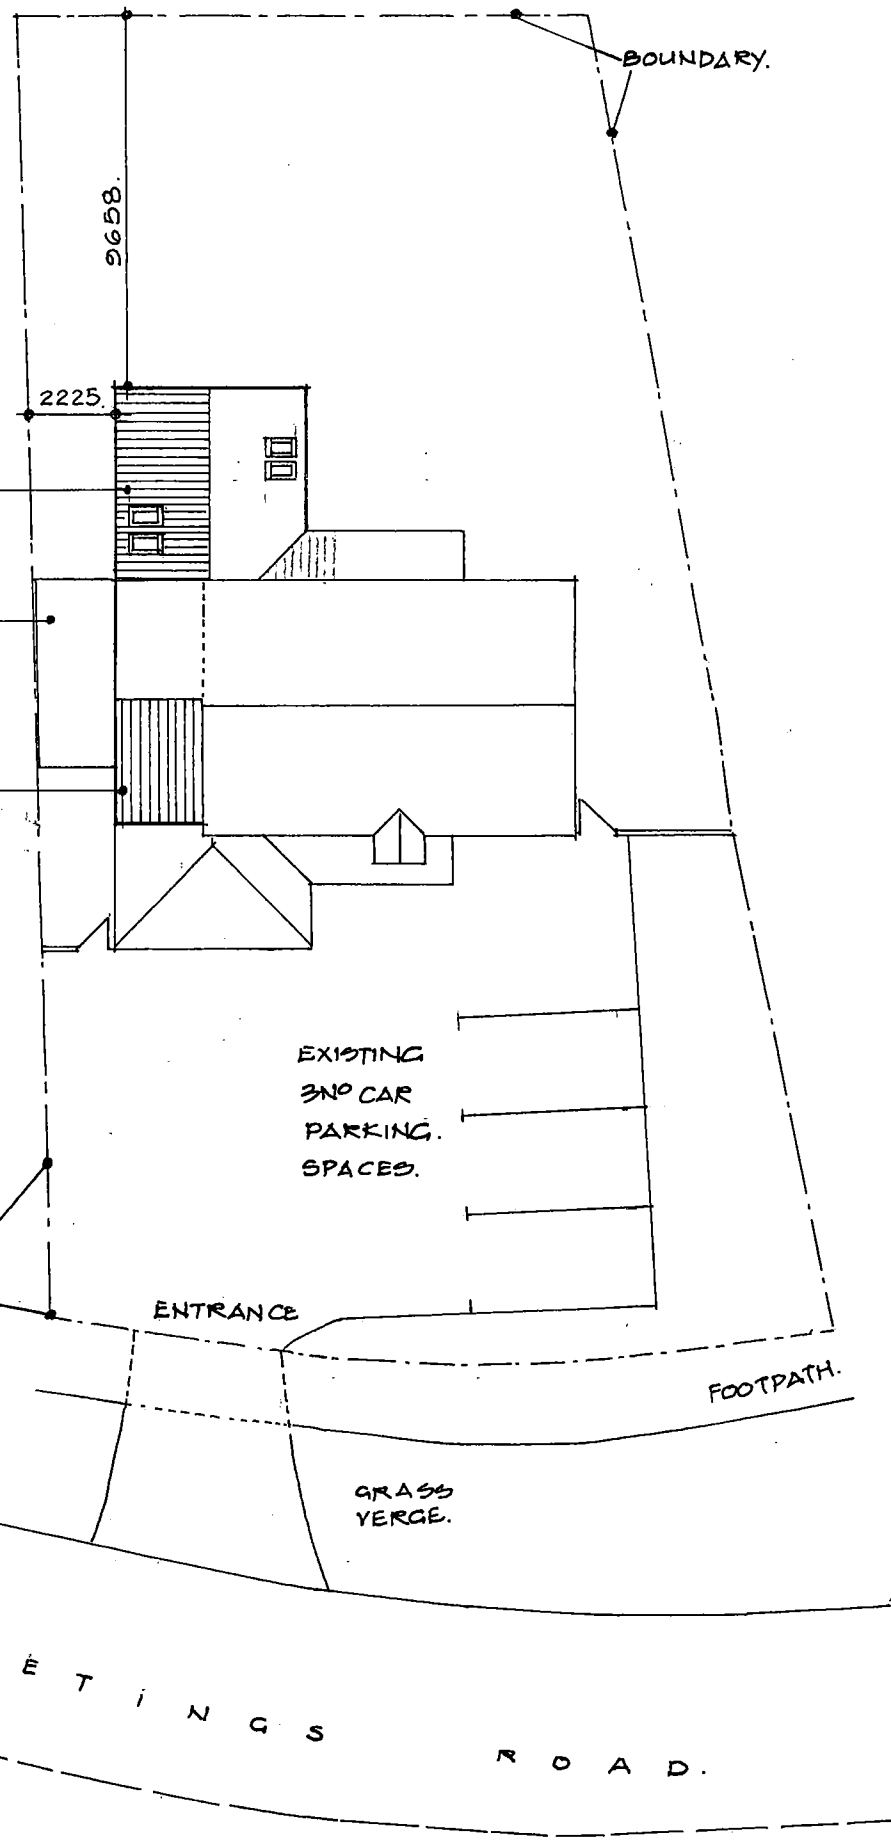

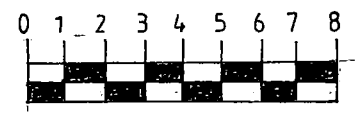

Project:	PROPOSED TWO/SINGLE STOREY EXTENSION AND GARAGE ALTERATIONS AT 29 SWEETINGS RD, GODMANCHESTER		
Client:	MR AND MRS A. NDAGURWA		
Drawing:	SITE PLAN	**Scale:**	1:200
Date:	NOVEMBER 2026	**Job No:**	26:1385/4

Russell Payne MCIAT
Chartered Architectural Technologist

Read House, 87 High Street, Warboys, Cambs
PE28 2TB

Tel: 01487 825266
Email: russellpayne.mciat@gmail.com