

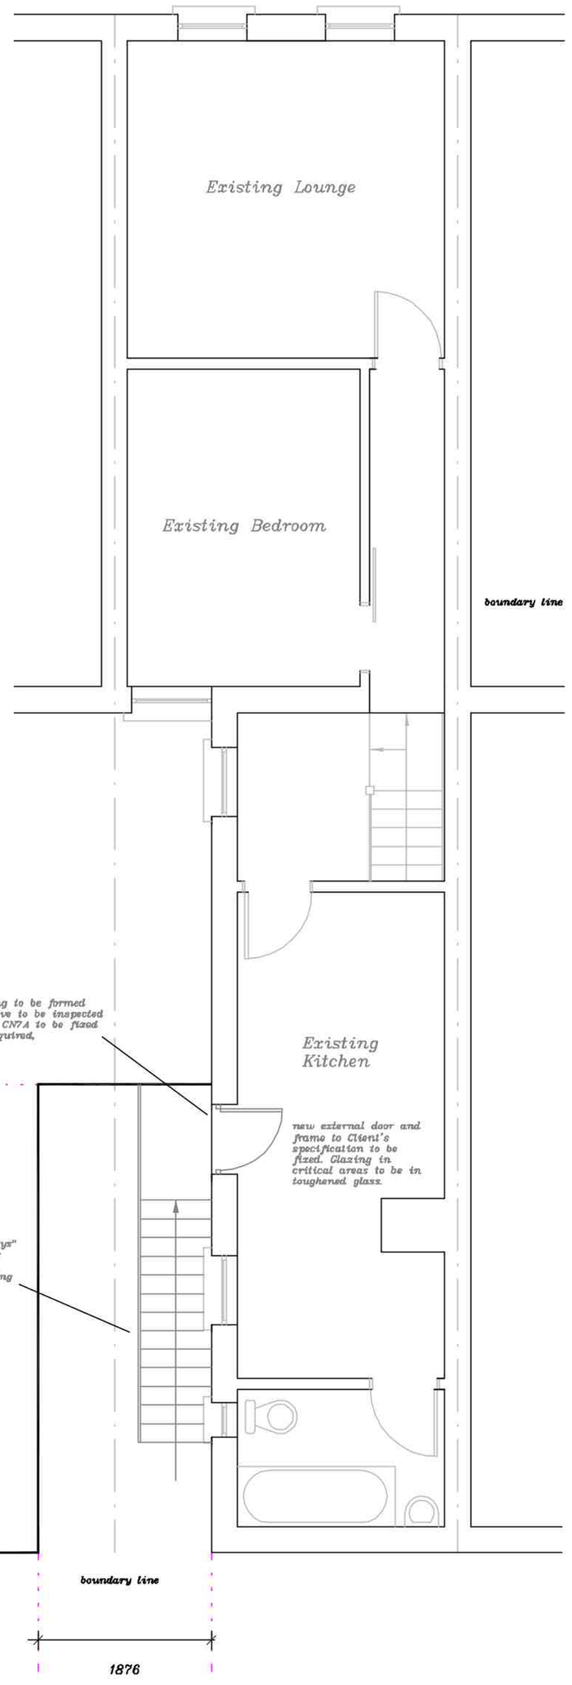



PROPOSED GROUND FLOOR PLAN

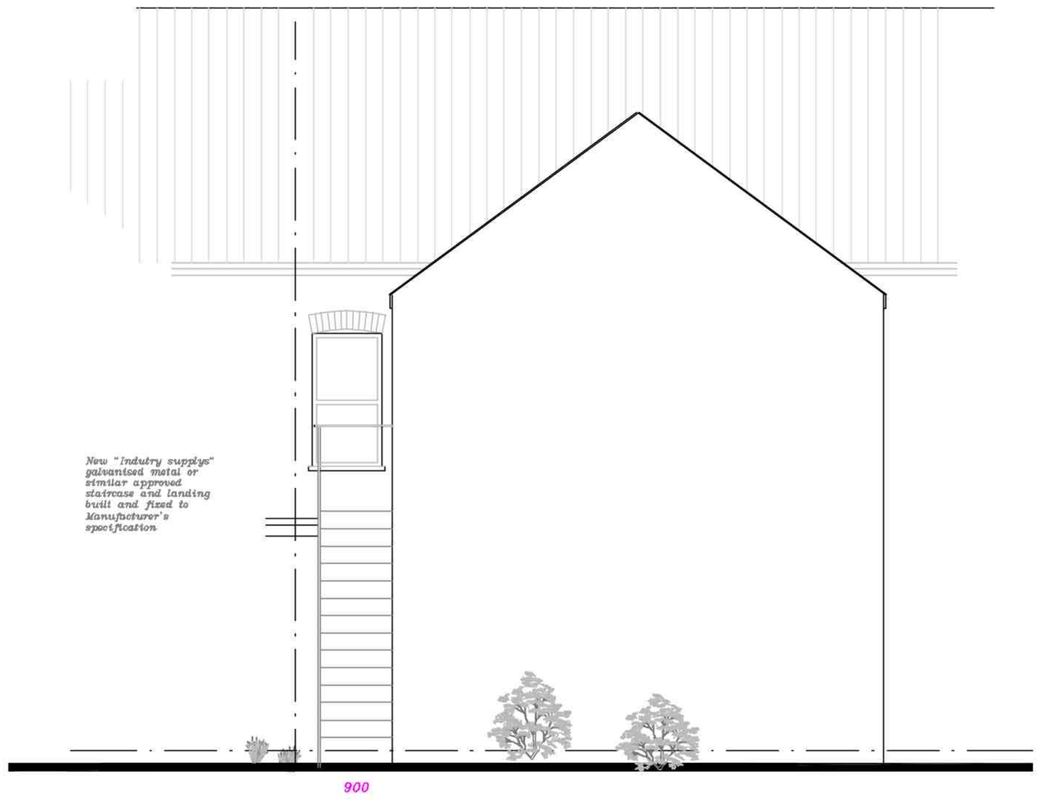

PROPOSED REAR ELEVATION

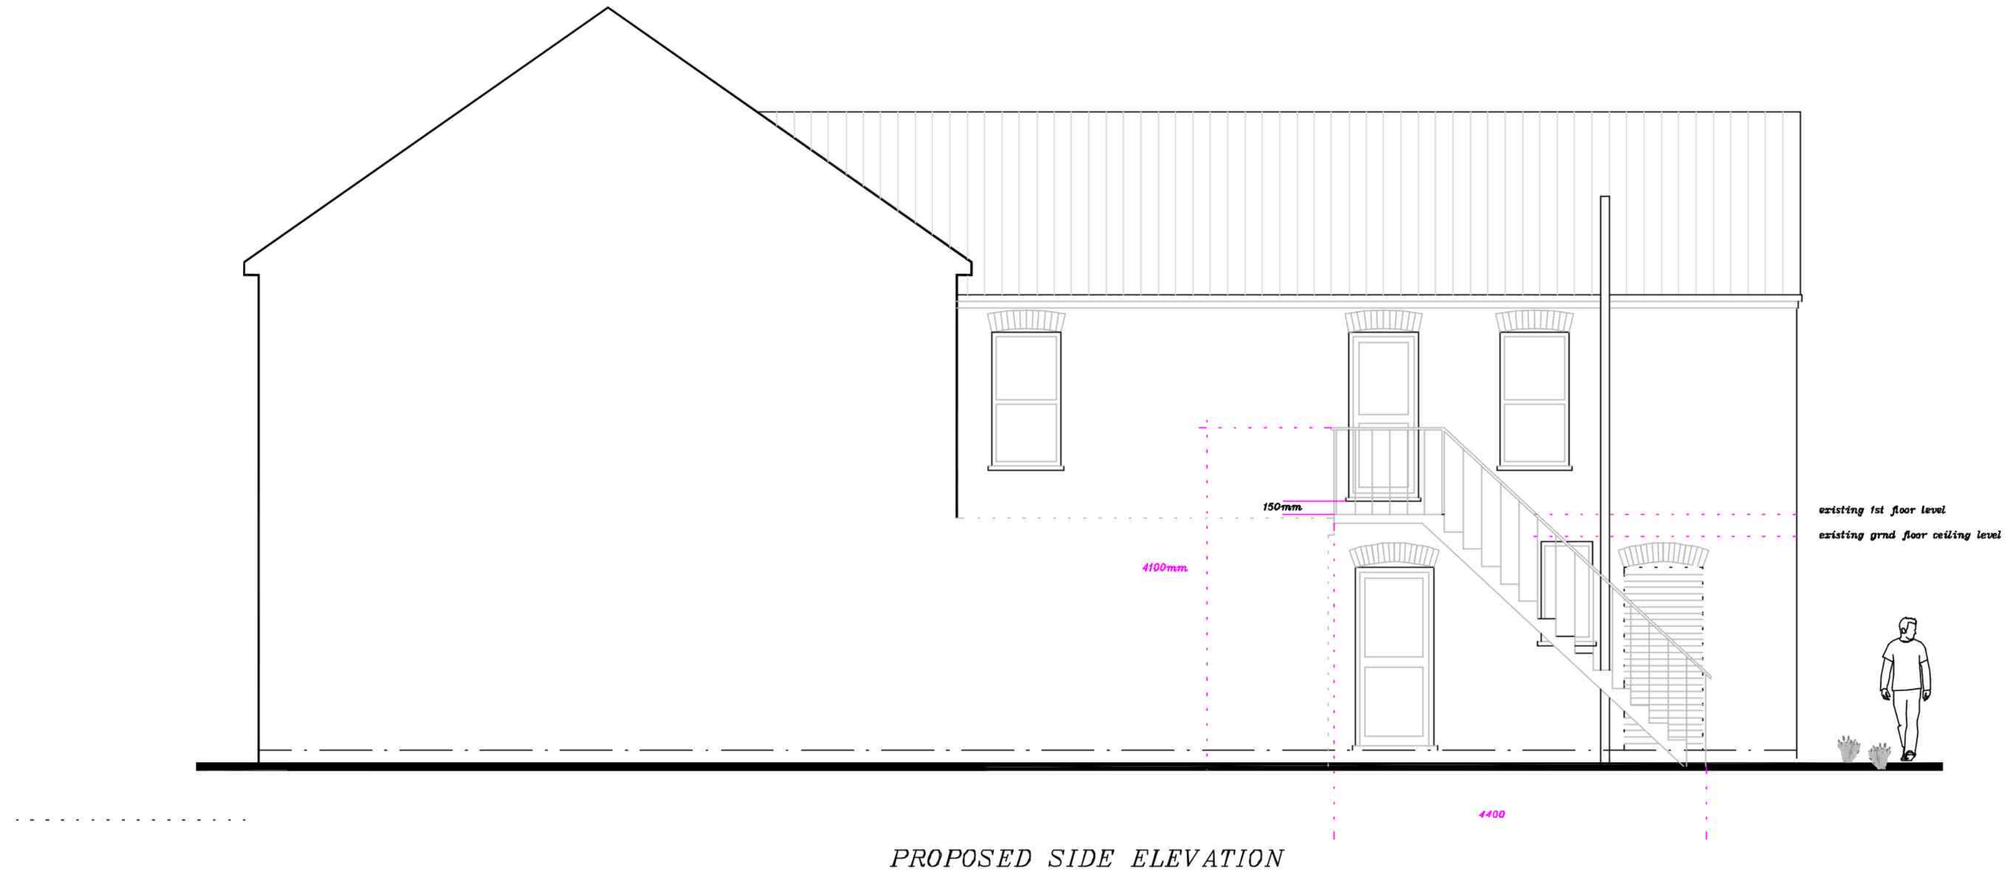

PROPOSED SIDE ELEVATION

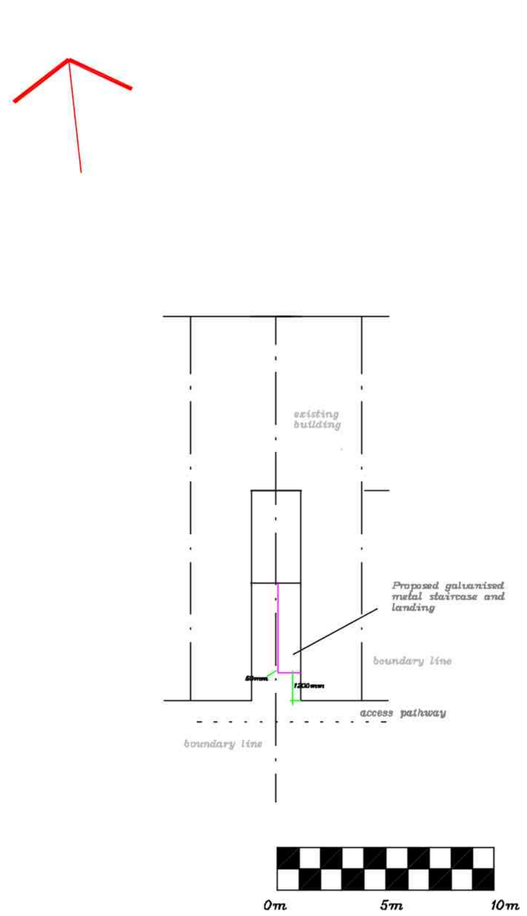

PROPOSED BLOCK PLAN 1:200

©

NOTES

This drawing is to be read in conjunction with the construction notes provided. All dimensions to be checked on site by builder and not scaled from this drawing. This is an architectural drawing for submission to the Local Planning Department only.

REVISIONS

Drawn by:

G P Melanie
Architectural Design

35 Beauchamp Close, Eaton Socon, Cambs PE198BU
email: ginomel@hotmail.com
web site: www.gpmelanie.co.uk
Phone: 01480 210993

Client:	Zee Stevens
Location:	10 Cambridge Street St Neots Cambs PE19 1JL
Project:	Proposed new external staircase
Title:	Proposal drawing.
Scale:	1:50,1:200 at A1
Date:	Nov 2024
Drg.No.	DA/AJD/02