



Proposed Signage Location

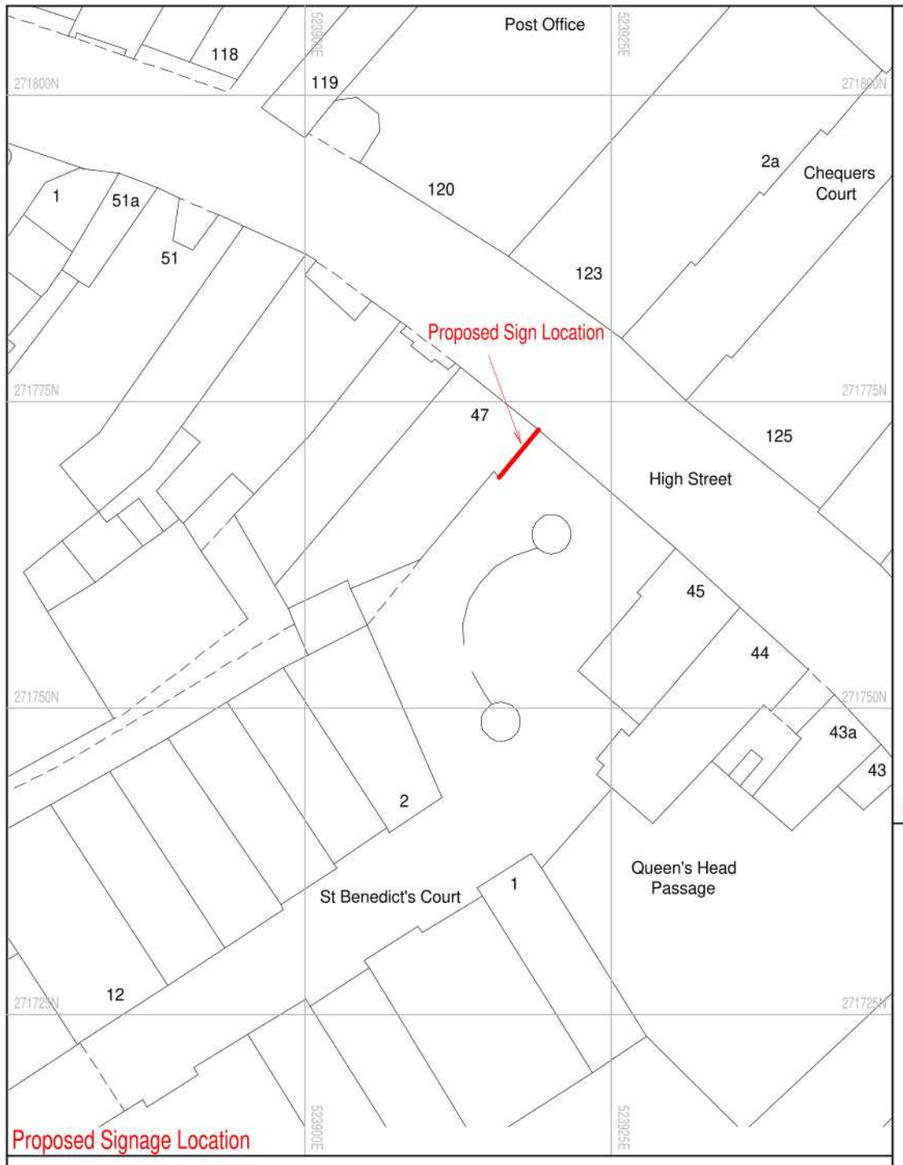

No 47 - Existing Elevation



No 47 - Proposed Elevation

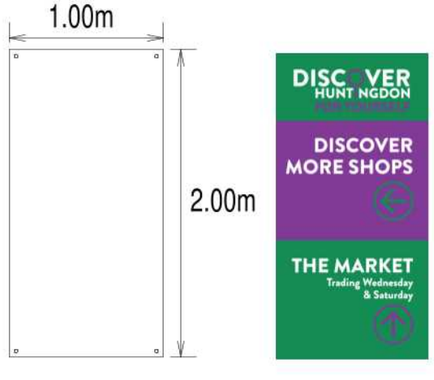

Proposed Signage Dimensions & Design

N

Chartered Surveyors
The Loft
Unit 3A
Kym Road
Bicton Industrial Estate
Kimbolton
Cambridgeshire
PE28 0LW
Tel: 01480 212790 Fax: 01480 406456
Internet: www.asc-geomatics.co.uk Email: asc@asc-geomatics.co.uk
Registered in England and Wales No. 4500757

Associated Surveying Consultants

SITE : No 47 High Street, Huntingdon, Cambridgeshire, PE29 3AQ

TITLE : Proposed Signage Plan

CLIENT : Huntingdonshire District Council

© Crown copyright and database rights (2026) OS (100017983)

RICS

DATE : 21.10.2026

SCALE : 1:500

DRAWN BY : M Fairley

DRAWING NUMBER : ASC.26.685