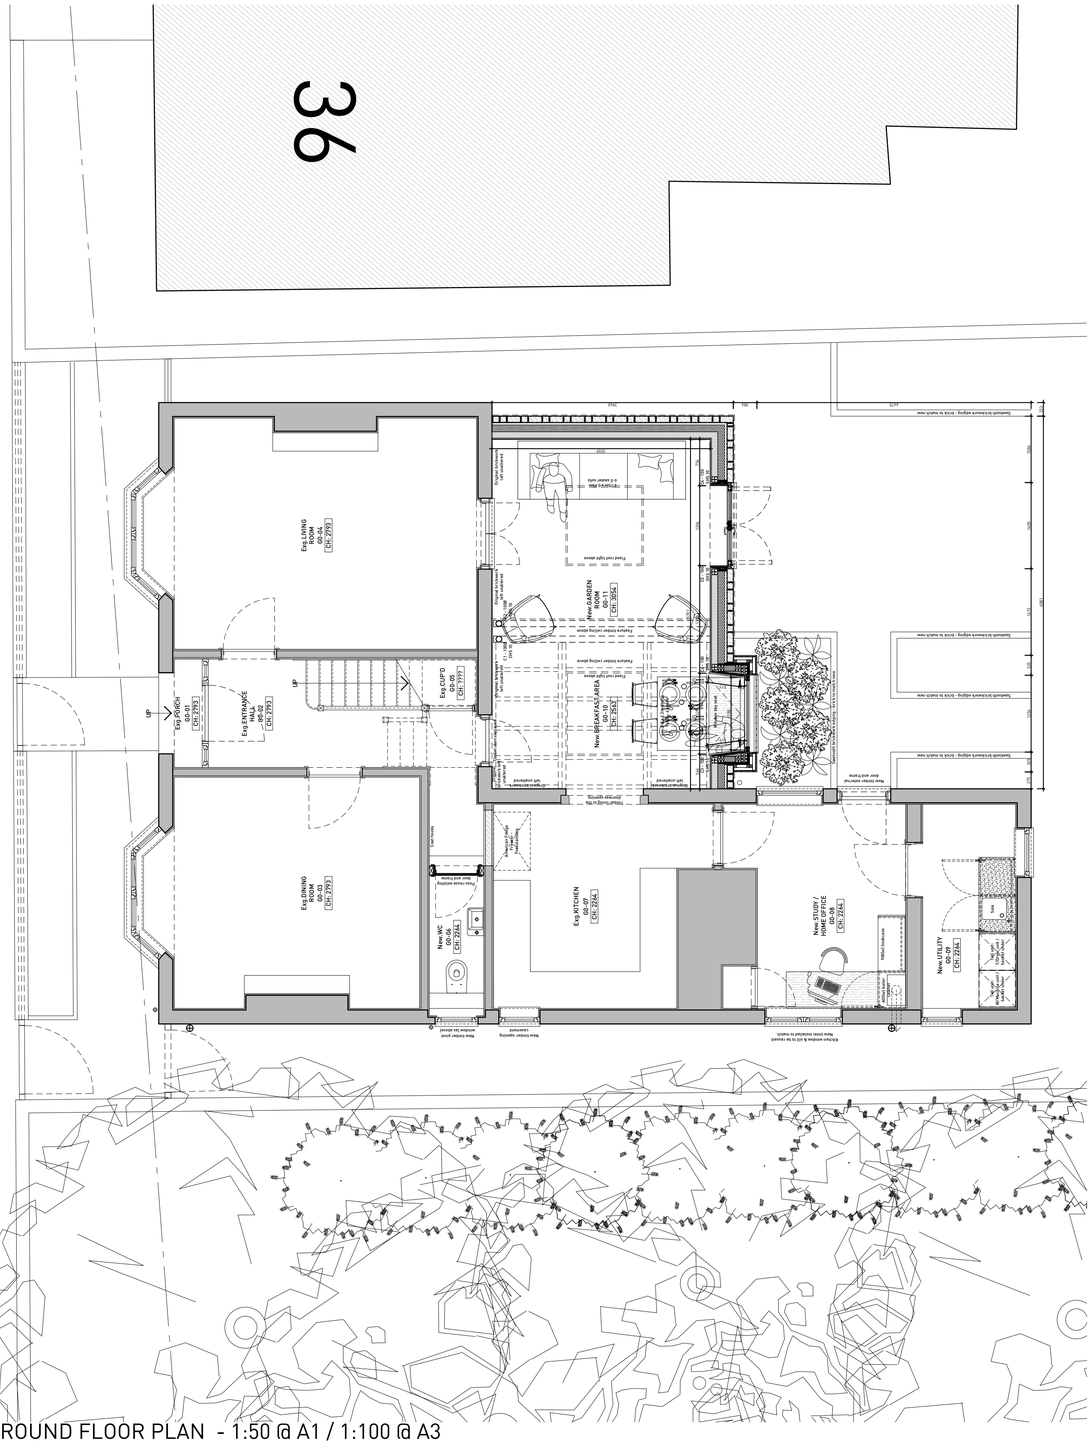

36
Exg LIVING ROOM GF-01 CH: 2793
Exg PORCH GF-01 CH: 2793
Exg ENTRANCE HALL GF-02 CH: 2793
Exg CUPD GF-05 CH: 1717
Fixed roof light above
Fixed roof light above
Fixed roof light above