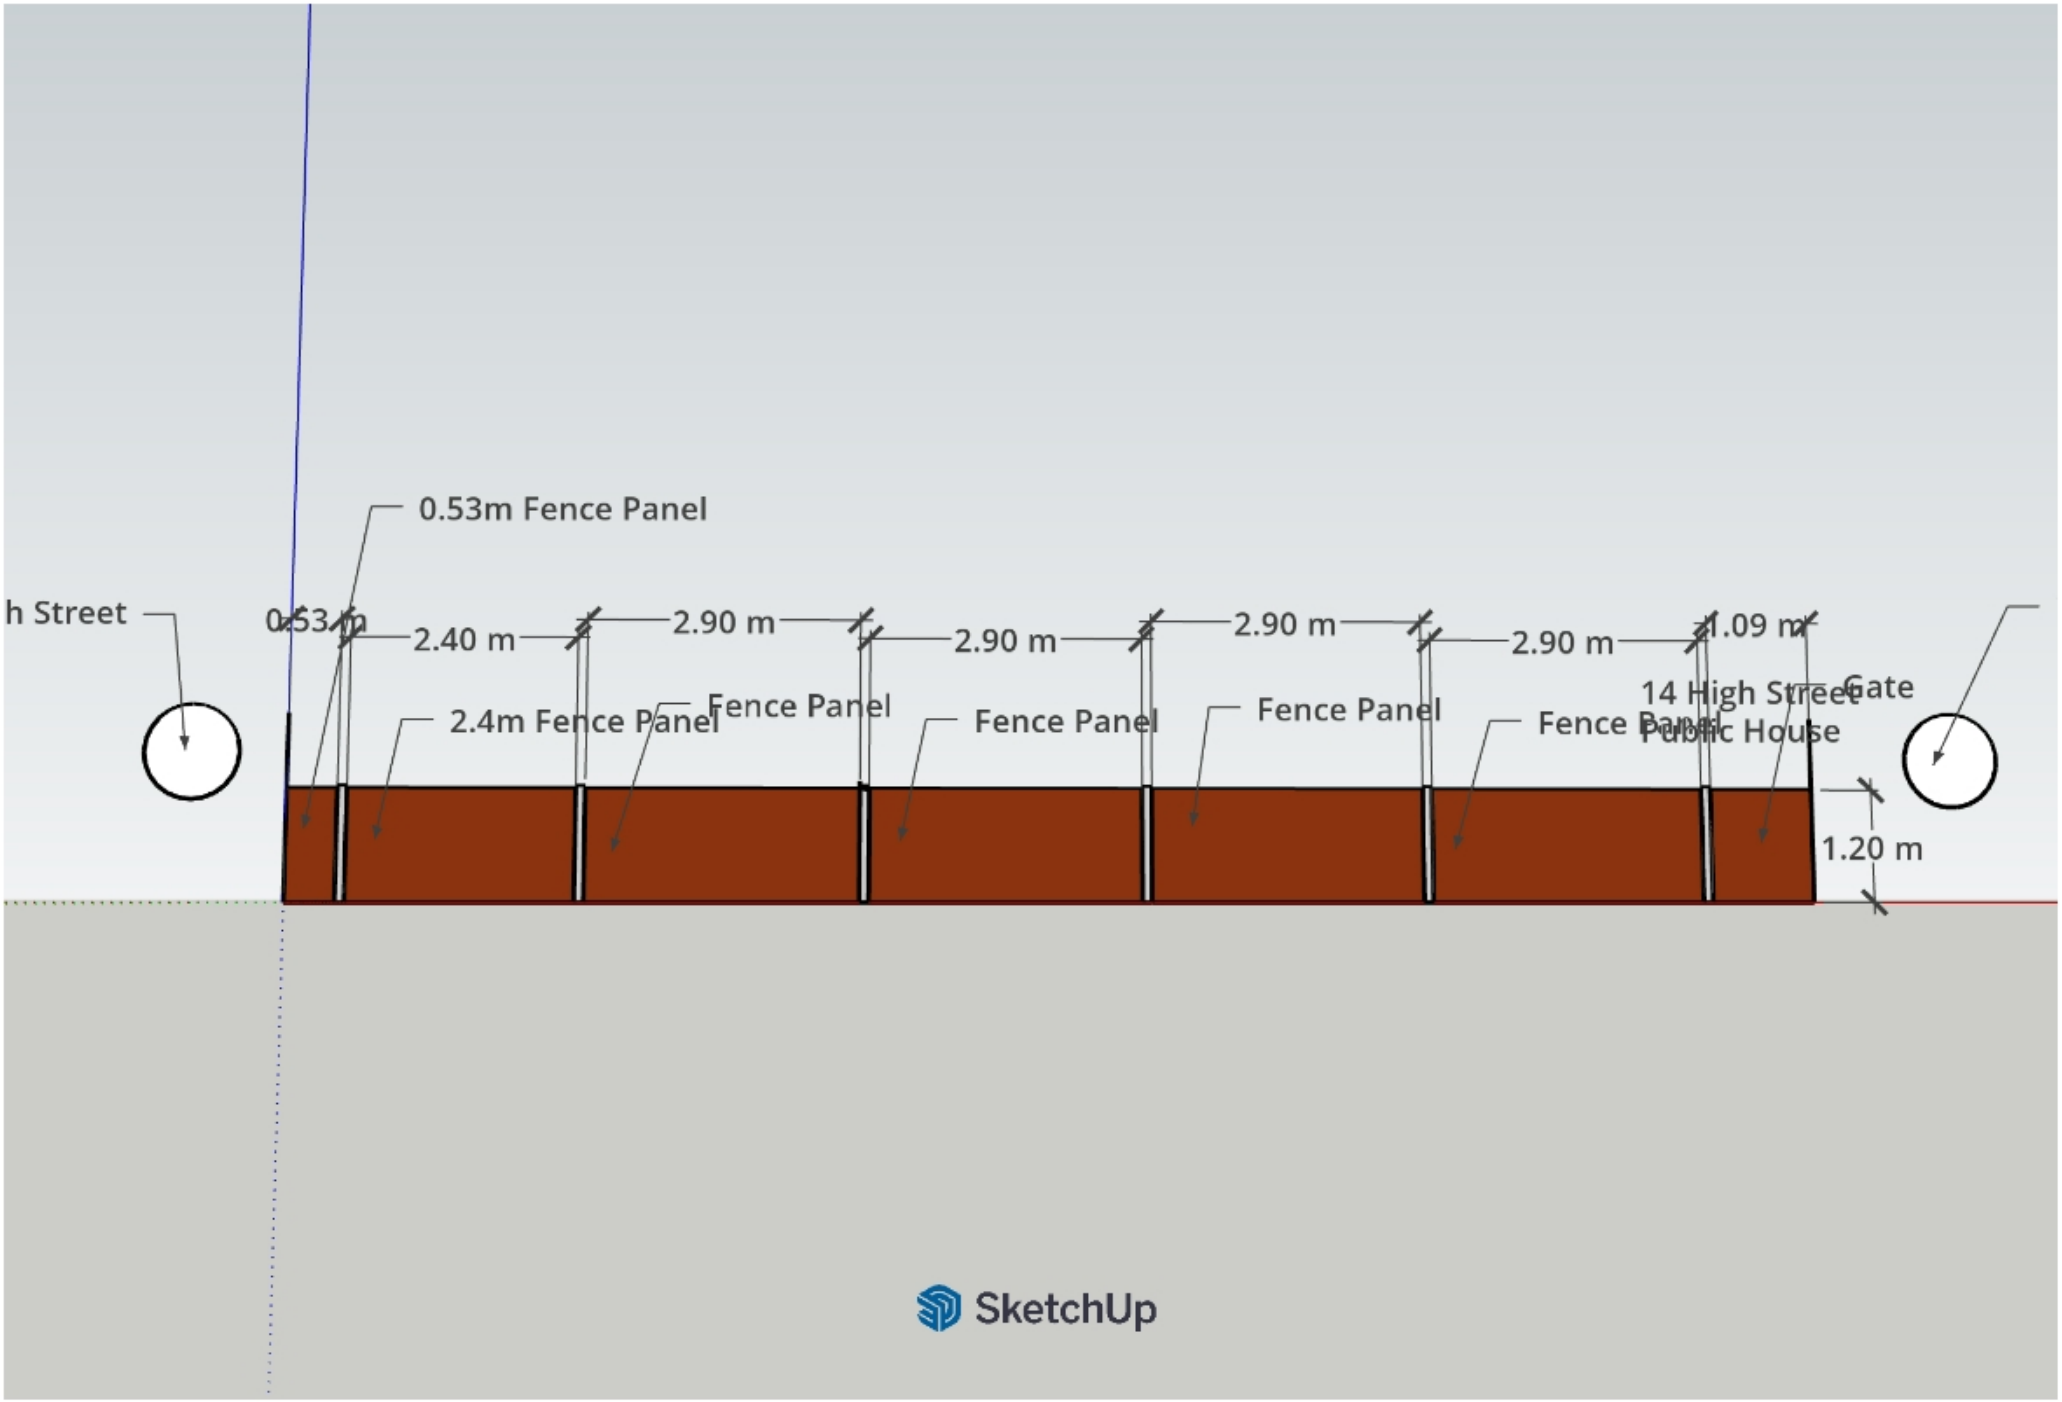

0.53m Fence Panel
h Street
0.53 m
2.40 m
2.90 m
2.90 m
2.90 m
2.90 m
1.09 m
2.4m Fence Panel
Fence Panel
Fence Panel
Fence Panel
Fence Panel
14 High Street
Public House
Gate
1.20 m
SketchUp