
ROBI1929.01.S04 V2 ELEVATION/ROOF PLANS

Brooklands, Causeway Road, Broughton PE28 3AS

SHED SIDE (MONO PITCH ROOF)

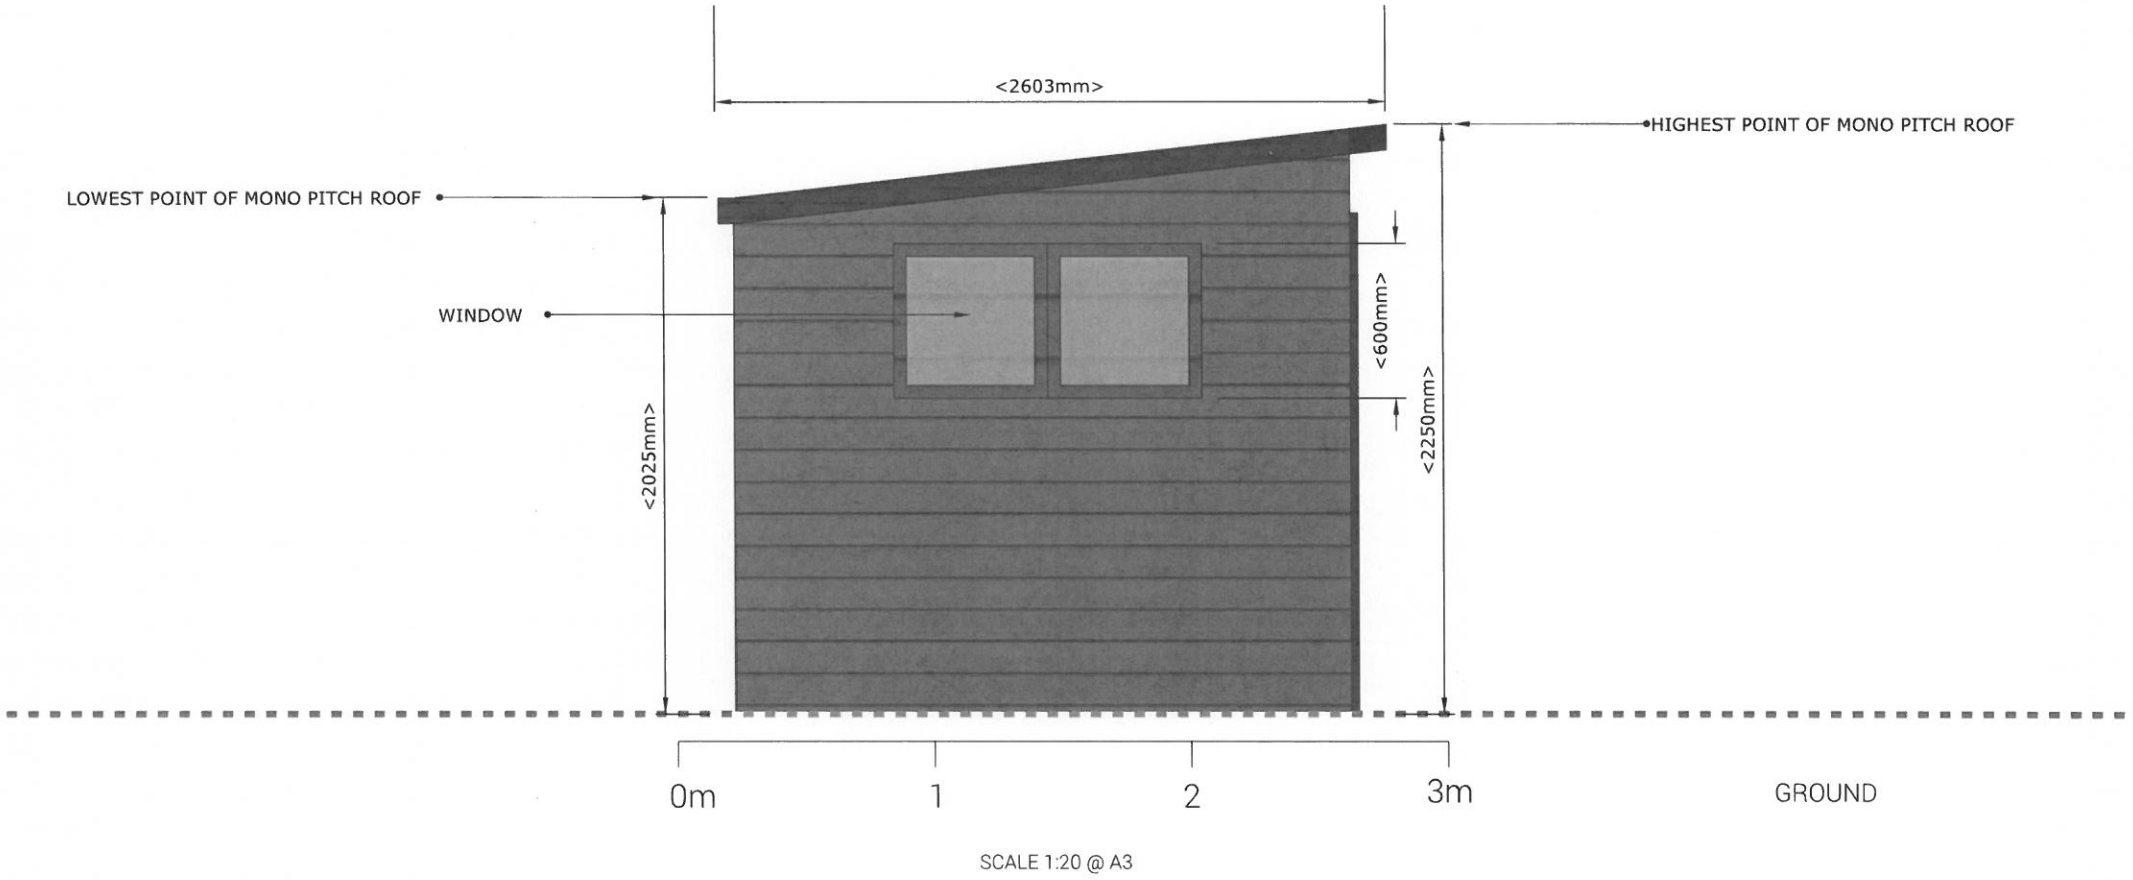

SCALE 1:20 @ A3

Drawing No.	1929.01.S04 V2
Date	07.10.2026
Initials	RH