
ROBI1929.01.S04 EXISTING + PROPOSED BLOCK PLANS

Brooklands, Causeway Road, Broughton PE28 3AS

EXISTING BLOCK PLAN

1. Brooklands
2. Brooklands Cottage
3. Site Access
4. Vehicle Parking
5. Causeway Road
6. Existing outbuilding
7. Walnut tree (TPO)

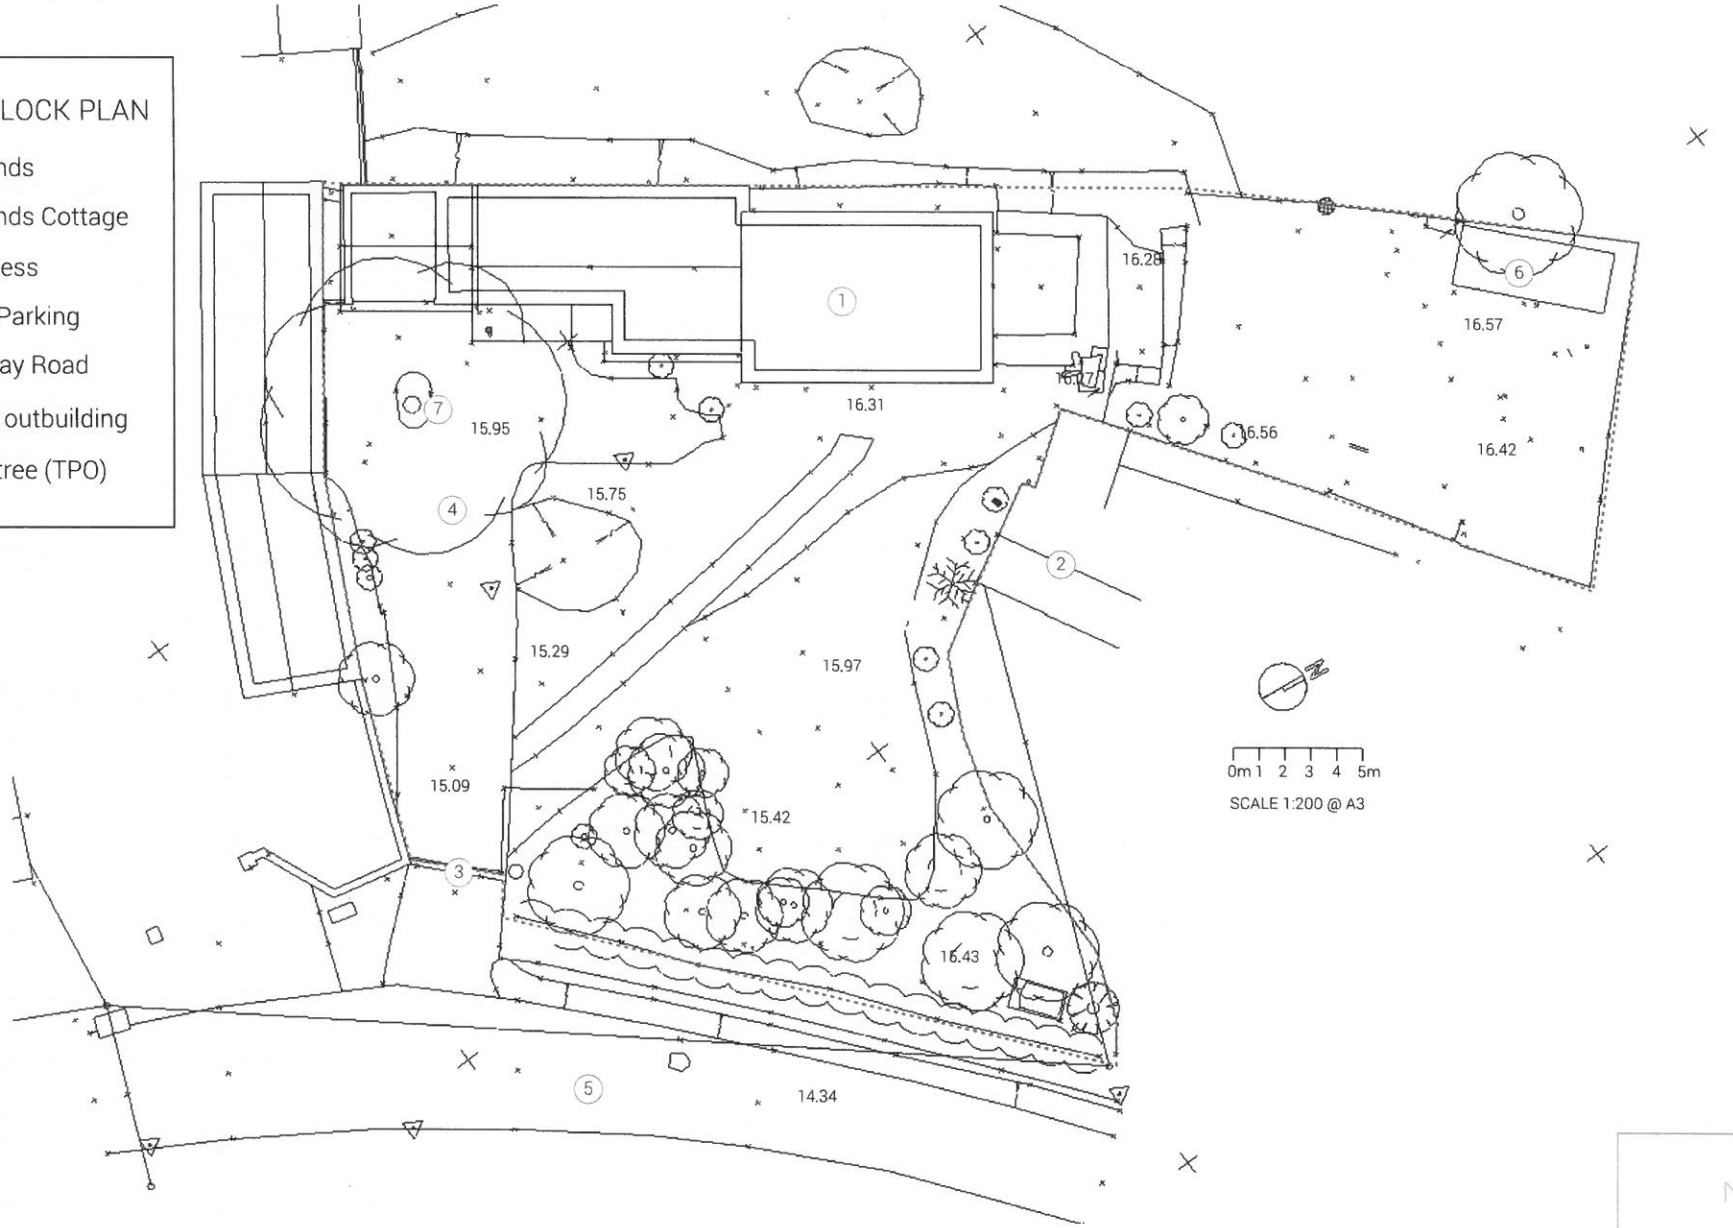

SYLVIA NEWMAN

Drawing No.	1929.01.S04 V2
Date	07.10.26
Initials	RH