
ROBI1929.01.S04 EXISTING + PROPOSED BLOCK PLANS

Brooklands, Causeway Road, Broughton PE28 3AS

PROPOSED BLOCK PLAN

1. Brooklands
2. Brooklands Cottage
3. Site Access (5 bar gate replaced)
4. Vehicle Parking (existing driveway retained)
5. Causeway Road
6. Existing outbuilding
7. Walnut tree (TPO)
8. Wooden shed
9. Motorised steel pergola
10. Chainlink fence (front boundary)
11. Low wall

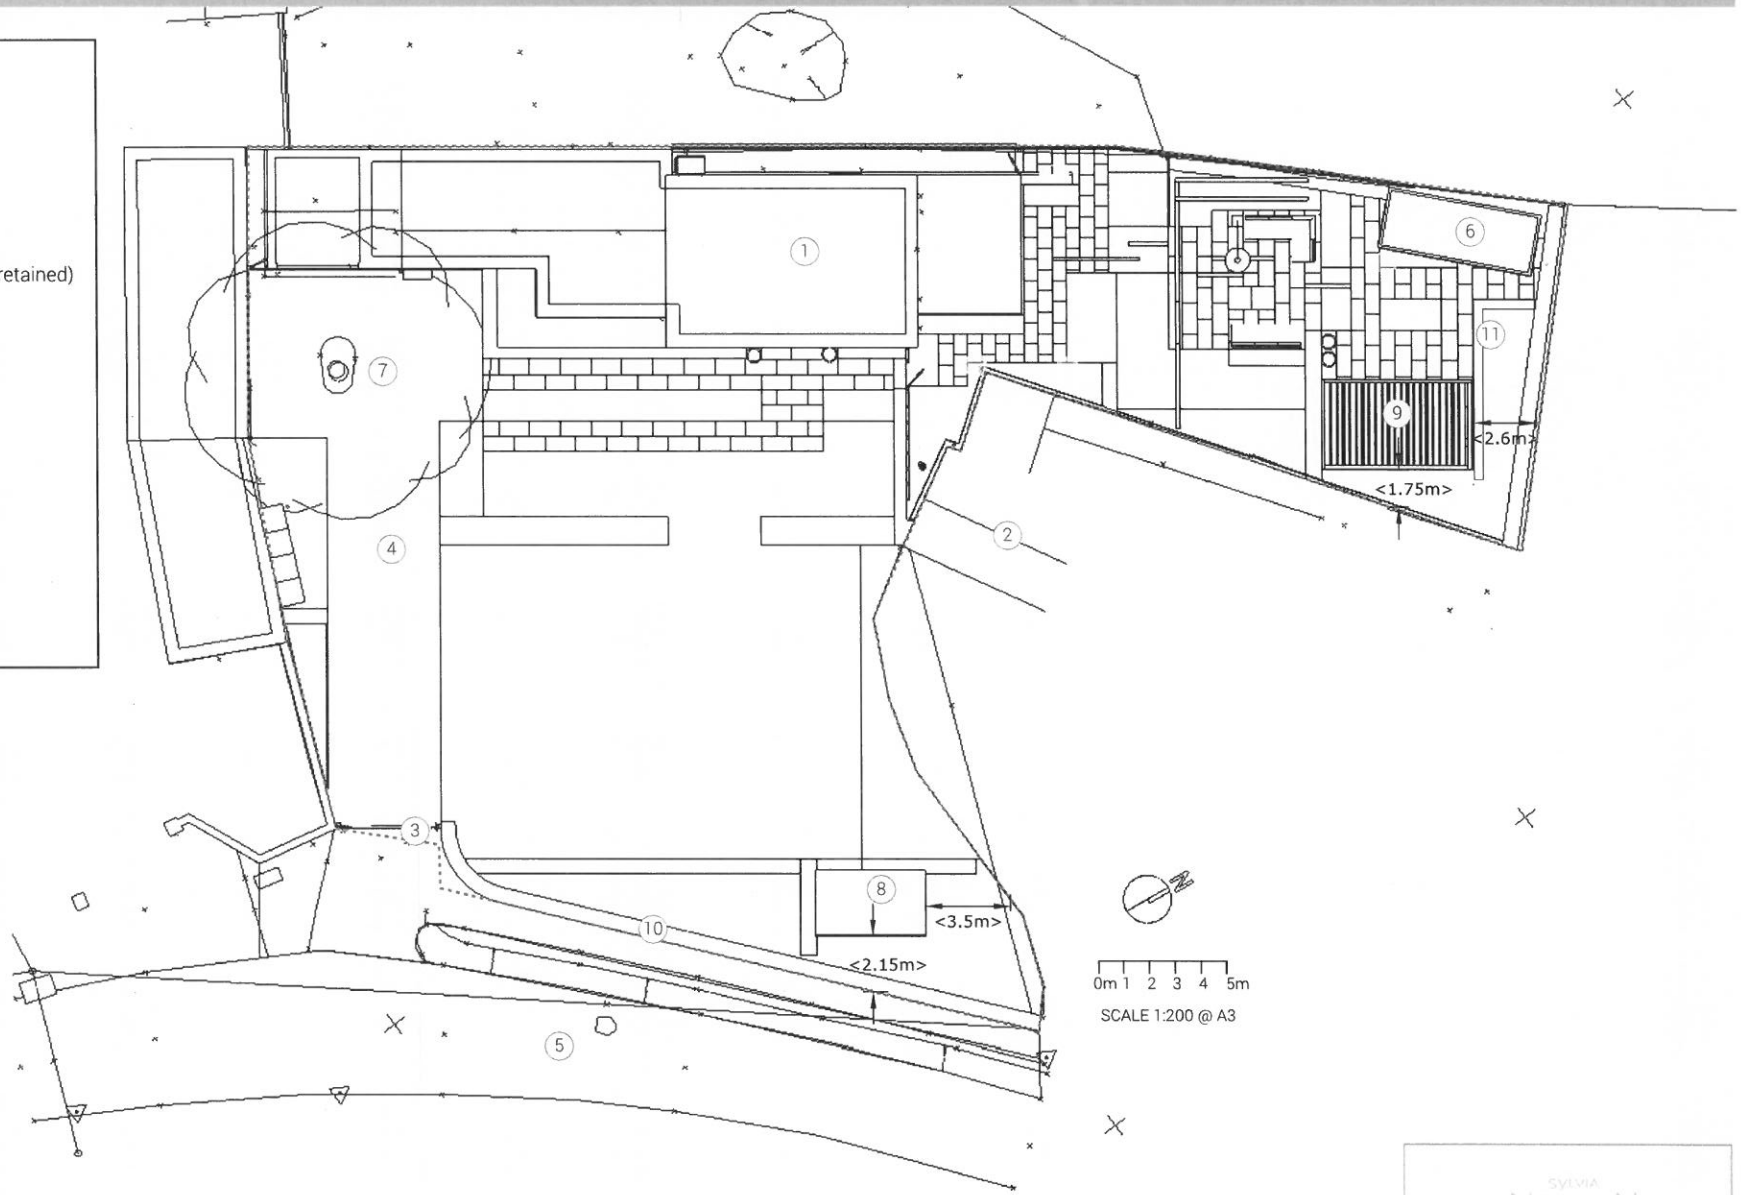

SYLVIA NEWMAN

Drawing No.	1929.01.S04 V2
Date	07.10.26
Initials	RH