
ROBI1929.01.S04 LANDSCAPE PLAN

Brooklands, Causeway Road, Broughton PE28 3AS

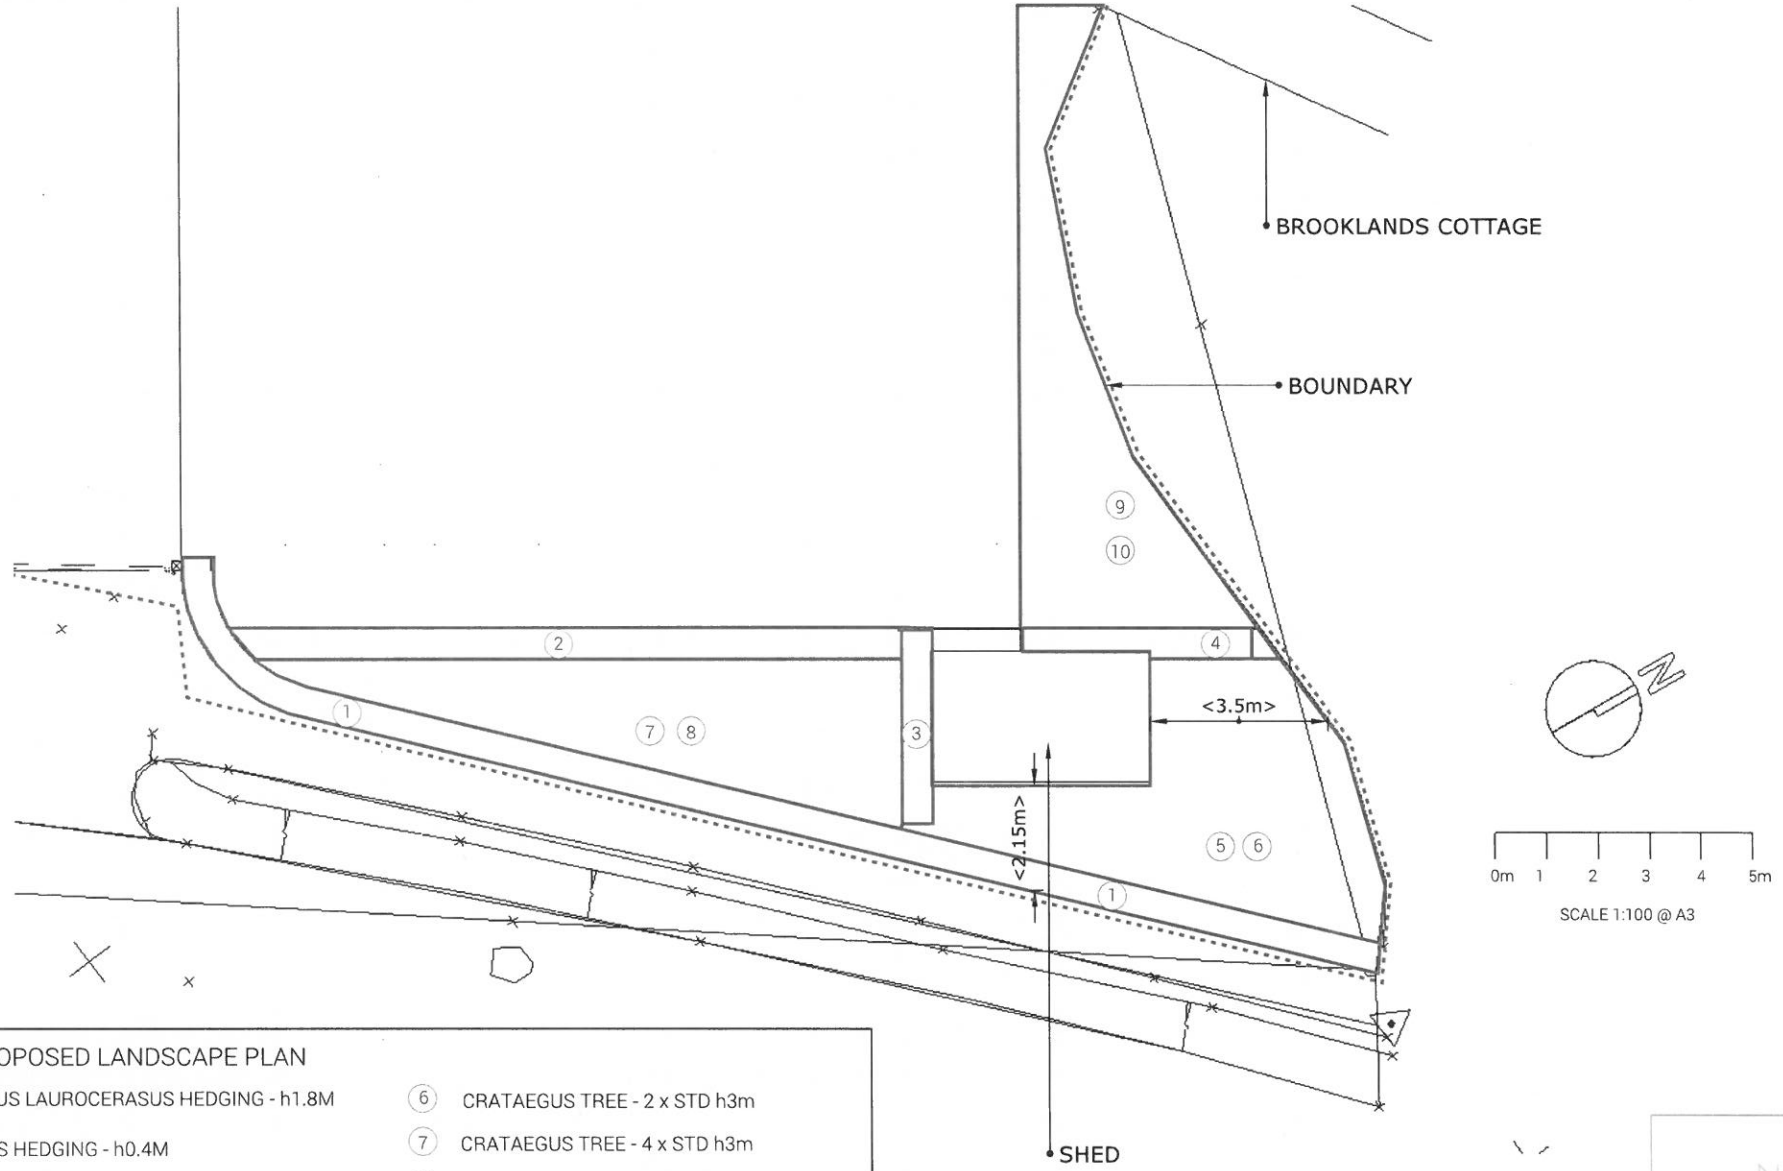

SHED PROPOSED LANDSCAPE PLAN

1. PRUNUS LAUROCERASUS HEDGING - h1.8M
2. BUXUS HEDGING - h0.4M
3. PRUNUS LAUROCERASUS HEDGING - h1.8M
4. PRUNUS LAUROCERASUS HEDGING - h1.5M
5. AMELANCHIER - 3 x MULTISTEM - h2M
6. CRATAEGUS TREE - 2 x STD h3m
7. CRATAEGUS TREE - 4 x STD h3m
8. HYDRANGEA ARBORESCENS PLANTING
9. TILIA TREE - 4 x STD h3m
10. HYDRANGEA ARBORESCENS PLANTING

SYLVIA NEWMAN

Drawing No.	1929.01.S04 V2
Date	07.10.26
Initials	RH