
ROBI1929.01.S04 MATERIAL SPECIFICATIONS PLAN

Brooklands, Causeway Road, Broughton PE28 3AS

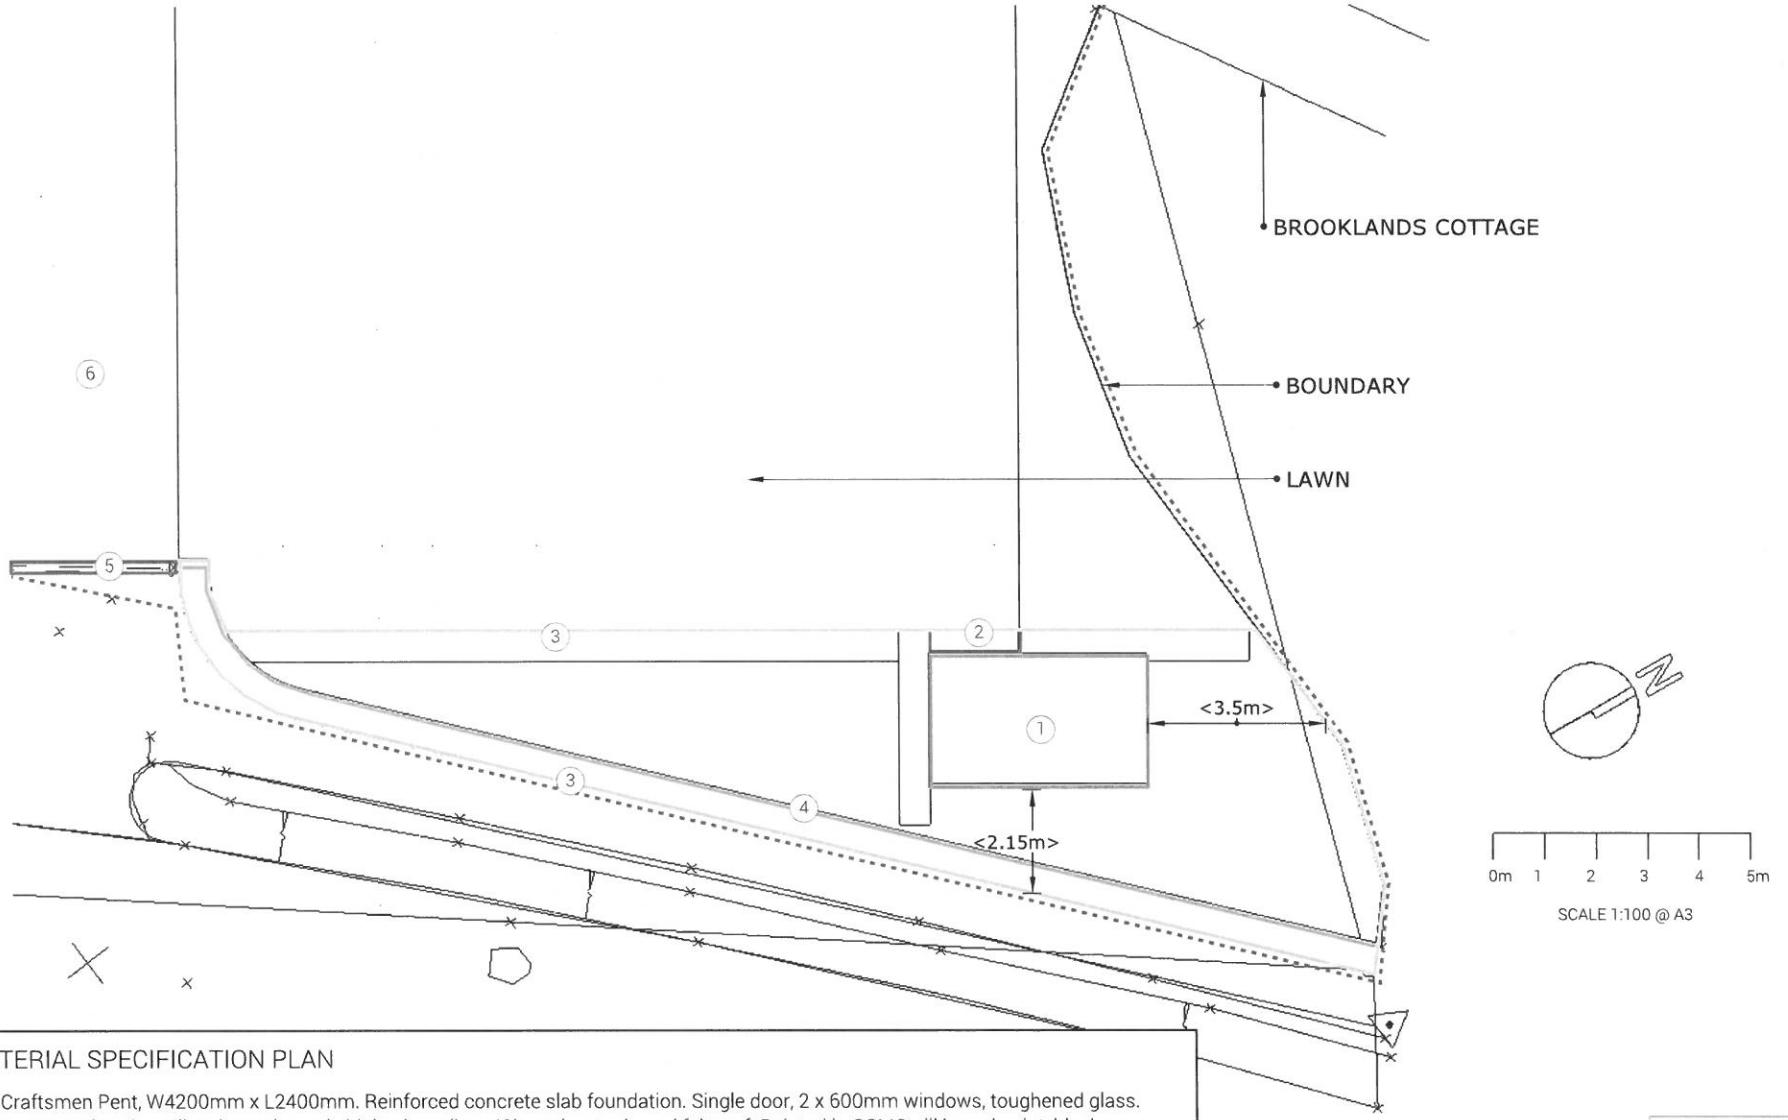

SHED MATERIAL SPECIFICATION PLAN

1. SHED. Craftsmen Pent, W4200mm x L2400mm. Reinforced concrete slab foundation. Single door, 2 x 600mm windows, toughened glass. Timber construction. Scandinavian red wood shiplap boarding. 40kg polyester based felt roof. Painted in OSMO oiil based paint, black.
2. STEP. H200mm. Vande Moortel Ebony clay paver, stretcher bond pattern. Charcoal flow point grout. Corten steel riser.
3. RETENTION. Corten steel edging, H200mm x D3mm. Folded top. Marked in yellow on plan.
4. CHAINLINK FENCE. H1200mm, green. Positioned on internal side of hedge. Metal posts concreted into the ground. Hedge to grow through.
5. GATE. 5-bar timber gate, W3660mm. 150mm timber posts, galvanised ironmongery. Painted black.
6. Existing driveway to be retained.

SYLVIA NEWMAN

Drawing No.	1929.01.S04 V2
Date	07.10.26
Initials	RH