
ROBI1929.01.S04 MATERIAL SPECIFICATIONS PLAN

Brooklands, Causeway Road, Broughton PE28 3AS

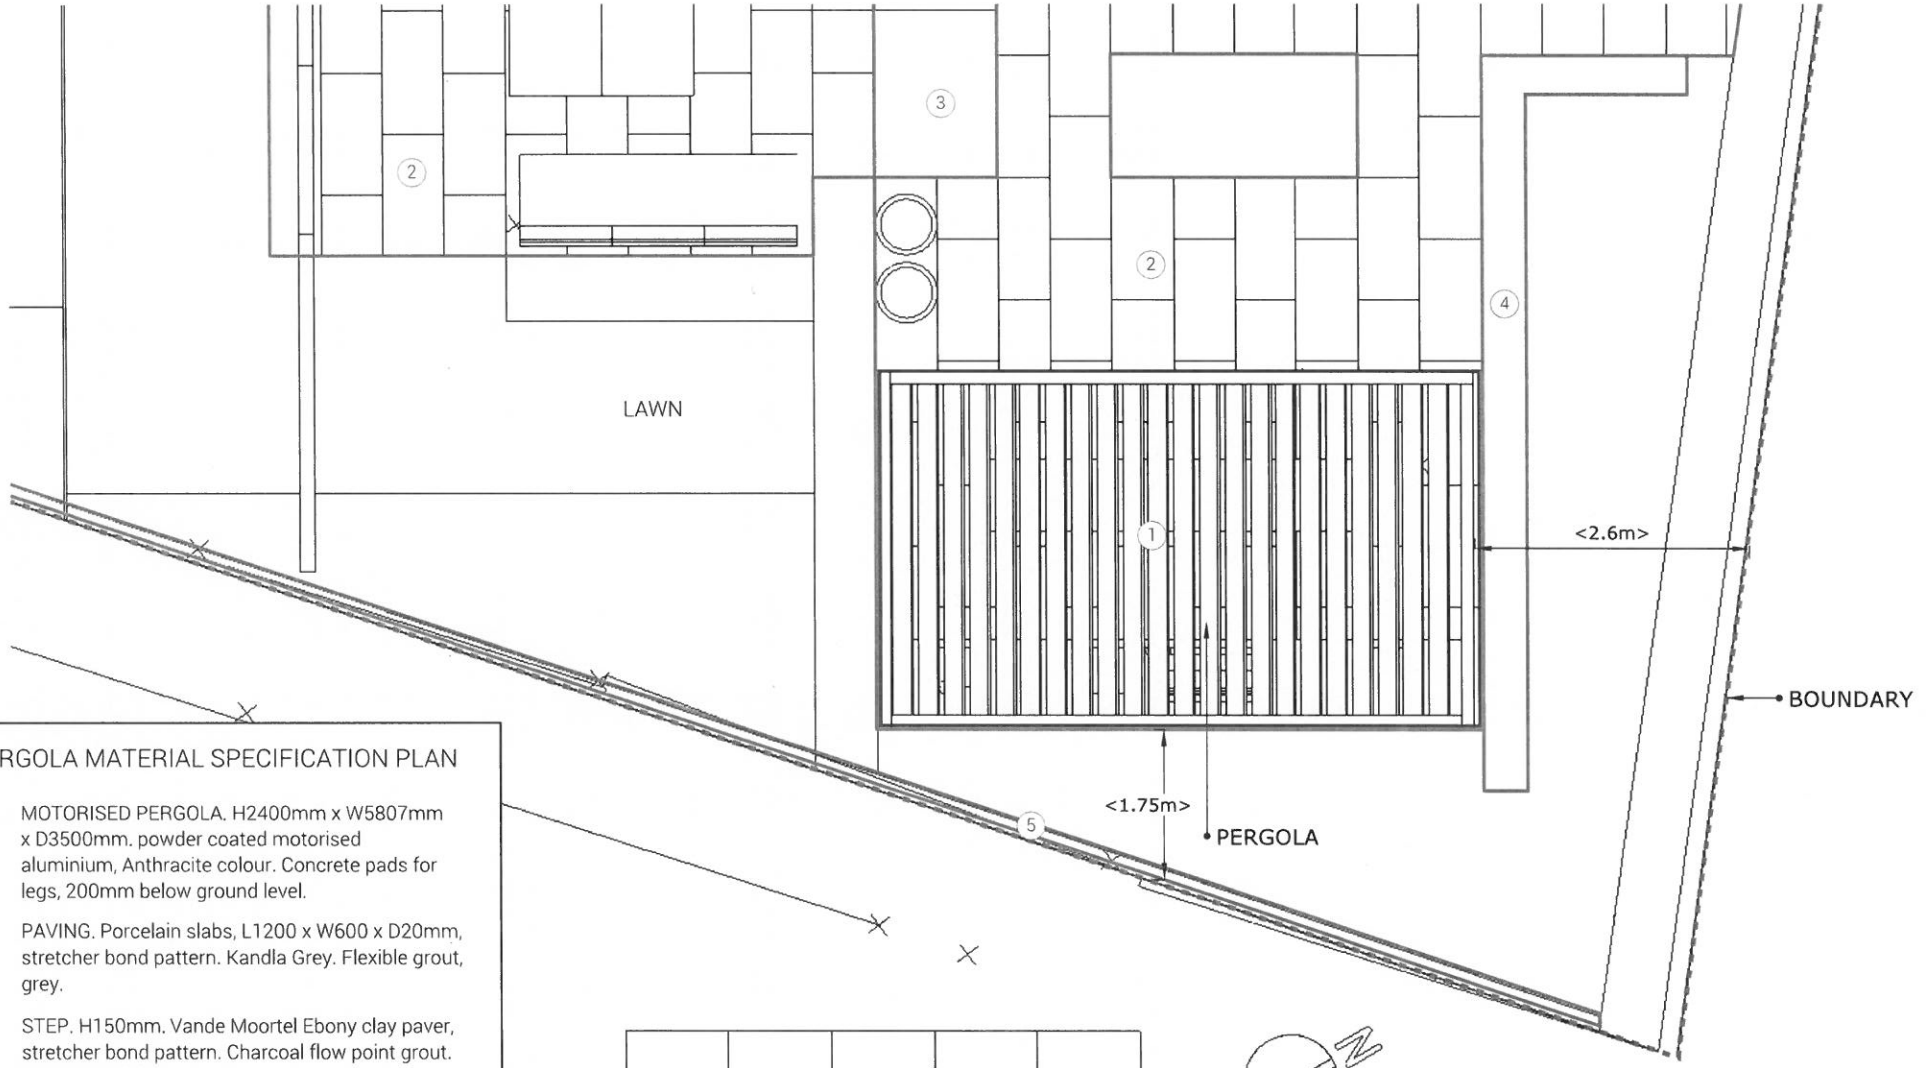

PERGOLA MATERIAL SPECIFICATION PLAN

1. MOTORISED PERGOLA. H2400mm x W5807mm x D3500mm. powder coated motorised aluminium, Anthracite colour. Concrete pads for legs, 200mm below ground level.
2. PAVING. Porcelain slabs, L1200 x W600 x D20mm, stretcher bond pattern. Kandla Grey. Flexible grout, grey.
3. STEP. H150mm. Vande Moortel Ebony clay paver, stretcher bond pattern. Charcoal flow point grout. Corten steel riser.
4. LOW WALL. H400mm x D400mm. Powder coated aluminium, matt black grey. Bolted down with M10 threaded rod and chem fix.
5. GRAVEL TRAP. 160mm gravel trap against boundary wall. Corten steel edging. Breedon gravel.

SCALE 1:50 @ A3

Sylvia Newman

Drawing No.	1929.01.S04 V2
Date	07.10.26
Initials	RH