
20 Old North Road, Water Newton, Peterborough, PE8 6LU

Site Plan As Proposed

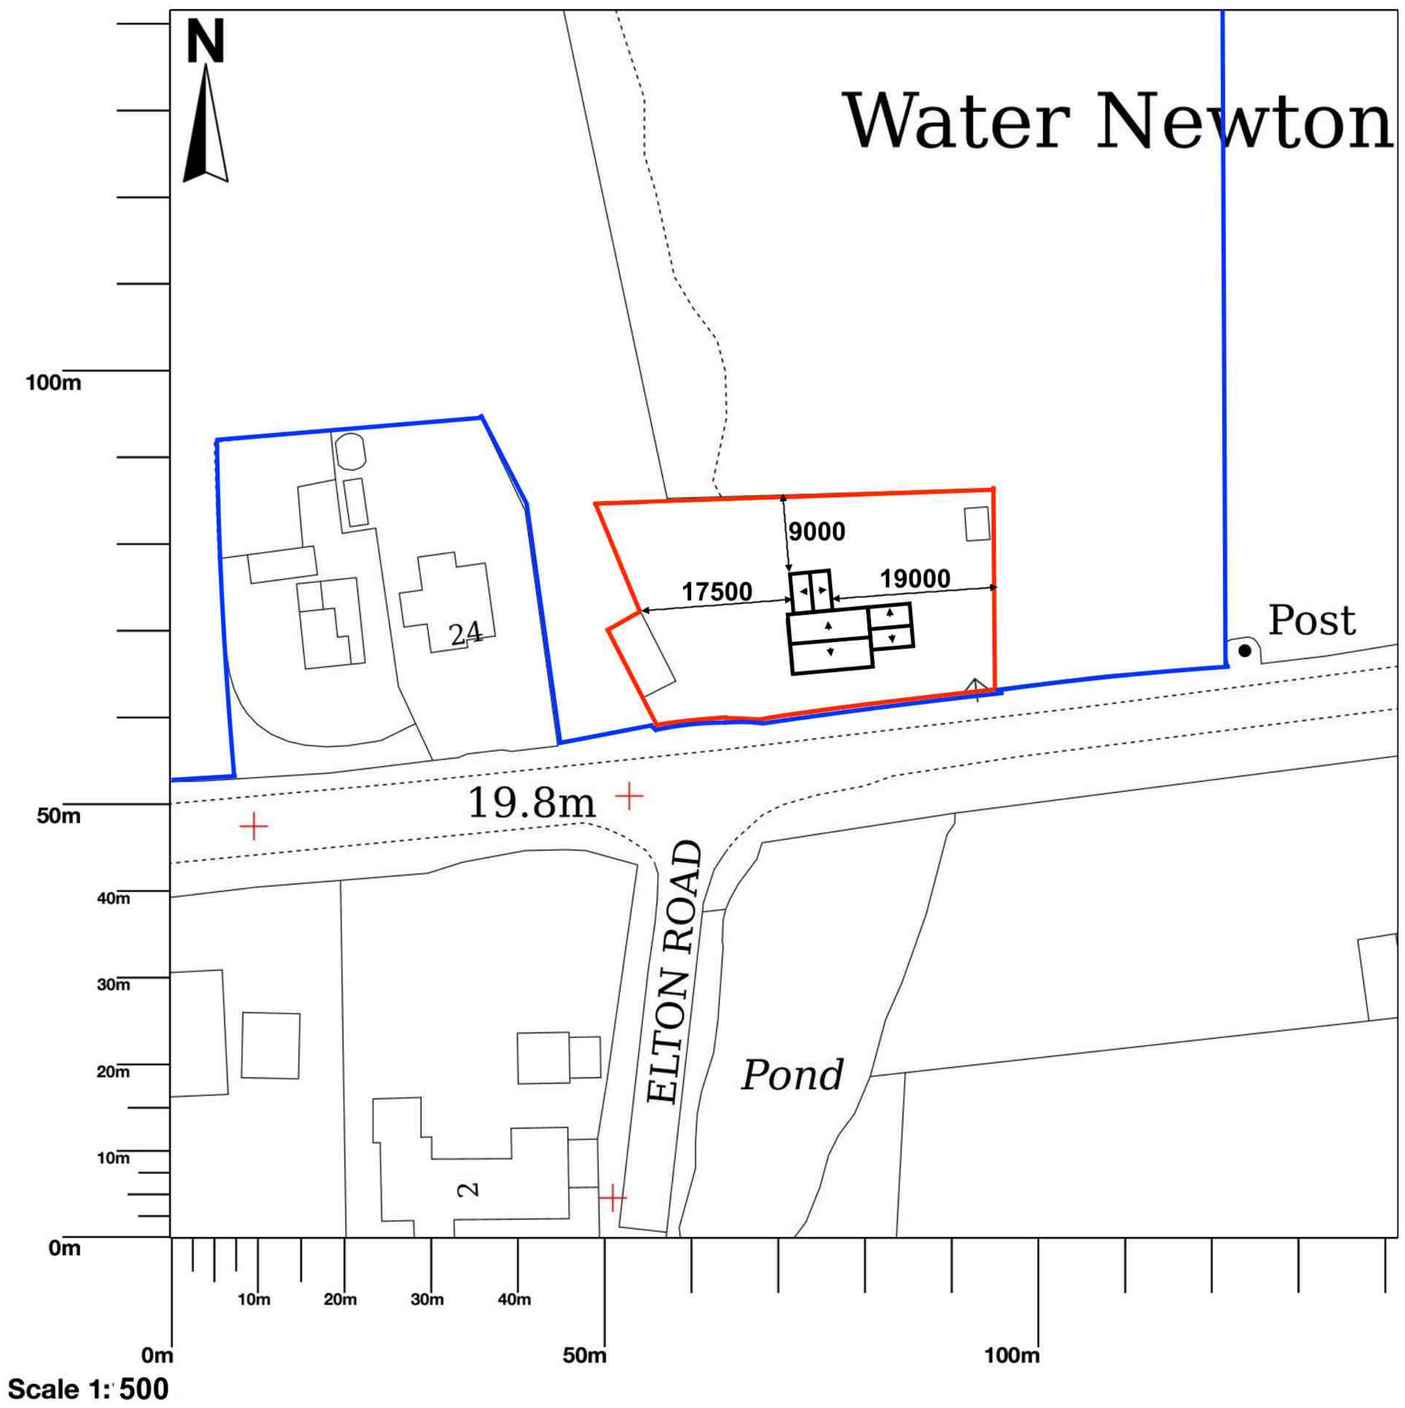

Scale 1: 500

© Crown copyright and database rights 2026 OS 100054135. Map area bounded by: 510636,297119 510778,297261. Produced on 14 October 2026 from the OS National Geographic Database. Supplied by UKPlanningMaps.com. Unique plan reference: p2f/uk/1483011/1983252