© Copyright Notice:

- This drawing and all information it contains are copyrighted by Cambs Home Design.
- They must not be copied or reproduced in whole or in part or used without the express approval of the authors.

Usage Instructions:

- The drawing is to be read in conjunction with all other relevant drawings and specifications.
- All dimensions must be checked on site prior to the commencement of works, and any discrepancies should be addressed immediately.
- Do not scale from this drawing.

Dimension Information:

- Unless otherwise specified, all dimensions in this drawing are in millimeters.

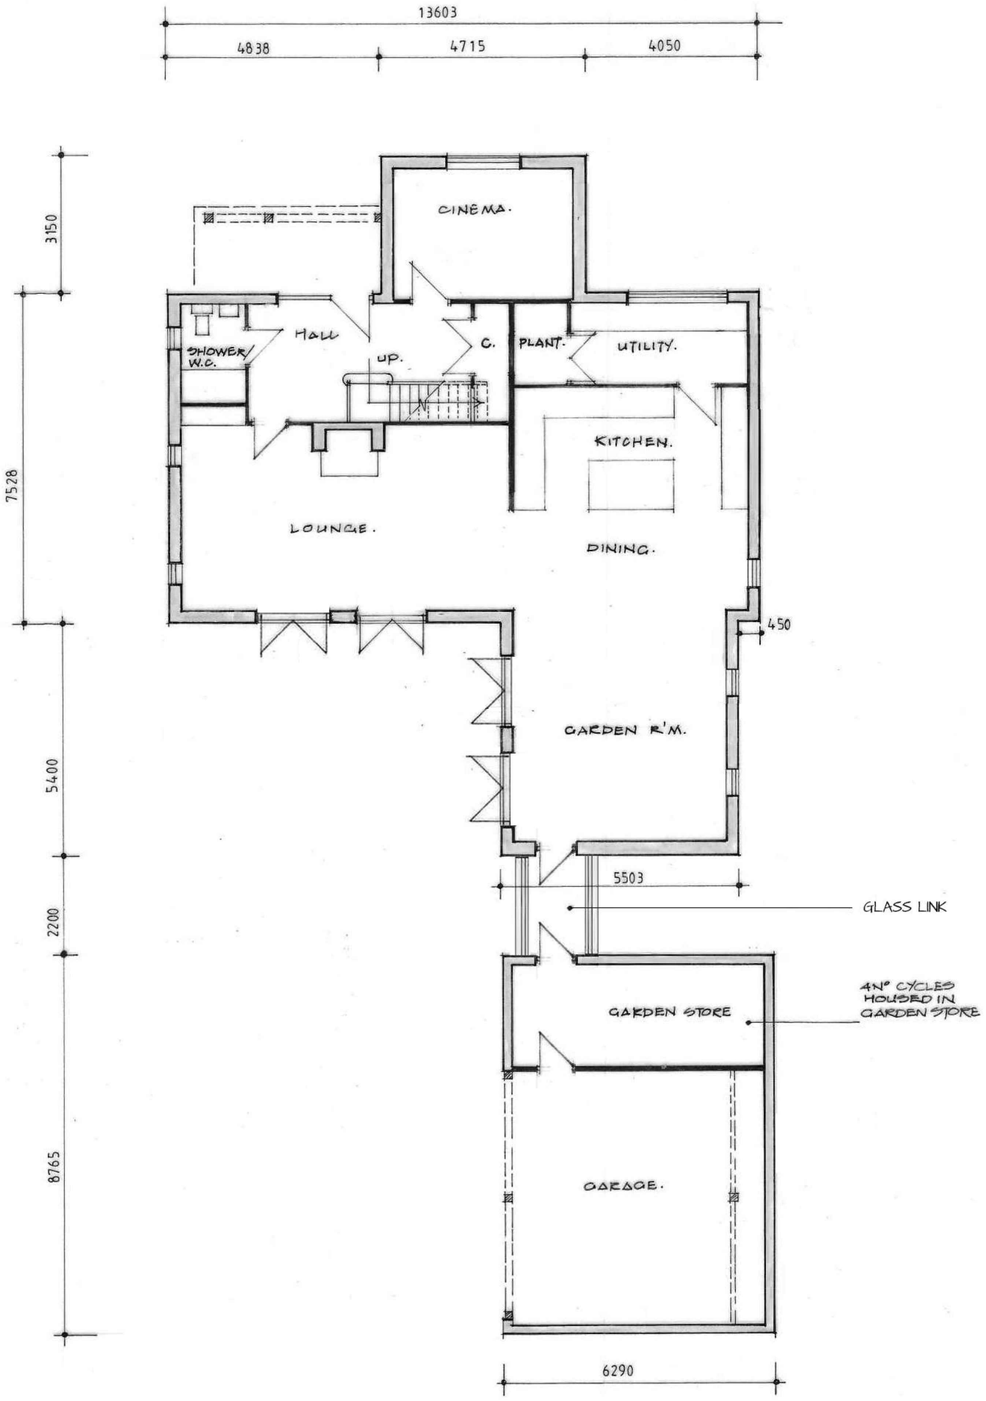

Ground Floor Plan - Existing

1 : 100

0 1 2 3 4 5 6 7 8 9 10m



First Floor Plan - Existing

1 : 100

A	Planning Issue	SP	10.2026
REV:	DESCRIPTION:	BY:	DATE:

STATUS: PLANNING

CAMBS HOME DESIGN ARCHITECTURE
Telephone: +44 (0) 7599216081
Email: info@cambshomedesign.co.uk
www.cambshomedesign.co.uk

CLIENT: Mr B. Layman

PROJECT: Garage at Mill House, Mill Road, Wistow, PE28 2QQ

TITLE: Floor Plans - Existing

SCALE AT A2:	DATE:	DRAWN:	CHECKED:
1:100	09.2026	SP	SP
PROJECT NO:	DRAWING NO:		REVISION:
26.09	E104		A