10 The Grove

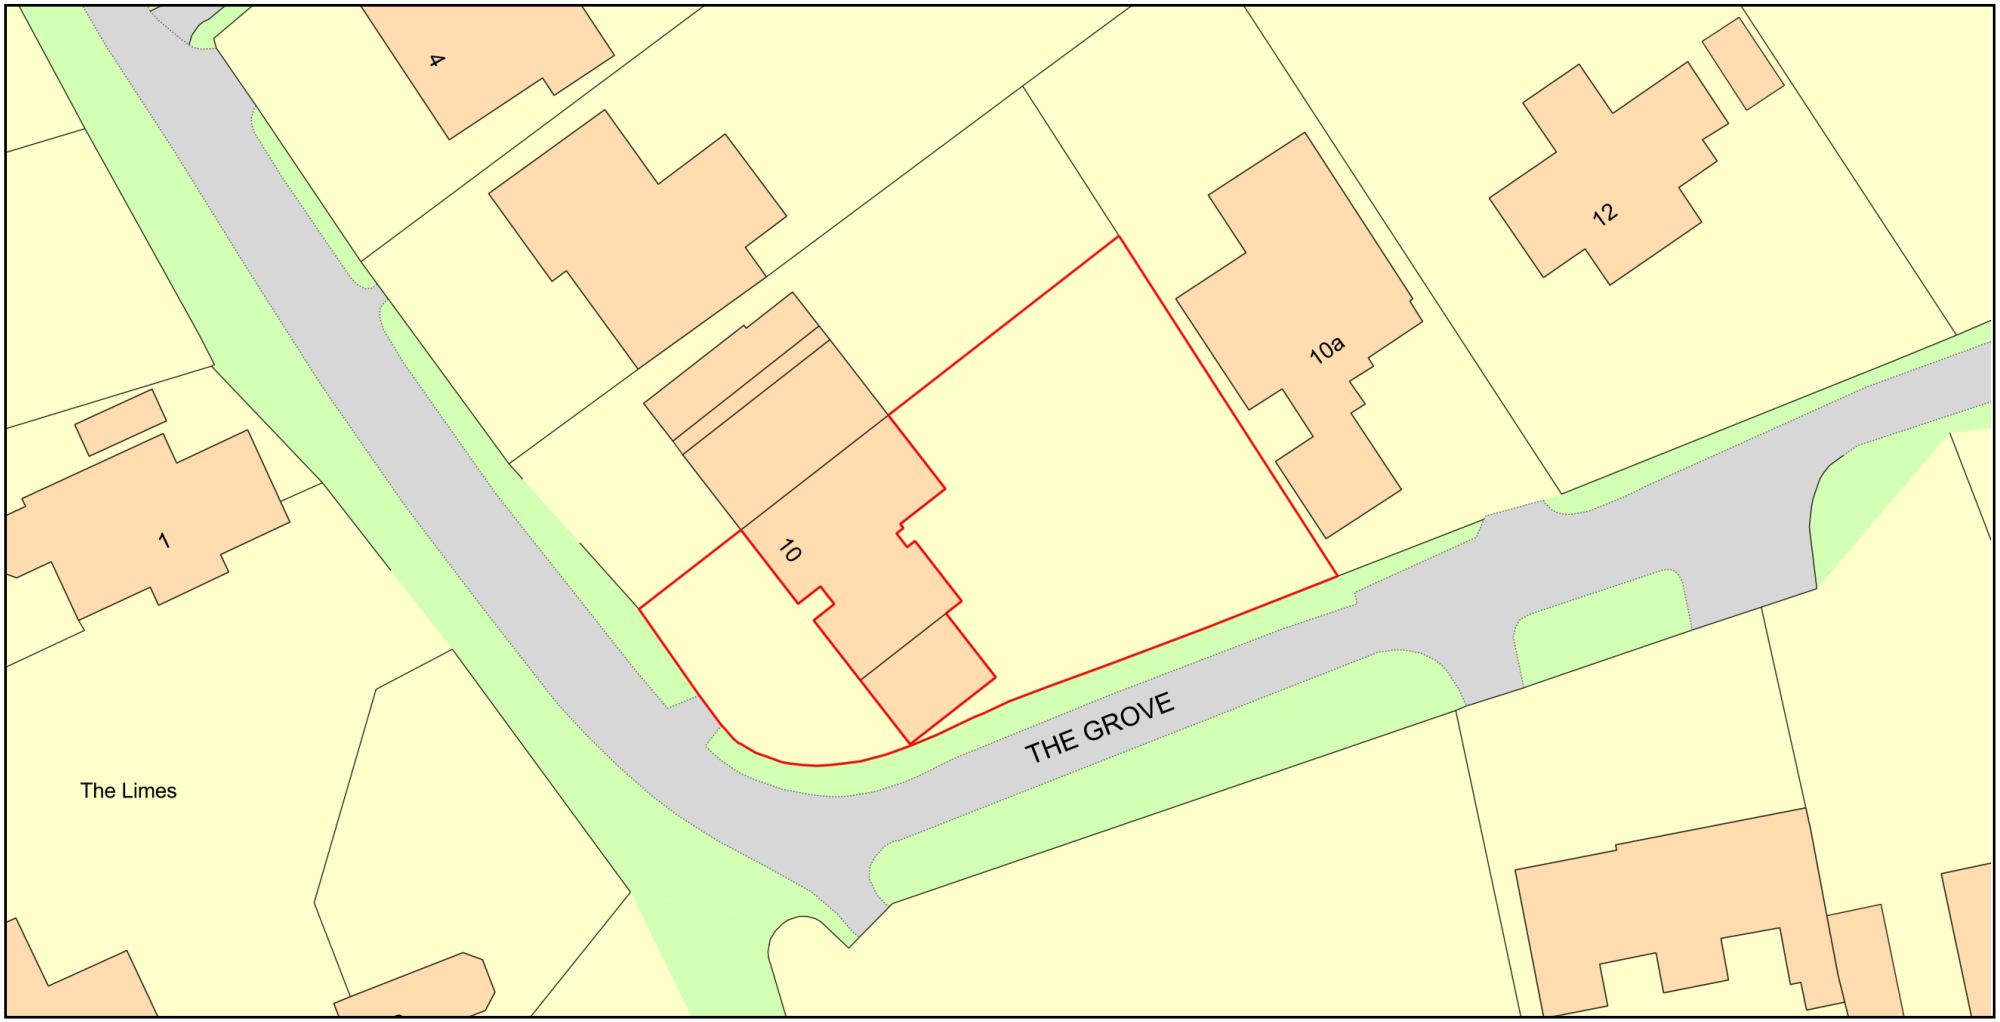

0 20
Metres

N

ReQuestaPlan

Plan Produced for: Stuart Lock

Date Produced: 02 Jan 2025

Plan Reference Number: TQRQM25002124452107

Scale: 1:500 @ A4

© Crown copyright and database rights 2023 OS 100042766