10 The Grove trees

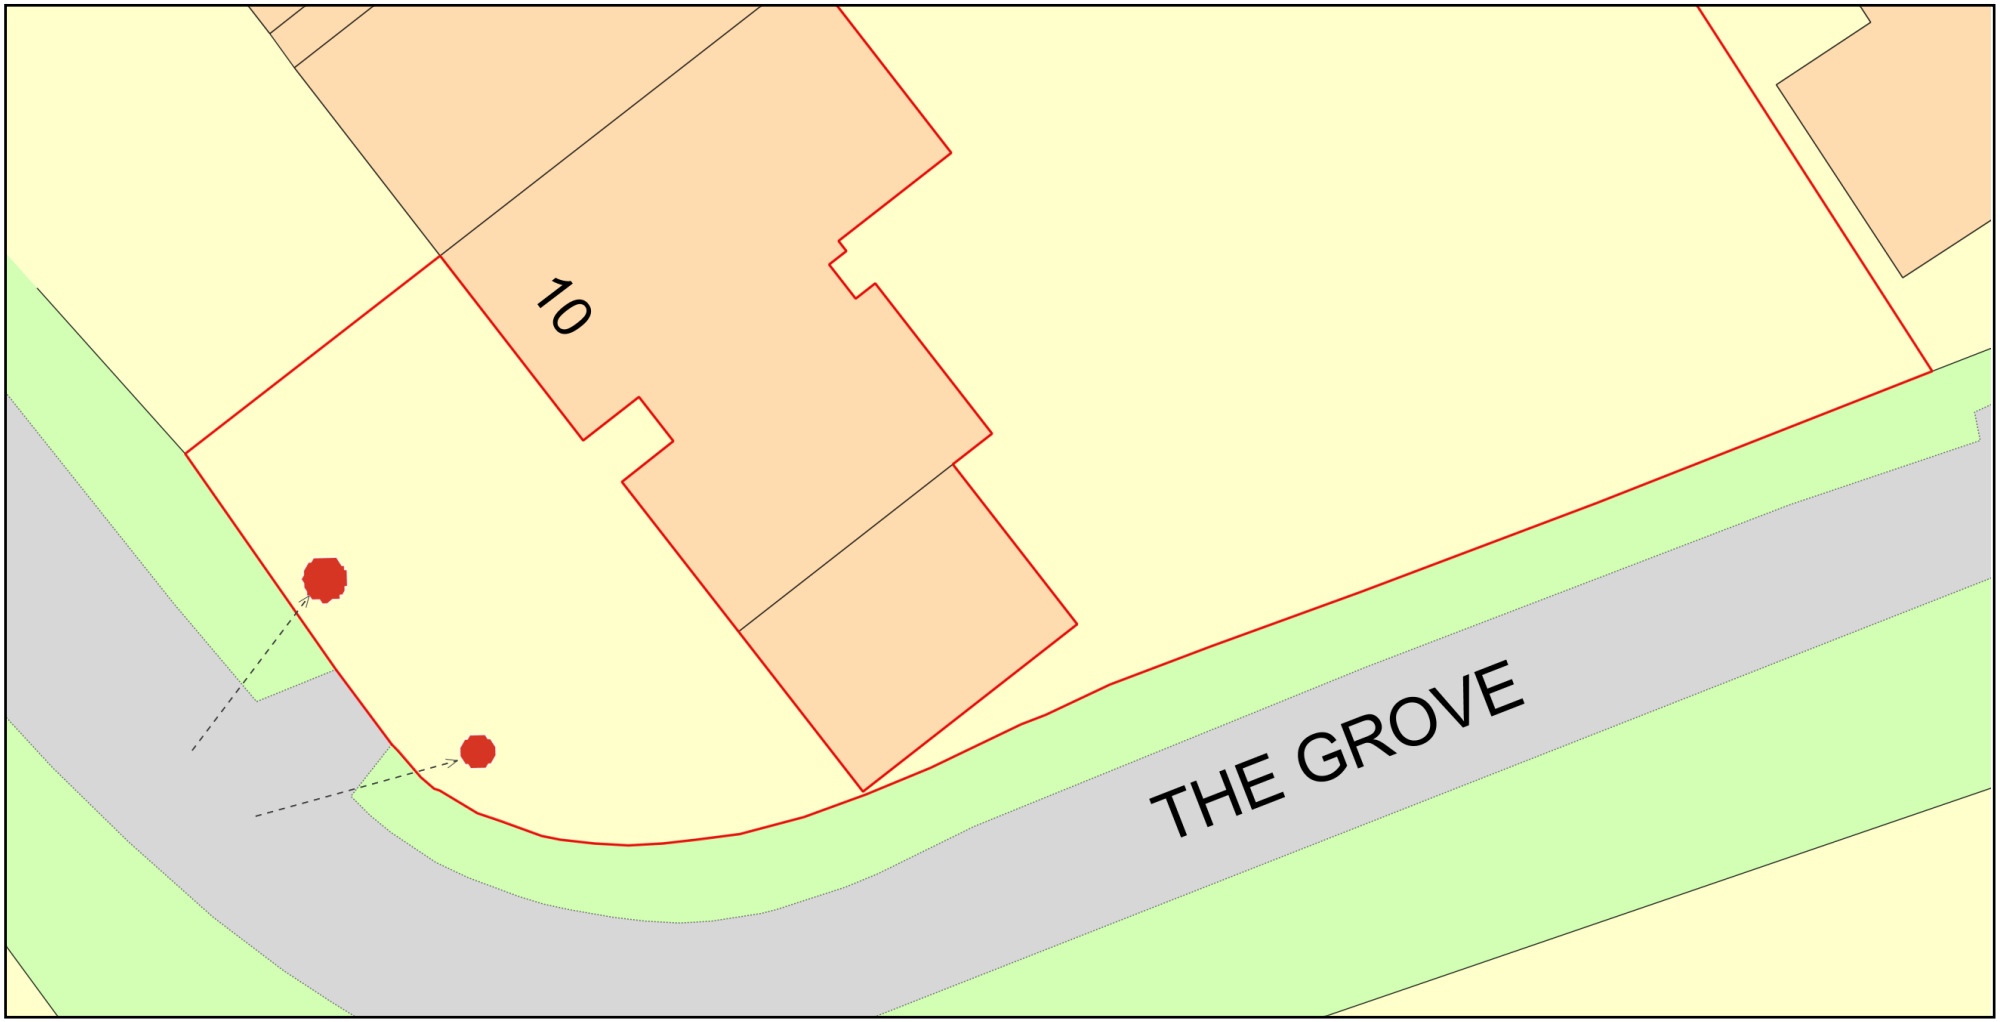

ReQuestaPlan

Plan Produced for: Stuart Lock

Date Produced: 02 Jan 2025

Plan Reference Number: TQRQM25002125626965

Scale: 1:200 @ A4

© Crown copyright and database rights 2023 OS 100042766