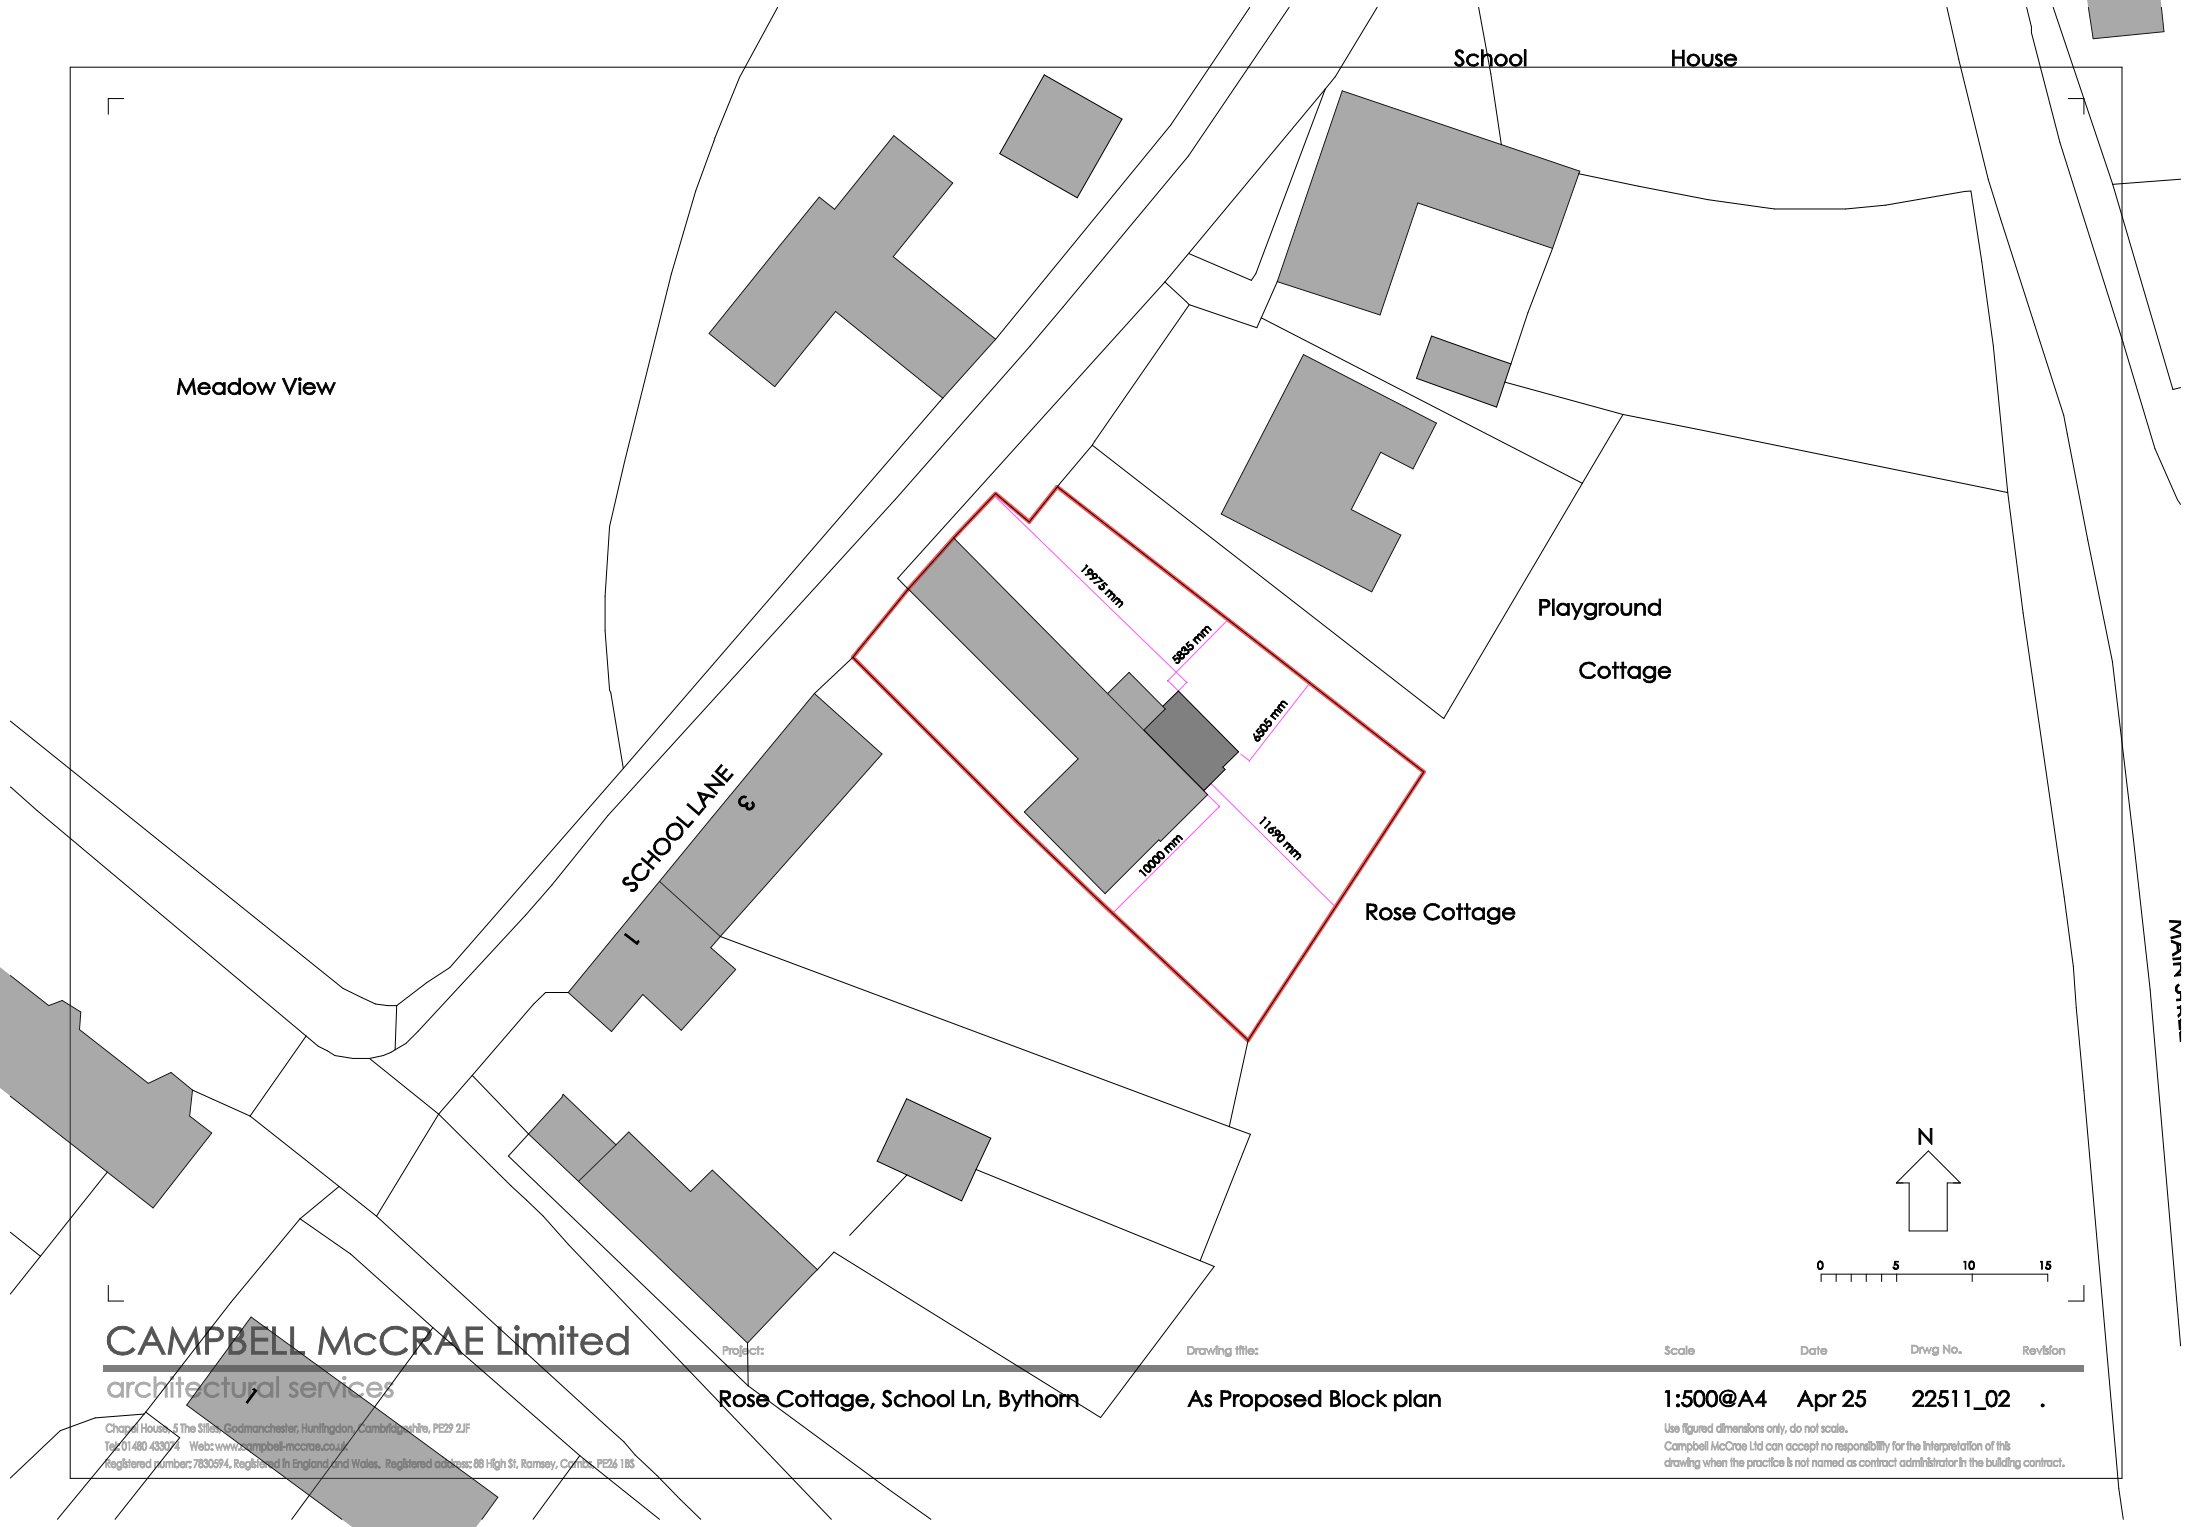


CAMPBELL McCRAE Limited

architectural services

Chanel House, 5 The Stiles, Godmanchester, Huntingdon, Cambridgeshire, PE29 2JF
Tel: 01480 433074 Web: www.campbell-mccrae.co.uk
Registered number: 7830594. Registered in England and Wales. Registered address: 88 High St, Ramsey, Cambs. PE26 1BS

Project:	Drawing title:	Scale	Date	Drwg No.	Revision
Rose Cottage, School Ln, Bythorn	As Proposed Block plan	1:500@A4	Apr 25	22511_02	.

Use figured dimensions only, do not scale.
Campbell McCrae Ltd can accept no responsibility for the interpretation of this drawing when the practice is not named as contract administrator in the building contract.