
SCALE: 1 / 50

0 1 2

GROUND FLOOR

1 / 50 SCALE

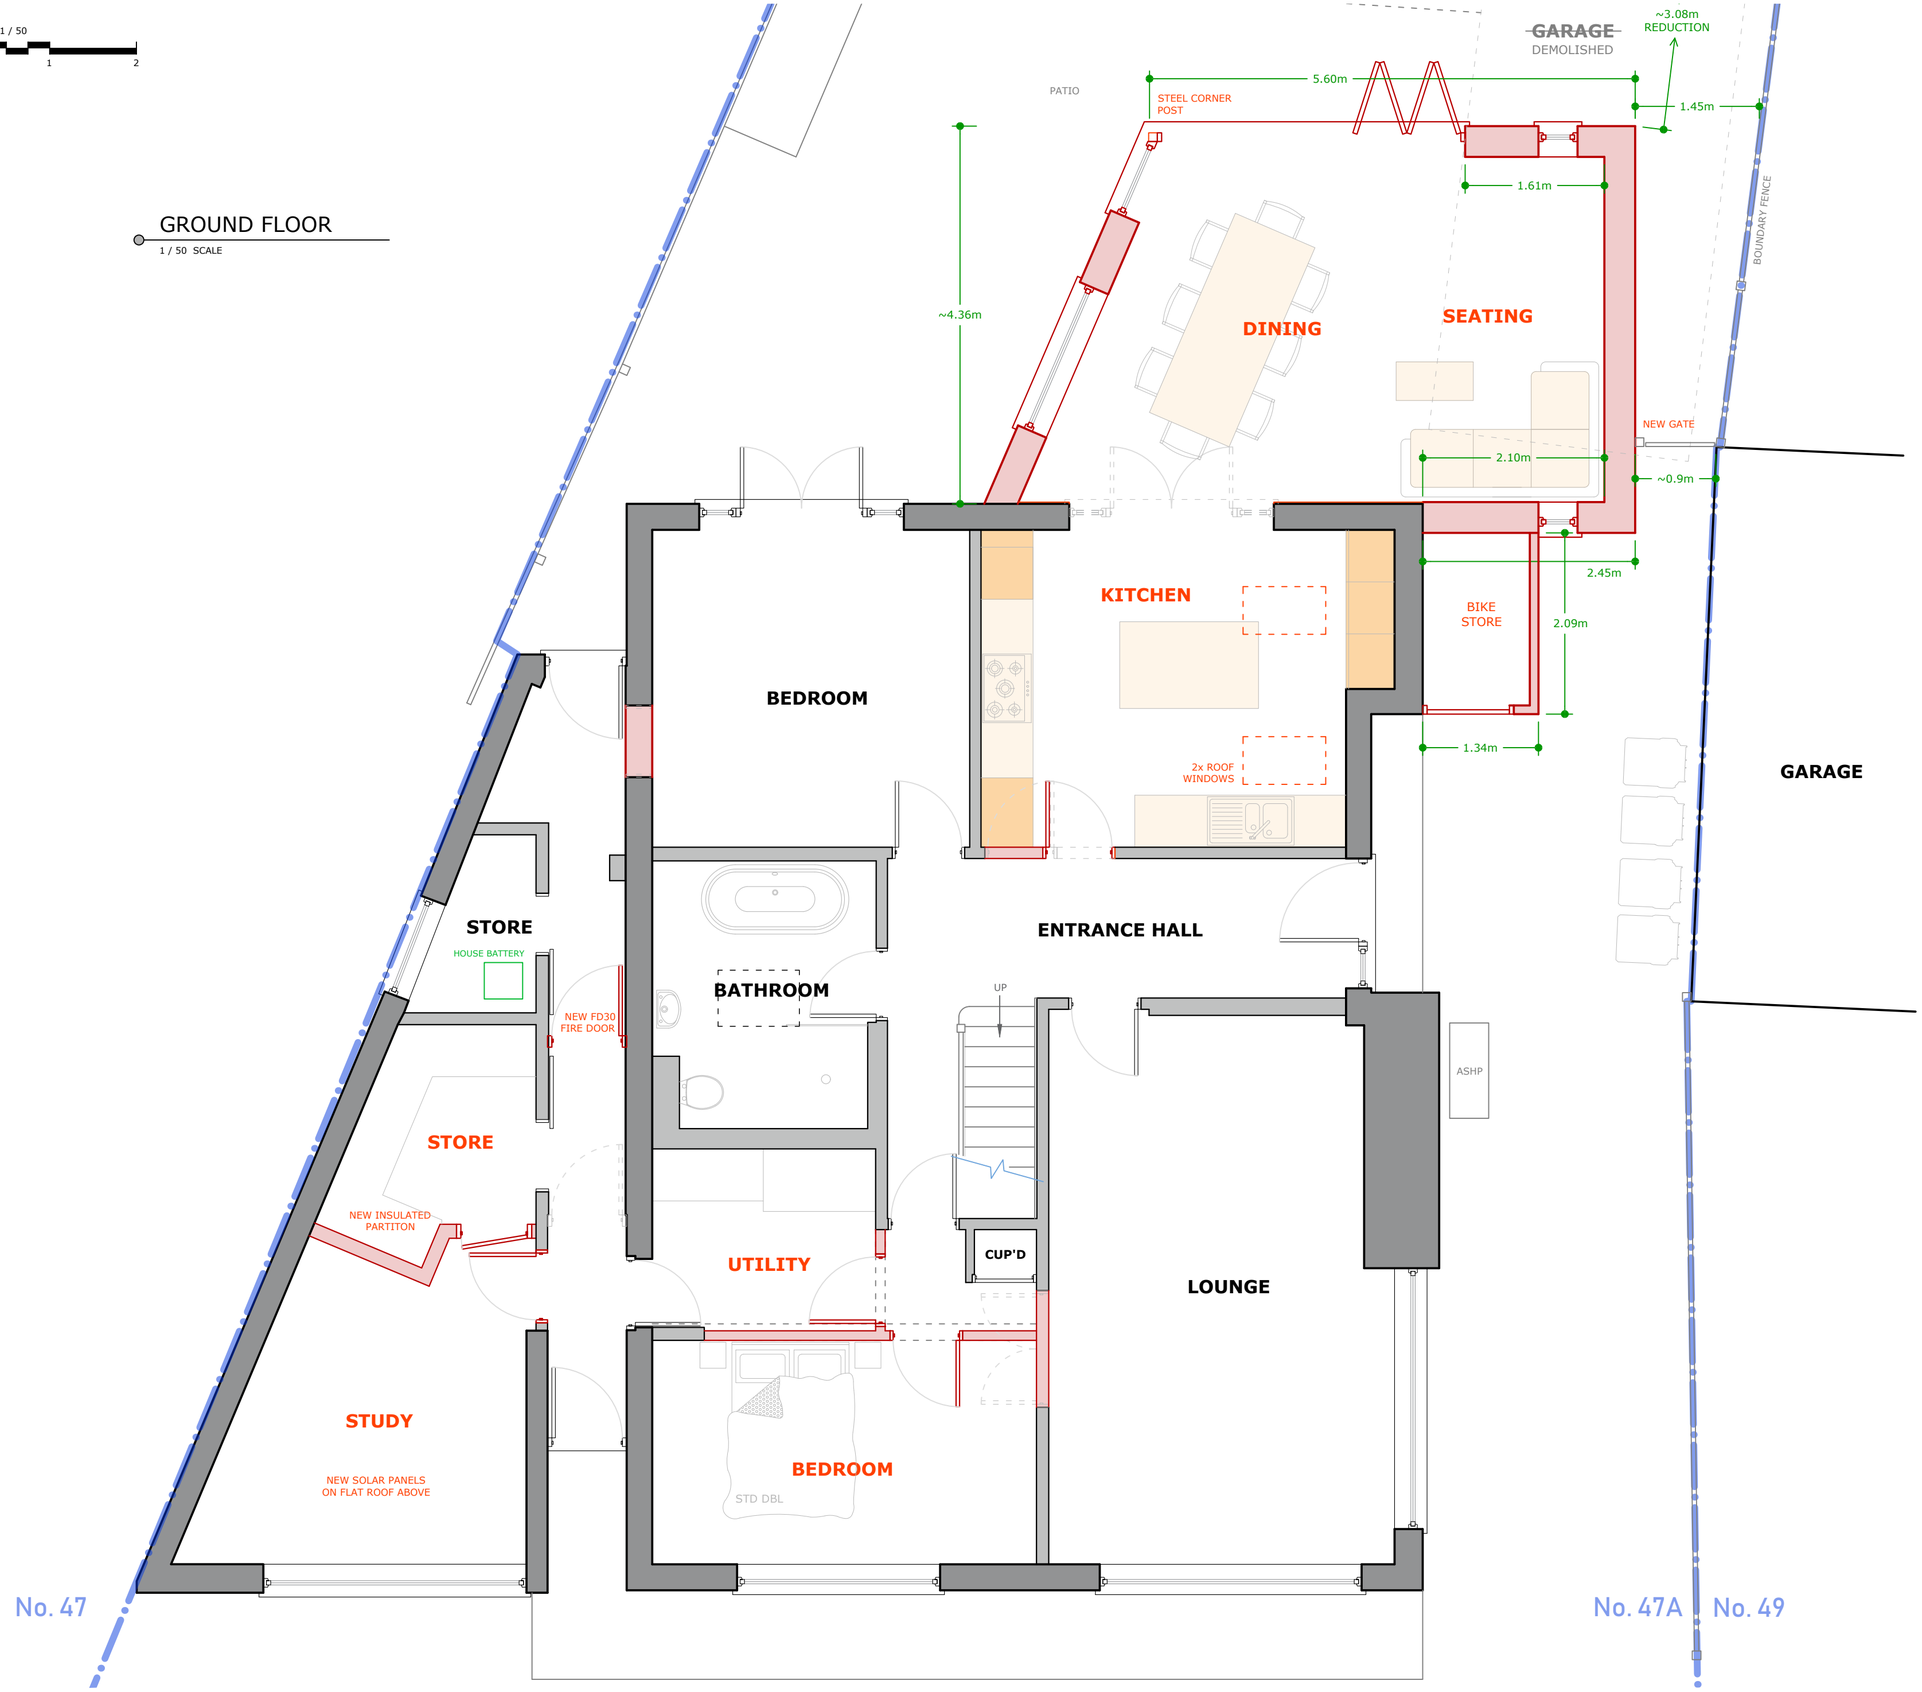

© APK Architecture & Design Ltd. Registered in England and Wales. Company No. 12417504.

ARCHITECTURE
& DESIGN LTD.
apk-architecture.co.uk

NOTES

For information purposes only. Do not scale from this drawing. Dimensions in millimeters unless noted otherwise.

All dimensions must be checked and verified on site prior to commencement of work and architect to be notified of any discrepancies.

It is the clients responsibility to issue any relevant notices for work under the Party Wall Act 1996 which may apply when building or excavating on or near a shared boundary.

The client is at risk if any works are started prior to planning approval (including discharge of conditions) and building control or other third party consents.

MR KENT &
MS JUST

47A ACKERMAN STREET
EATON SOCON
CAMBRIDGESHIRE
PE19 8HR

REVISIONS		PAPER SIZE A2
P1	INITIAL ISSUE	05.06.26
P2	DIMENSIONS UPDATED	25.09.26
P3	PLANNING ISSUE	12.10.26

TITLE

PROPOSED
GROUND FLOOR
PLAN

DRAWING

1204-ARC-DR-PR GF PLAN 03

S0
STATUS

P3
REVISION