

Do not scale drawing. use only figured dimensions. The contractor is responsible for taking and checking all dimensions and angles and report any errors and omissions before carrying out any work.
This drawing must not be copied

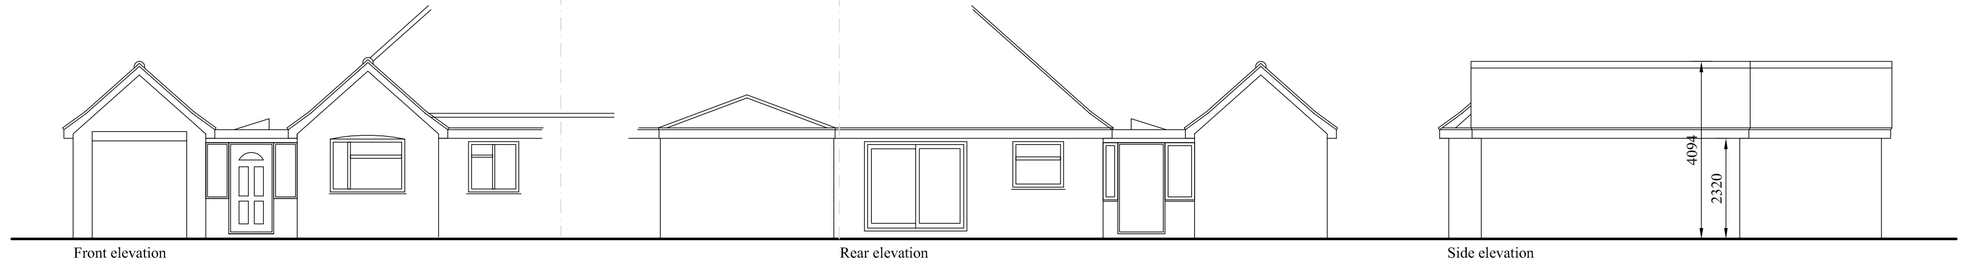


EXISTING ELEVATIONS 1:100



PROPOSED ELEVATIONS 1:100

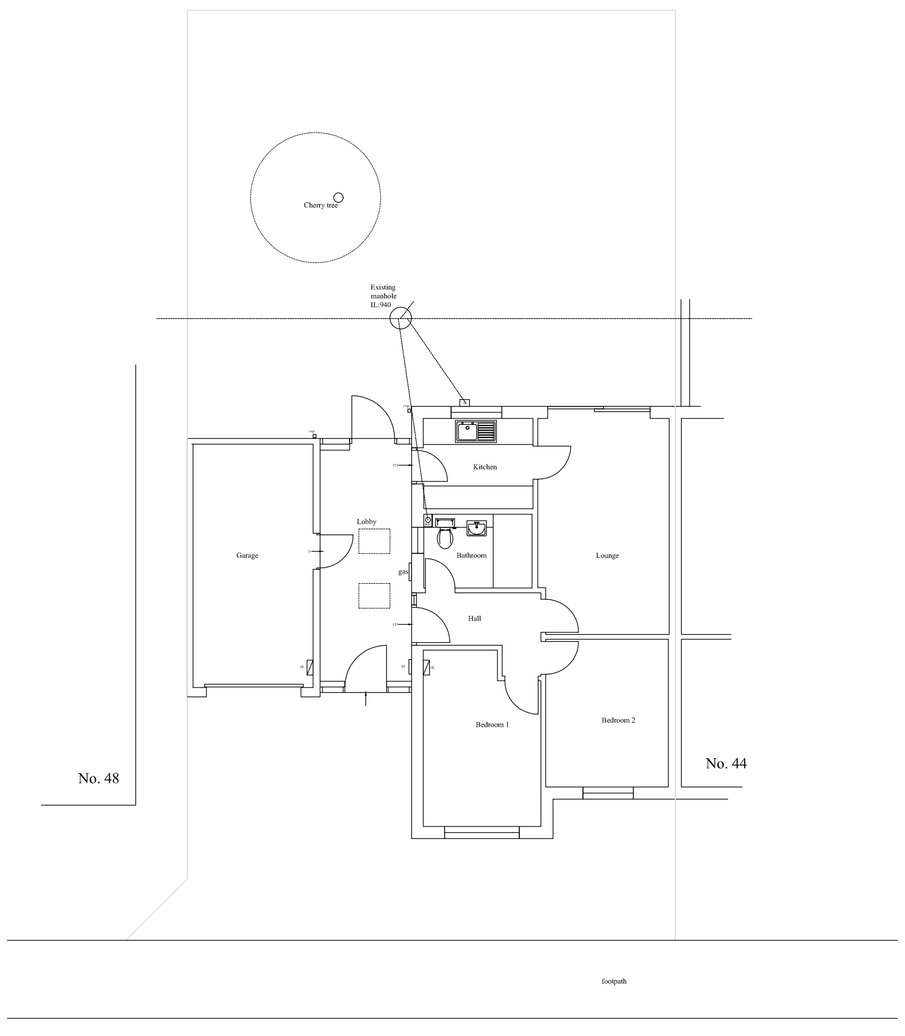

EXISTING PLAN 1:100

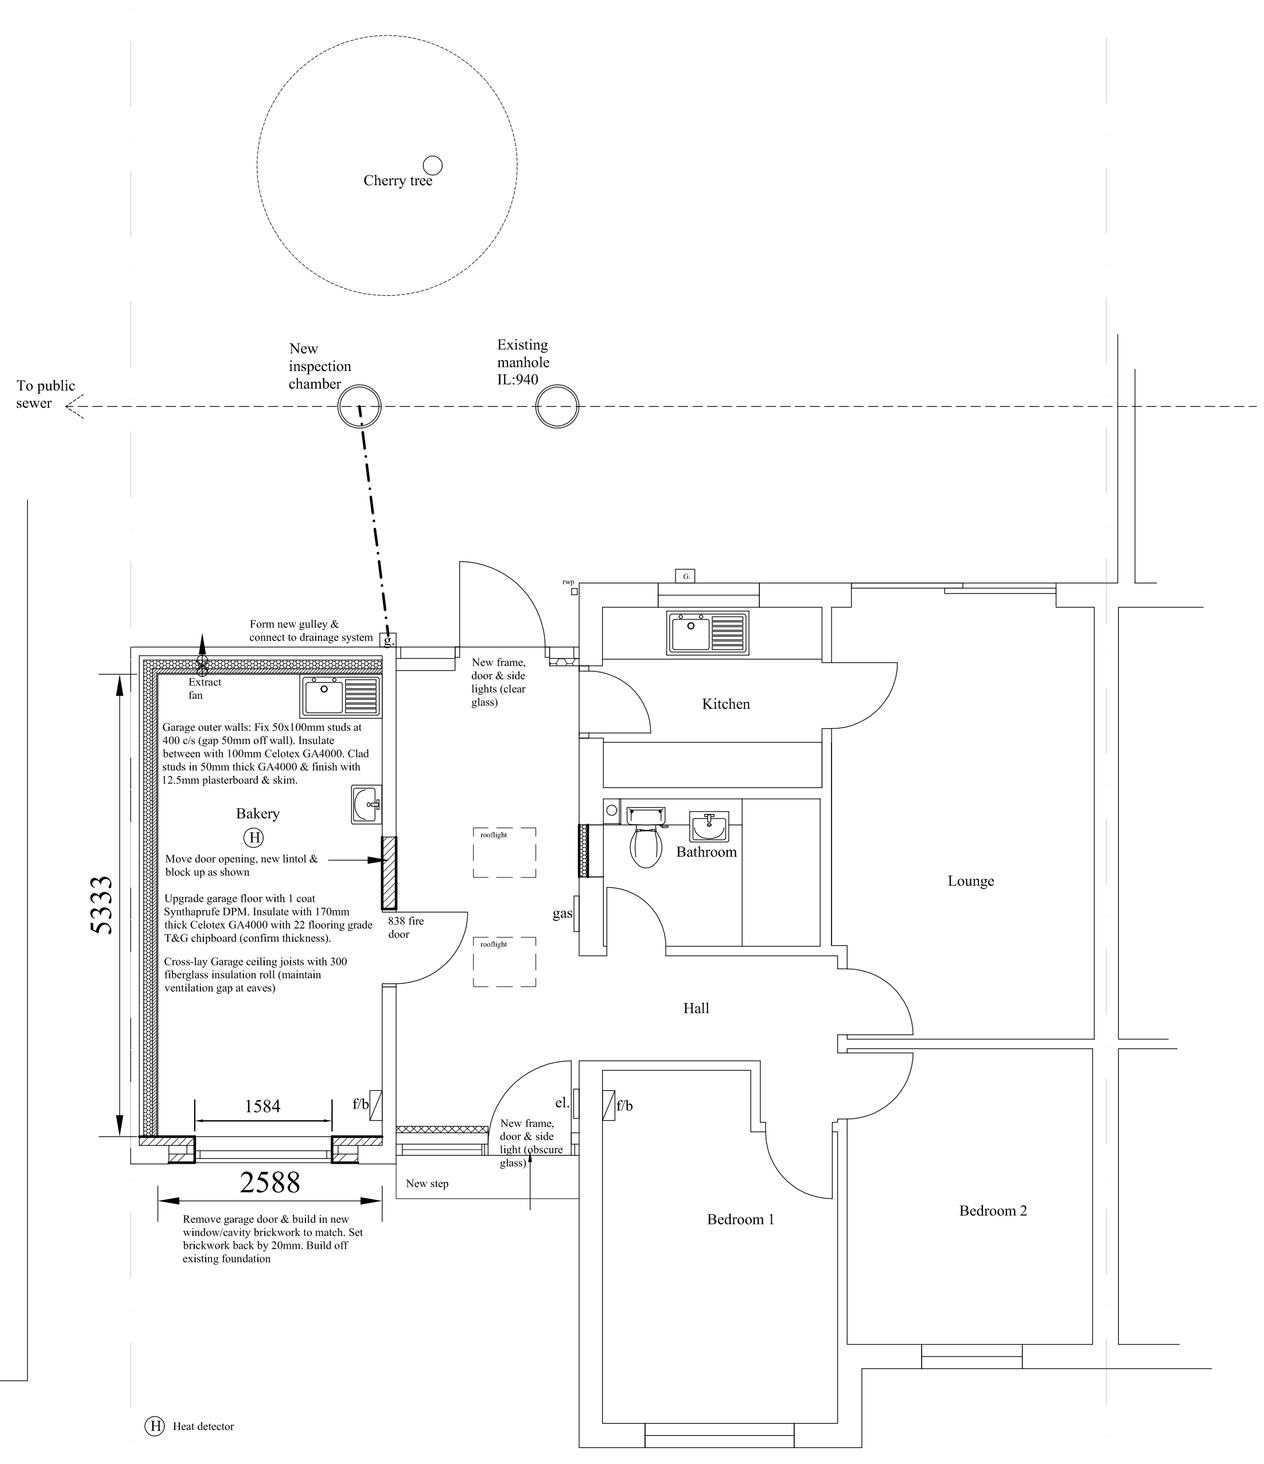

PROPOSED PLAN 1:50

REV:

drawn | check

architecture by design

PROJECT
Mr & Mrs Harrdine
46 Russett Avenue
Needingworth

DRAWING
Proposed garage conversion into a kitchen for commercial baking

scale: 1:100/1:50
date: dec24

ref NE146/ NUMBER 02 rev