

Builder to check all dimensions on site

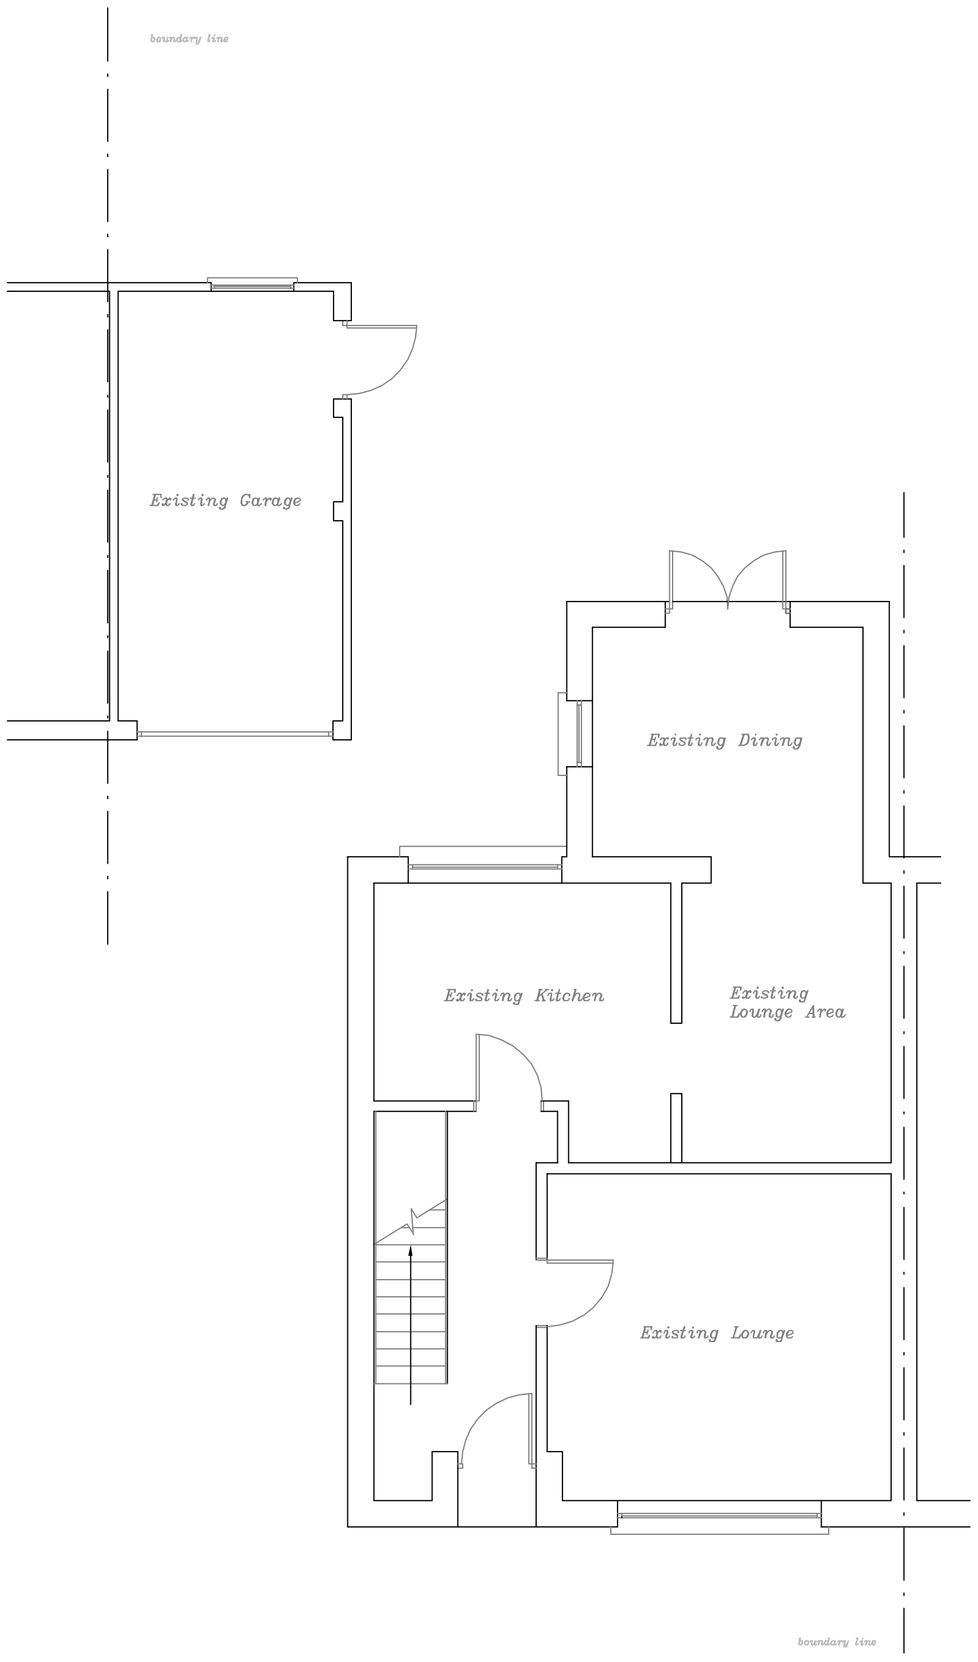


EXISTING GROUND FLOOR PLAN

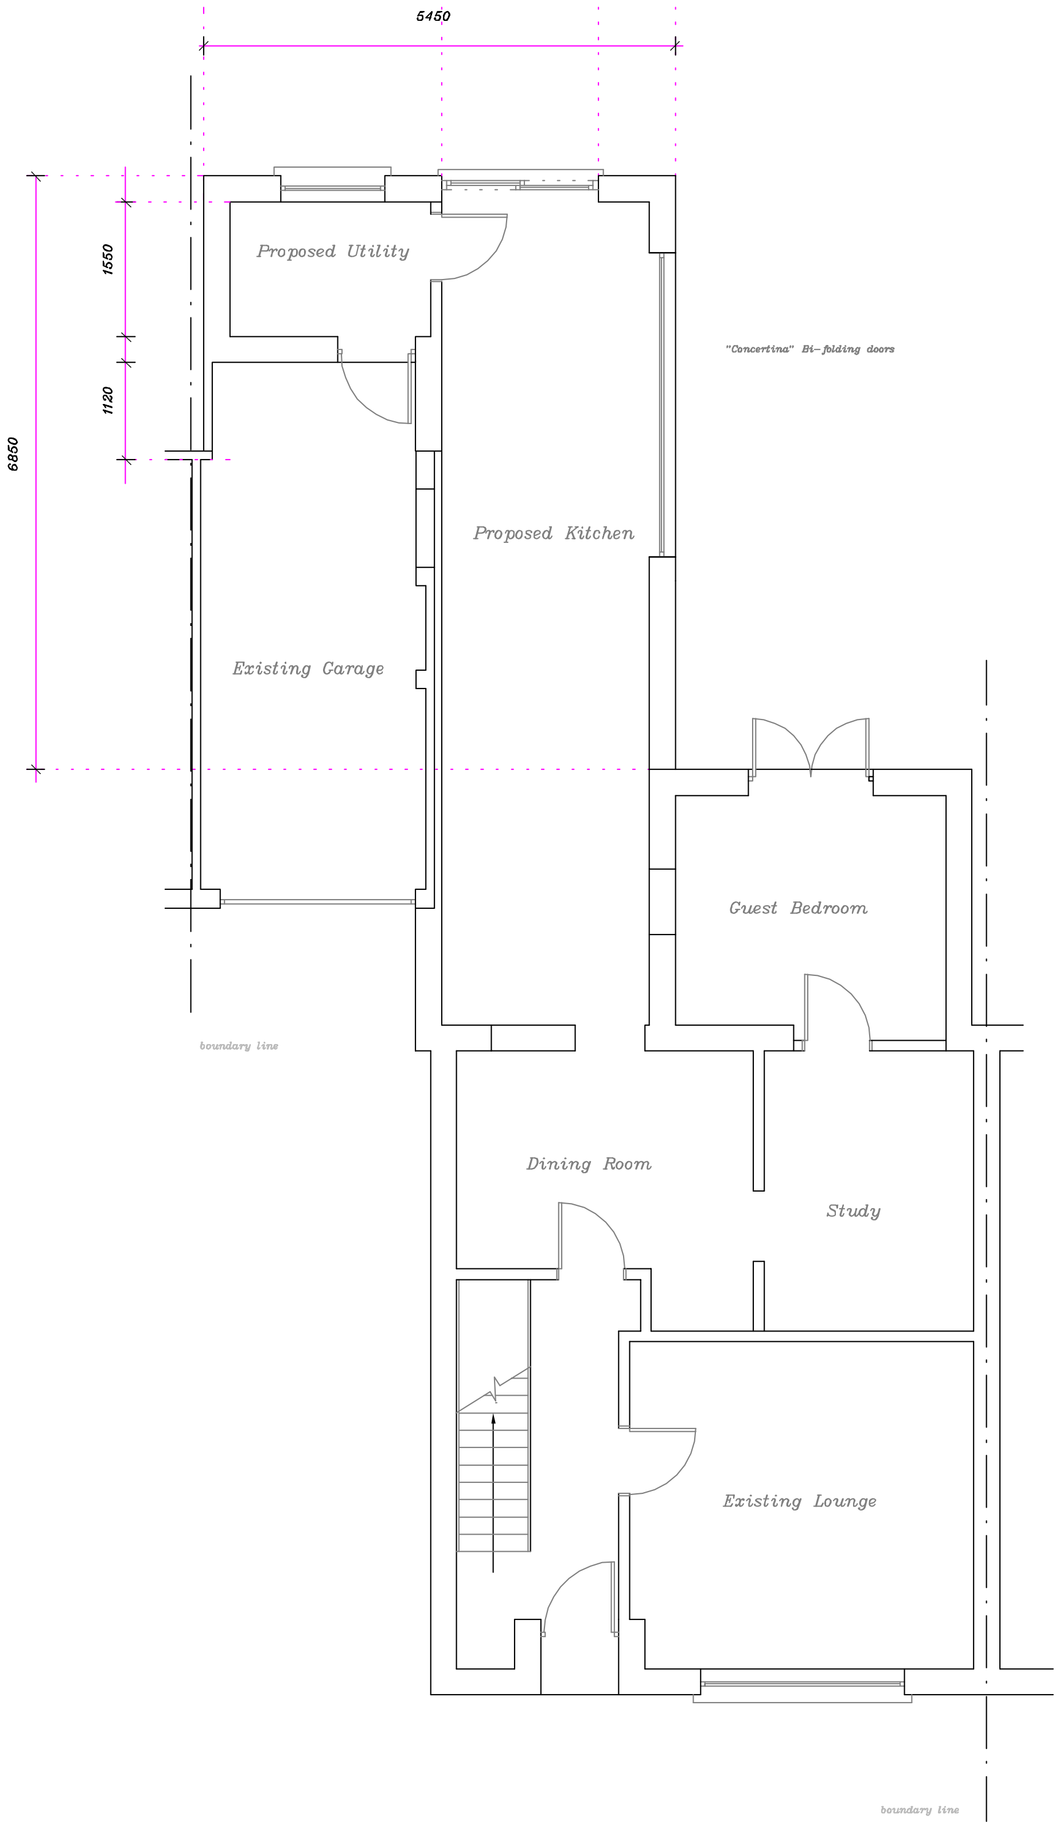

"Concertina" Bi-folding doors

PROPOSED GROUND FLOOR PLAN

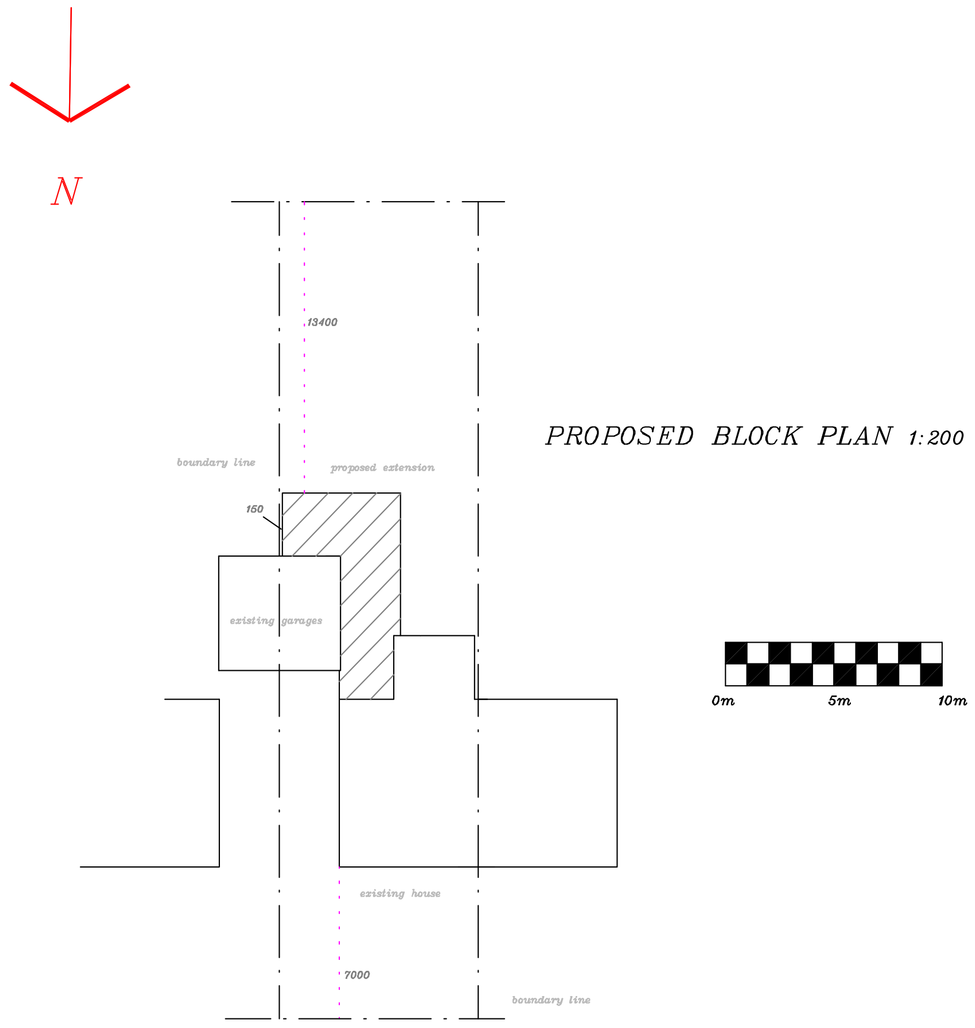

PROPOSED BLOCK PLAN 1:200

0m 5m 10m

C

REVISIONS

Drawn by:
G P Melanie
Architectural Design
35 Beauchamp Close, Eaton Socon, Cambs PE198BU
email: ginomel@hotmail.com
web site: www.gpmelanie.co.uk
Phone: 01480 210993

NOTES

This drawing is to be read in conjunction with the construction notes provided. All dimensions to be checked on site by builder and not scaled from this drawing. This is an architectural drawing for submission to the Local Planning Department only.

Client:	Mr & Mrs Wijiman
Location:	25 New Road Offord Cluny St Neots PE195RP
Project:	Proposed House and Garage Extension
Title:	Plan drawing.
Scale:	1:50,1:200 at A1
Date:	May 2025
Drg.No.	SCW/AJD/03.1