

Existing Ground Floor Plan 1:50

0 0.5 1 1.5 2
metres

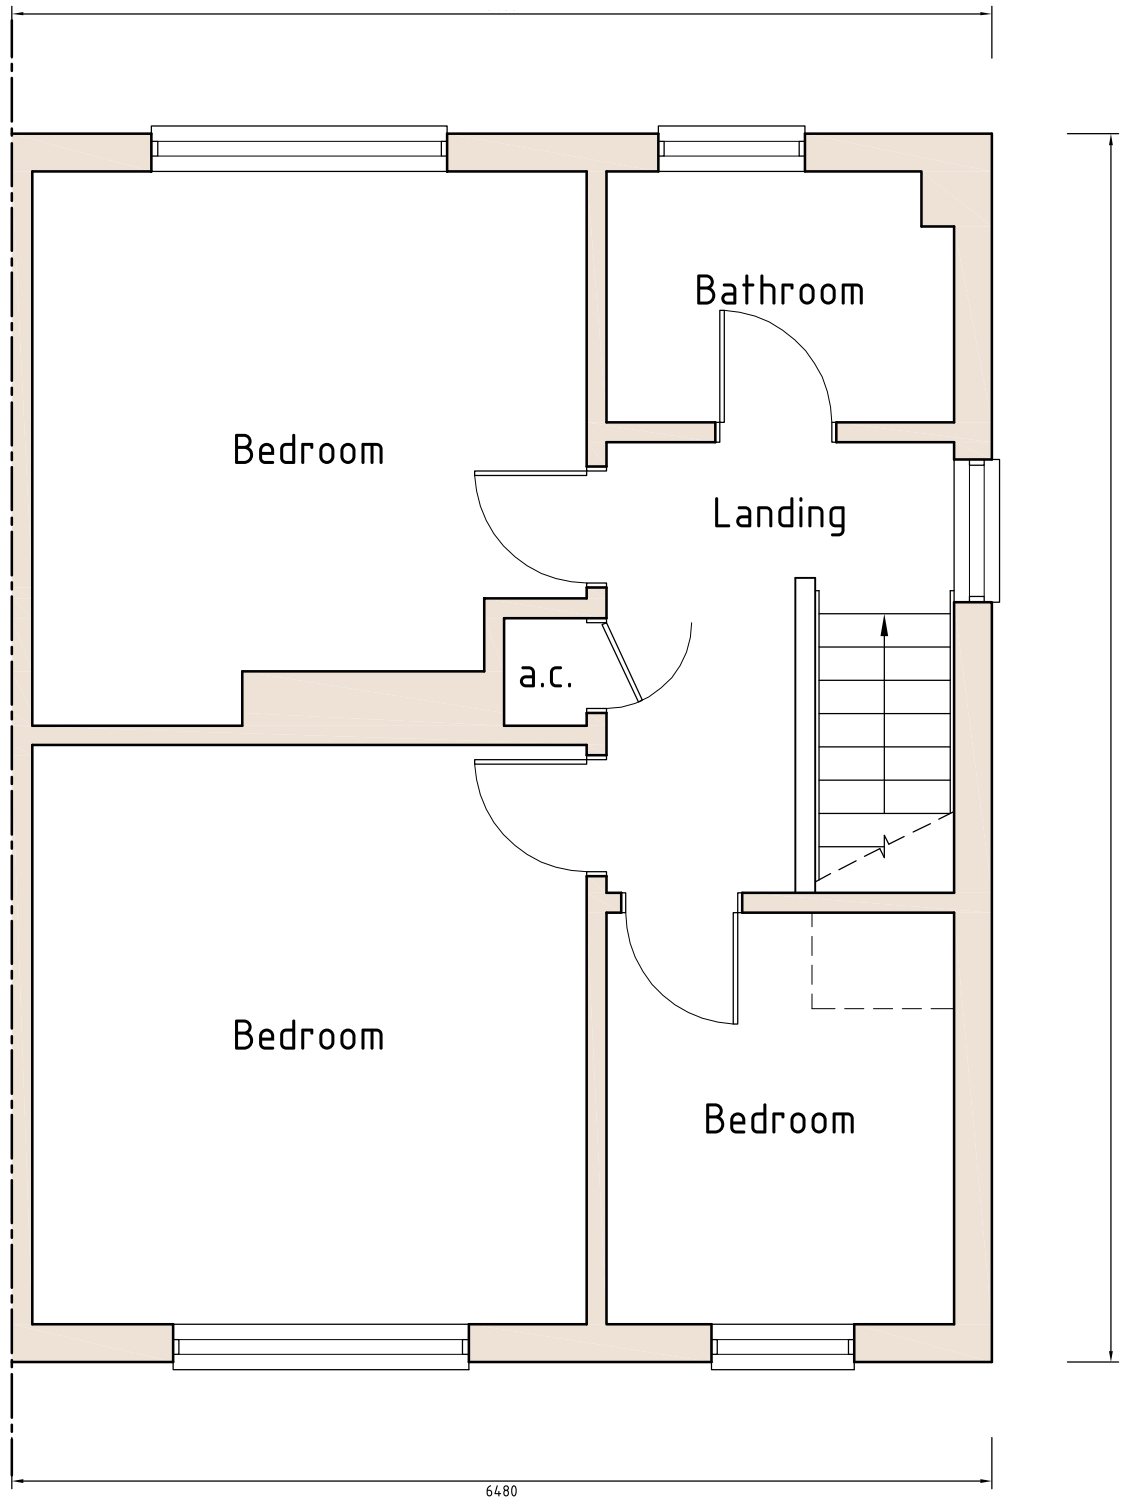

Existing First Floor Plan 1:50

0 0.5 1 1.5 2
metres

Scale As Shown when Printed to A3

Site Address: 2 The Brow Huntingdon PE29 3RA	Drawing Status: Planning Application Drawing Title: Existing Plans		
Name: Cambridgeshire & Peterborough Fire Authority	Rev: --	Date of Issue: 24.04.2018	Sheet: 01