




Existing Front Elevation 1:100

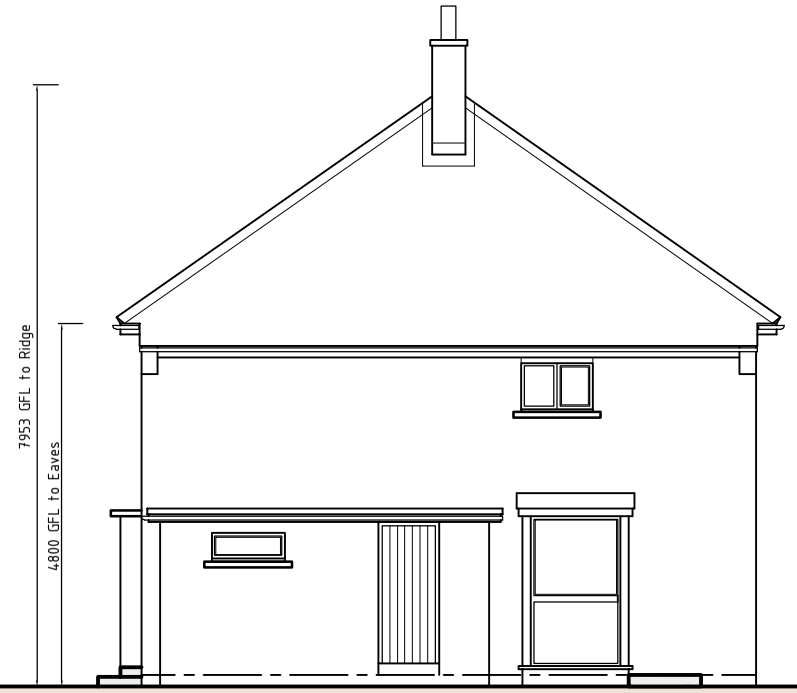

Existing Side Elevation 1:100

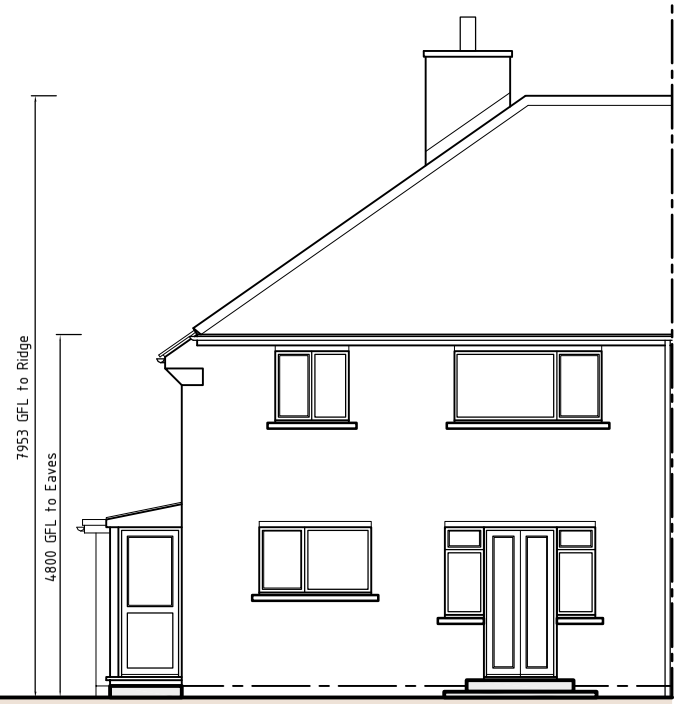

Existing Rear Elevation 1:100

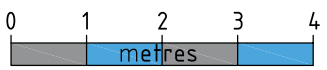




Proposed Front Elevation 1:100



Proposed Side Elevation 1:100



Proposed Rear Elevation 1:100

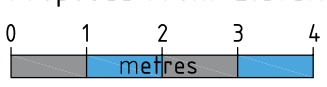

Scale As Shown when Printed to A3

Site Address: 2 The Brow Huntingdon PE29 3RA	Drawing Status: Planning Application Drawing Title: Existing Plans		
Name: Cambridgeshire & Peterborough Fire Authority	Rev: --	Date of Issue: 24.04.2018	Sheet: 02