Dimensions for information only - to be checked on site by contractor prior to commencement

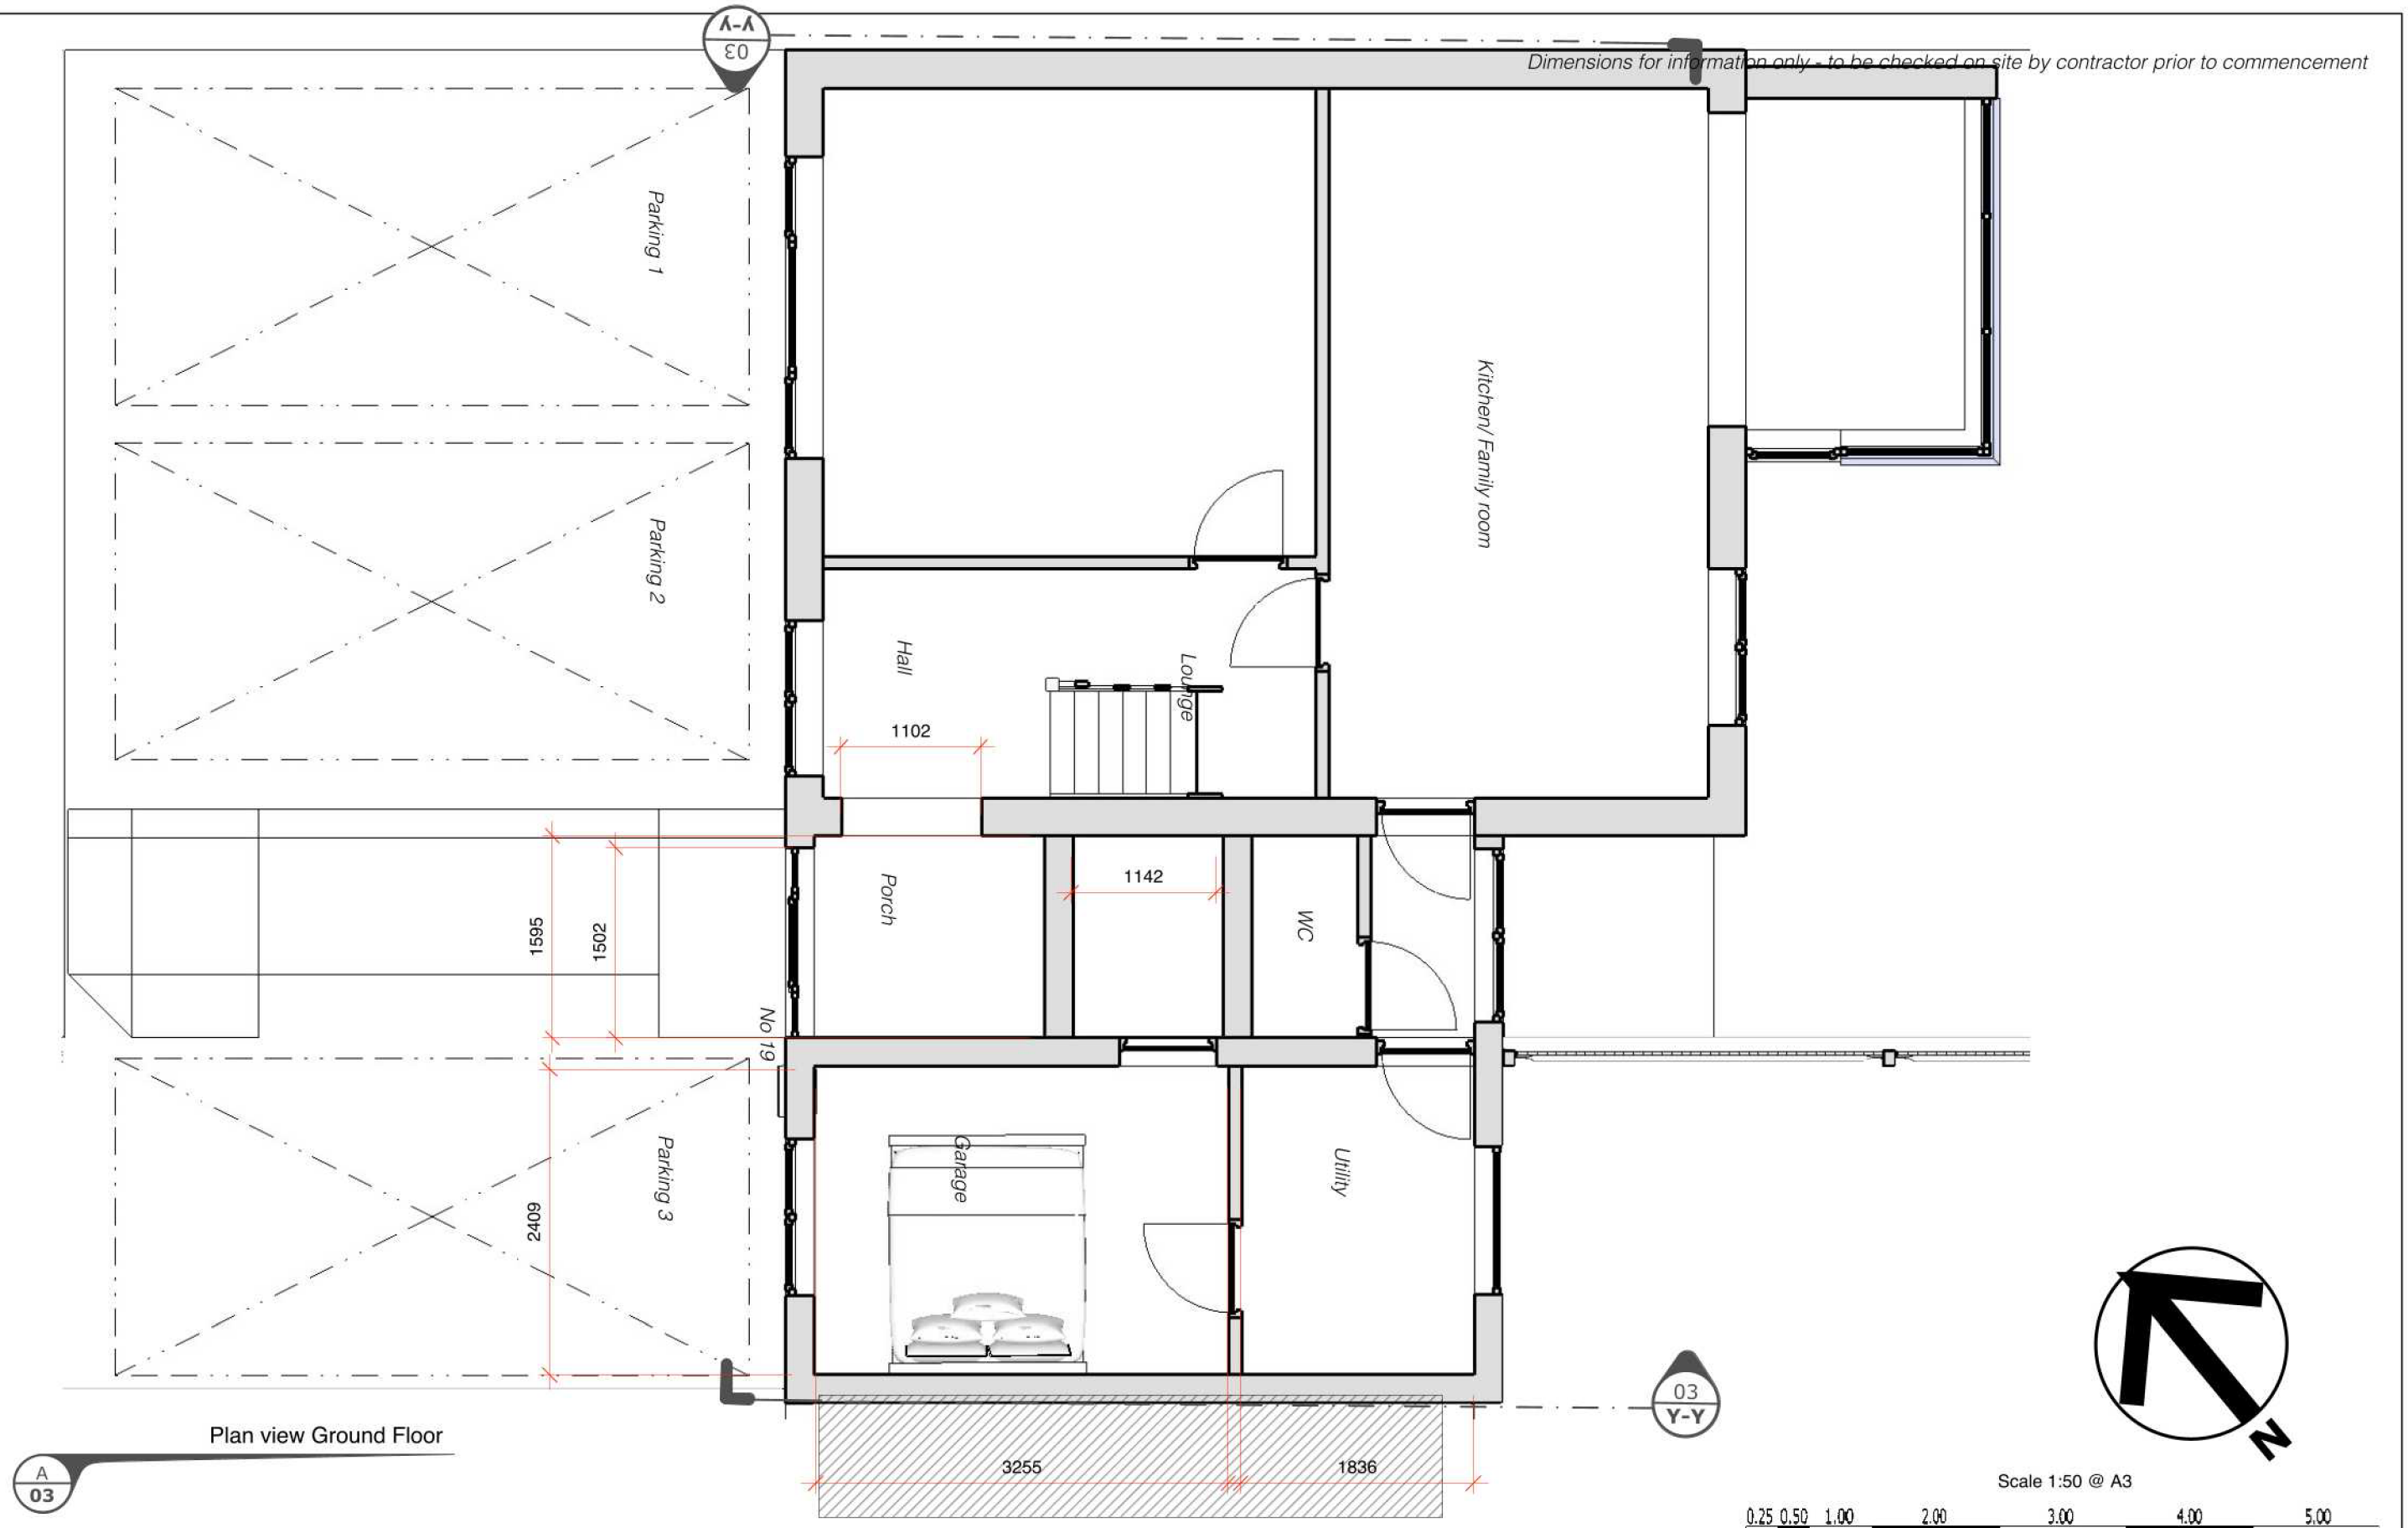

Plan view Ground Floor

A 03

Scale 1:50 @ A3

0.25 0.50 1.00 2.00 3.00 4.00 5.00

Proposed Plans

appropriate DESIGN SOLUTIONS

13 St Brides Close, Milton Keynes
Bucks MK6 3EY
Tel: 01908 887572 **Mob:** 07778353203
email: chrispiggott@approdes.co.uk

Proposed adaptations : 19 St Anselm Place, St Neots, PE19 1AP

REVISIONS

	MM/DD/YY	REMARKS
1	__/__/__	...
2	__/__/__	...
3	__/__/__	...
4	__/__/__	...
5	__/__/__	...

03

16042025 SK2c