This drawing is © copyright protected.

MATERIALS

Facing brickwork:	Solus Brick Range - Carsington Cream
Roof tiles:	BMI Redland Duo-plain - Rustic Brown
RW Goods:	Black - Plastic
Fascia and soffits:	White - uPVC - Pointed verge
uPVC windows:	White - uPVC
Front door:	Black - Composite
uPVC French doors:	White - uPVC

Scale bars (in metres) — Scale


1 2 3 4 5 6 7 8 9 10 — 1:100

5 10 15 20 25 10 35 40 45 50 — 1:500


10 20 30 40 50 60 70 80 90 100 110 120 — 1:1250




Front Elevation | Side Elevation | Rear Elevation | Side Elevation

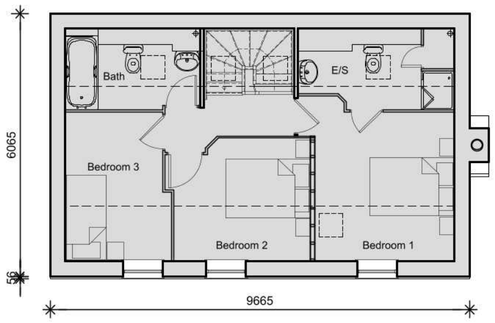


Roofspace Floor Plan

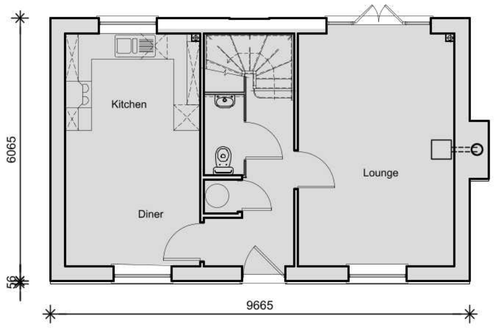

Ground Floor Plan

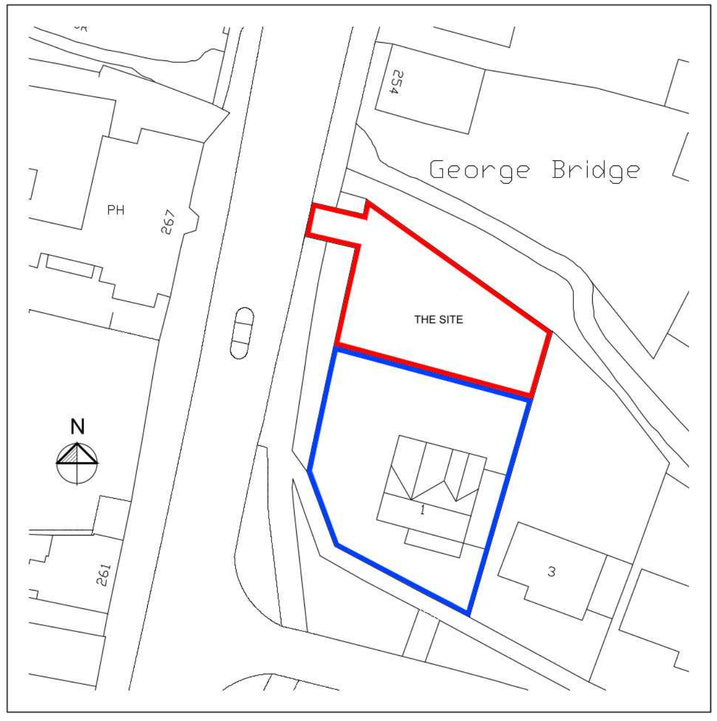

Block Plan (Existing) 1:500

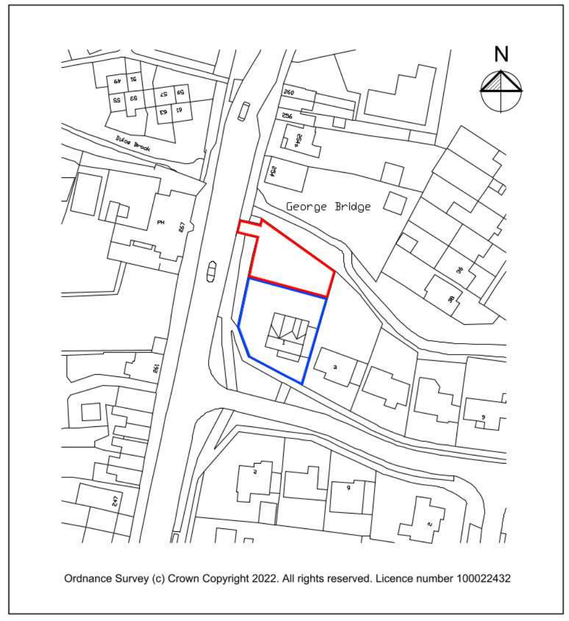

Ordnance Survey (c) Crown Copyright 2022. All rights reserved. Licence number 100022432

Location Plan 1:1250

Rev C - 29.3.25 - Materials added
Rev B - 19.11.24 - JG - Block Plan added.
Rev A - 14.12.22 - JG - Red line amended to include highway verge. Blue line added to 1 Field Cottage Road

JLG Design .co.uk
Architectural CAD Services

8 Tennyson Place
Eaton Ford
St. Neots
Cambridgeshire
PE19 7LL
Tel / Fax: 01480 218440
Email: john@jlgdesign.co.uk

Project:
New Dwelling rear of
1 Field Cottage Road, Eaton Socon. St Neots. PE19 8HA.

Drawing:
Plans, Elevations and Block Plan

Drawn by:
JG

Scale:	Date:
1:100;1:1250	4.11.22

This drawing should not be scaled other than for planning purposes. All dimensions to be checked on site.

Drawing no:	Revision
JLG859/NB/03	C