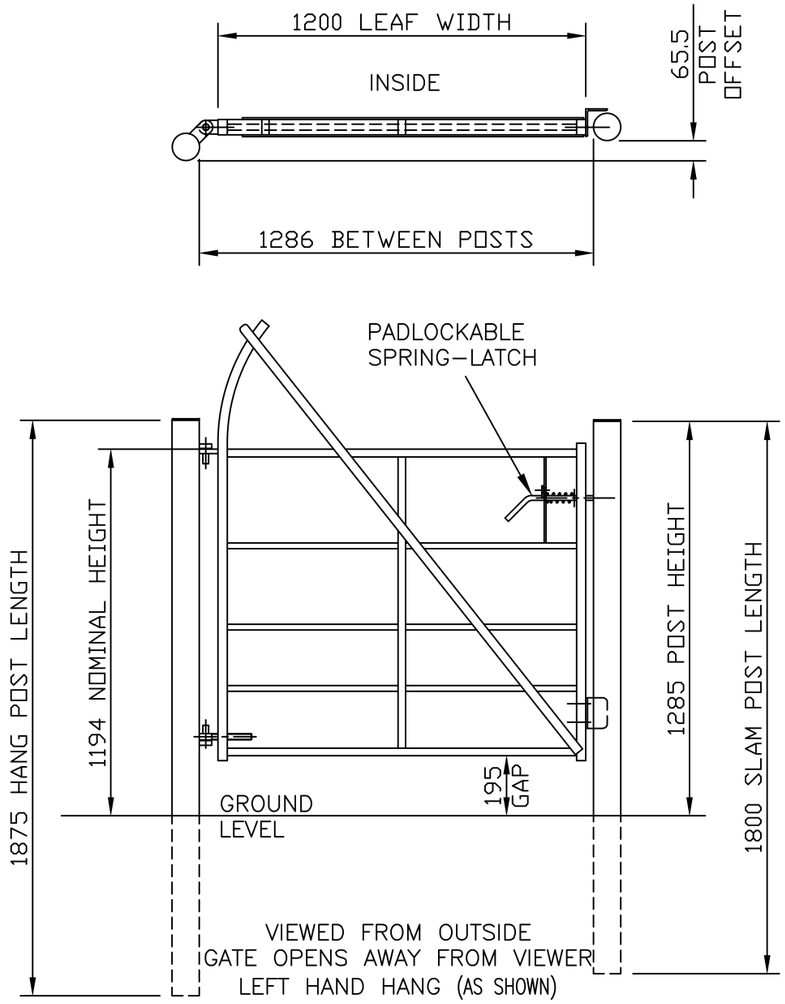


ESTATE GATE
1.2m WIDE

Estate Single Gate Detail

NOTES.

ALL DIMENSIONS ARE IN mm (UNO)
GAPS UNDER GATES & FENCING
ARE NOMINAL DUE TO GROUND LEVELS.

MATERIALS.

GATE POSTS: ø88.9 CHS
T & B RAILS: 50 x 25 RHS
MID RAILS: ø19 CHS
STILES: 50 x 30 RHS
BRACES: 30 x 6 MS FLAT

FINISH.

GALVANISED TO BS EN ISO 1461
POWDER COATED: IF REQUESTED

Jacksons Fencing
Stowting Common, Near Ashford,
Kent. TN25 6BN
Telephone: 01233 750393
Fax: 01233 750403
www.jacksons–fencing.co.uk
www.jacksons–security.co.uk

This Drawing Is The Property Of H.S. Jackson & Son (Fencing) Ltd, And May Not Be Copied Or Reproduced In Any Way Without Prior Written Permission.

DO NOT SCALE – IF IN DOUBT ASK

9	04/03/2020	NEW BORDER + NOTES
8	30/11/2018	MATERIAL NOTES UPDATED
7	15/12/15	Top hinge inverted
6	12/03/14	Hang Post 88.9
5	05/01/06	NOTES UPDATED

Drawn Y HALL
Date 13/07/2001
Checked CJ
Size A3
Scale 1:20 U.O.S

TITLE
SALES DRAWING
ESTATE SINGLE GATES – 1.2m & 3m WIDE

CUSTOMER
ACK No.

Drawing No.
J4/02051
Sheet 1