Window Profiles by Window Type 1:5

0.1m 0m 0.1m 0.2m 0.3m 0.4m 0.5m

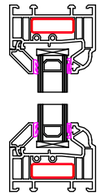

Type A -
Fixed in Frame

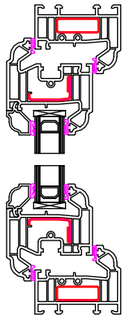

Type B -
Fixed in Sash

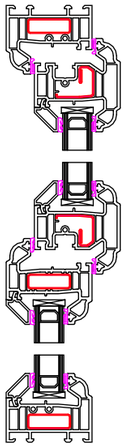

Type C -
Fanlight

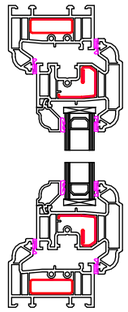

Type D -
Side Hung

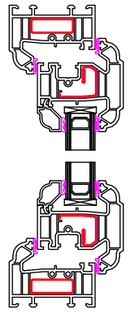

Type E -
Top Hung

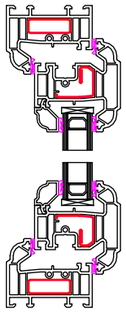

Type F -
Tilt & Turn

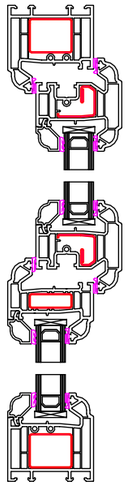

Type G -
50 - 50 Mock Sash

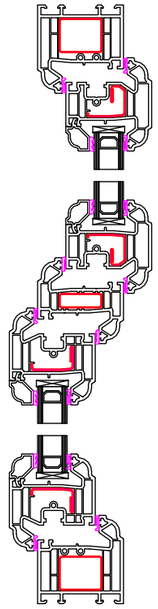

Type H -
Fanlight over Dummy Vent

Scale 1:100

2m 0m 2m 4m 6m 8m 10m

Scale 1:50

1m 0m 1m 2m 3m 4m 5m

Contract No.

FHI 129008

Site Address -

27 High Street,
Sawtry,
Cambridgeshire
PE28 5SU

Drawing No.

2 of 3

FHI Window Profiles by Window Type

All Dimensions in mm

Scale: 1 : 5 **@A3**

Signed Off on - 28/05/2025

Review on -

First Home Improvements
Station Road Industrial
Estate Lenwade Norfolk
NR9 5LY

© Drawings, associated documentation and intellectual property is protected under copyright law.
All documentation by First Home Improvements prohibits unauthorised actions such as (but not limited to) the re-issuing and re-production thereof without prior consent.