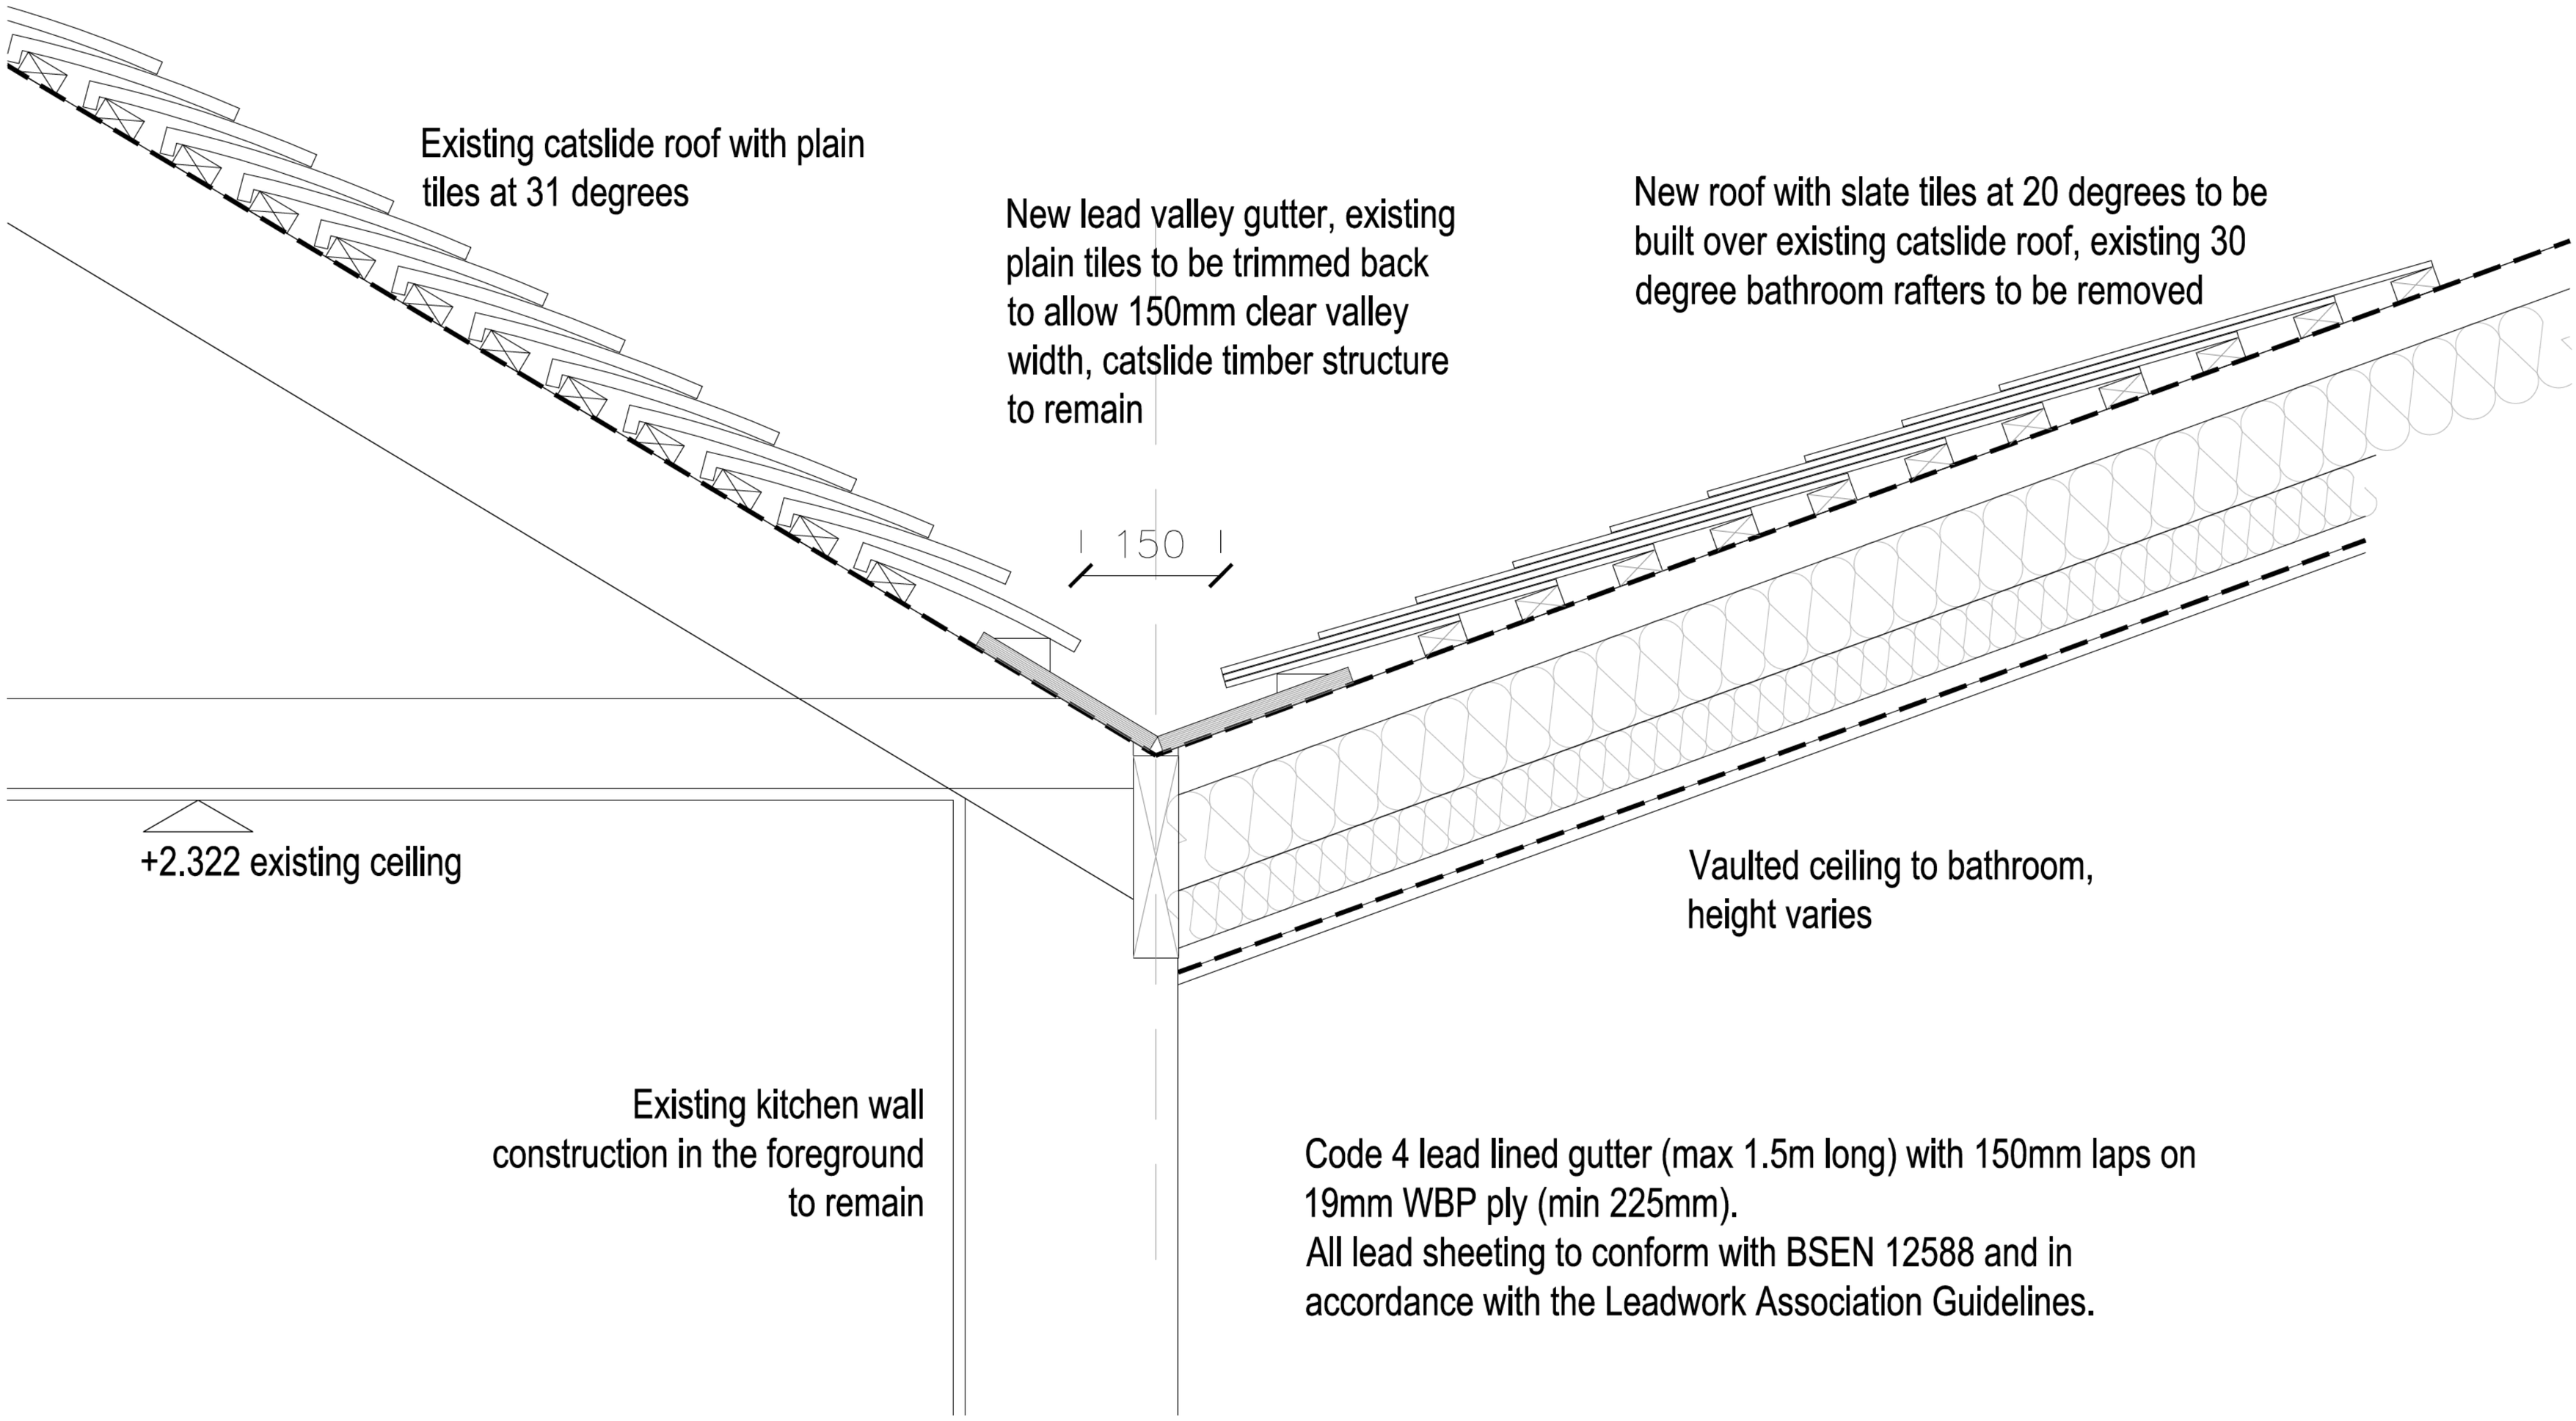


Code 4 lead lined gutter (max 1.5m long) with 150mm laps on 19mm WBP ply (min 225mm).
All lead sheeting to conform with BSEN 12588 and in accordance with the Leadwork Association Guidelines.

0 1 metres

VALLEY ROOF SECTION
1:5 @ A2

MARTIN COWLING ARCHITECT LTD

SCALE 1:5@A2
DRAWN MC
DATE FEB 25
SITE 111 HIGH STREET BRAMPTON
TITLE VALLEY ROOF SECTION

CONTRACTORS MUST CHECK ALL DIMENSIONS ON SITE. ONLY FIGURED DIMENSIONS ARE TO BE WORKED FROM. DISCREPANCIES MUST BE REPORTED TO THE ARCHITECT BEFORE PROCEEDING. © THIS DRAWING IS COPYRIGHT

mobile: [redacted]
email:
MARTIN COWLING ARCHITECT LTD BA(hons) DipARCH
web: www.martincowlingarchitect.com

111HS/ SK02A