

PLANS

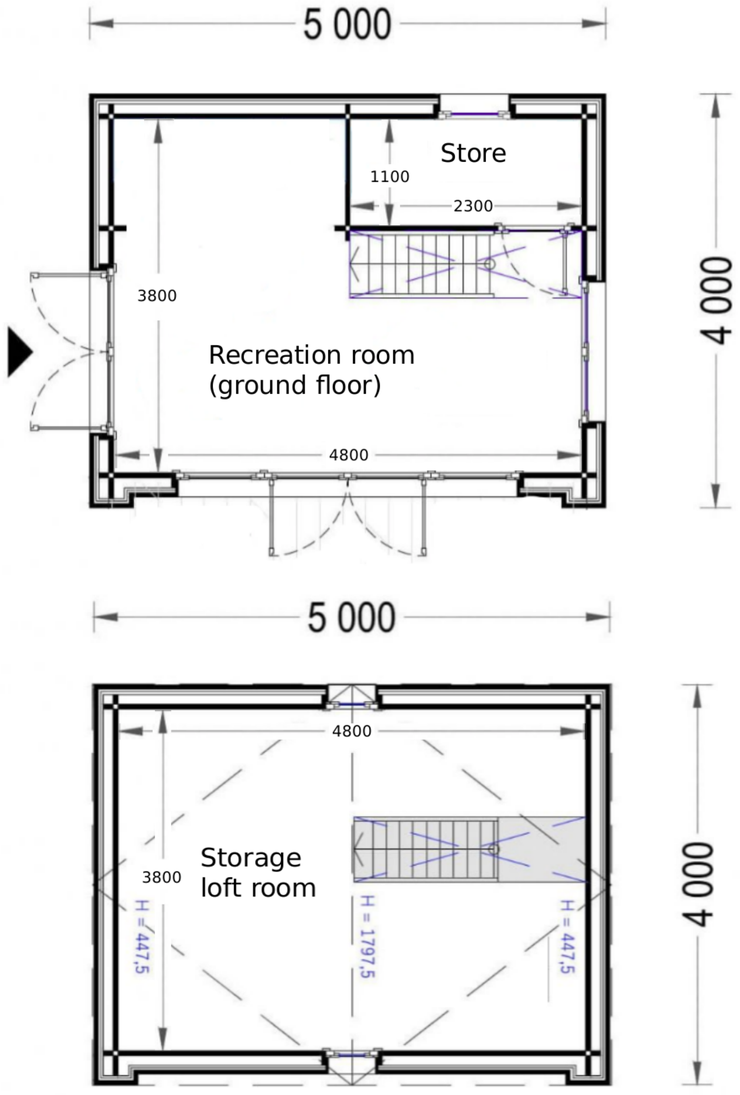

ELEVATIONS

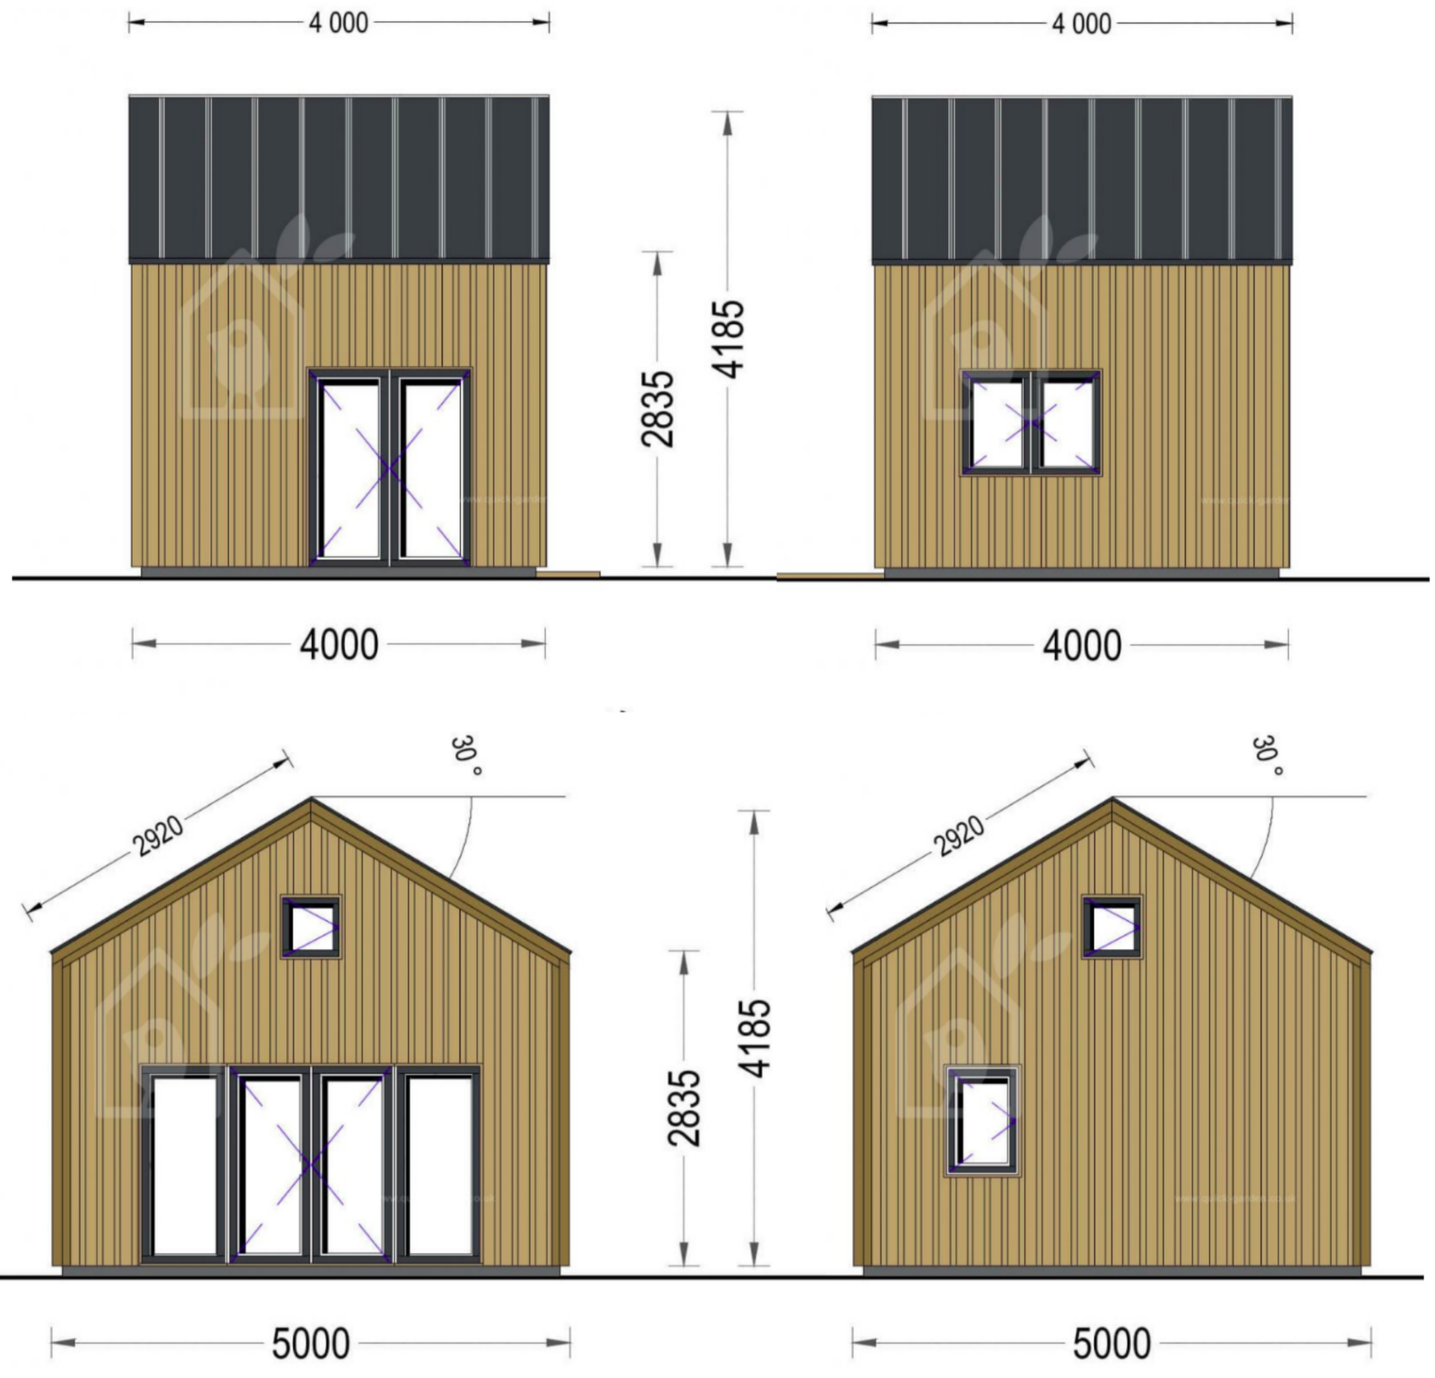

PROPOSED GARDEN ROOM

The Stables, 68A Main Street, Hartford, PE29 1XU