DO NOT SCALE




PROPOSED GROUND FLOOR




PROPOSED MEZZANINE LAYOUT

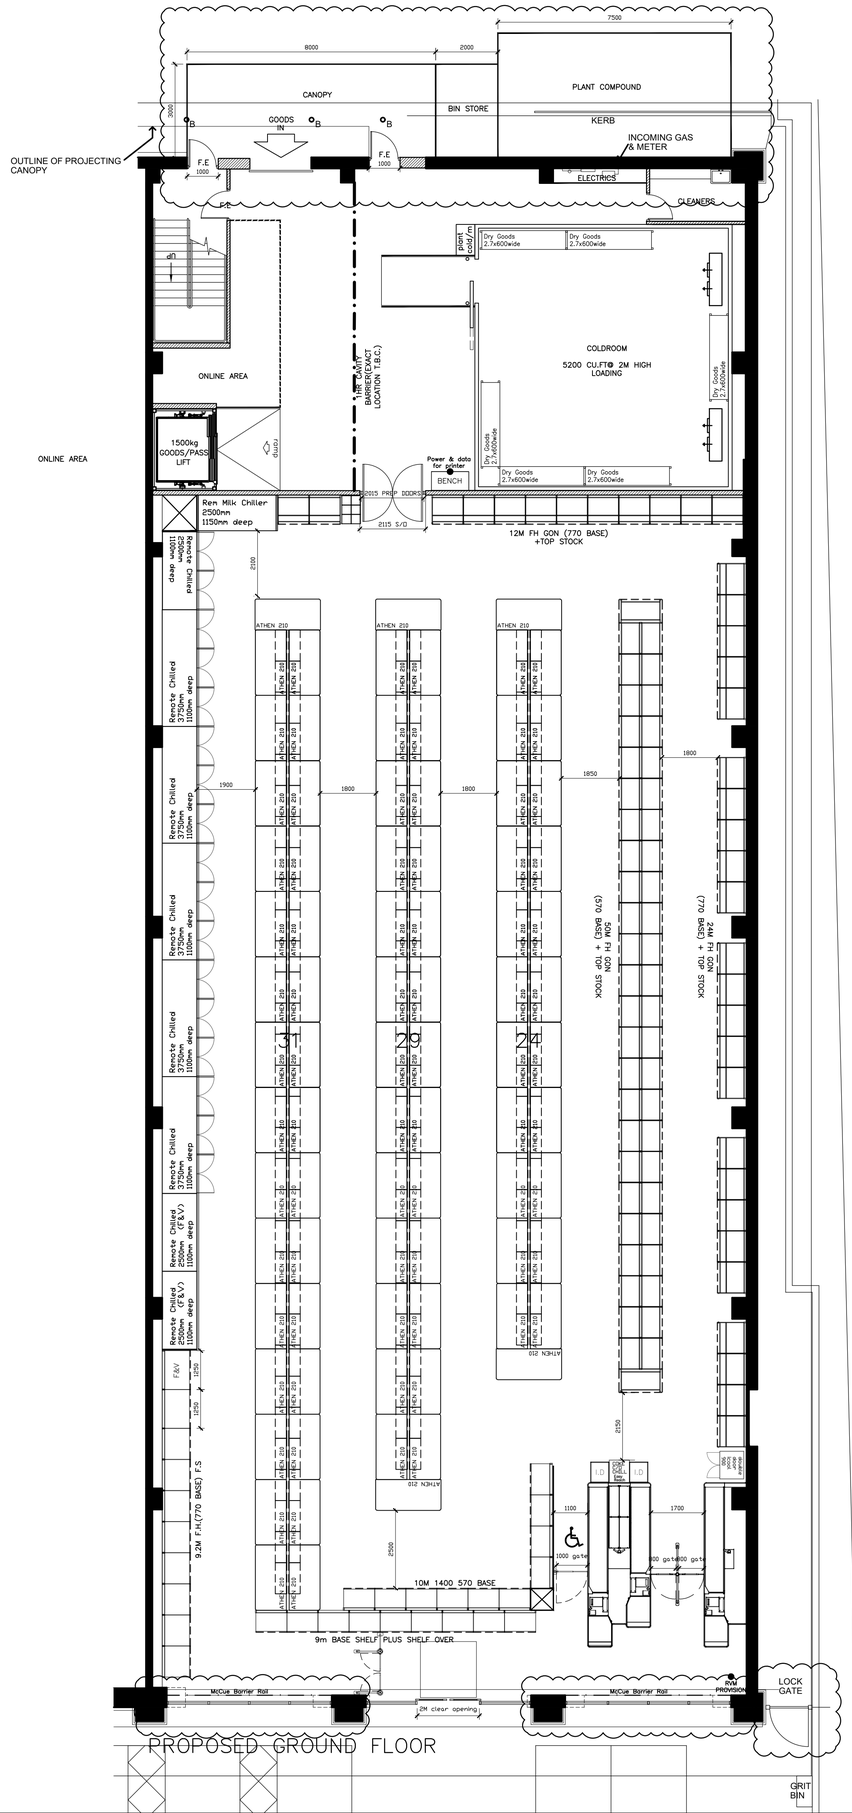


PROPOSED SECTION

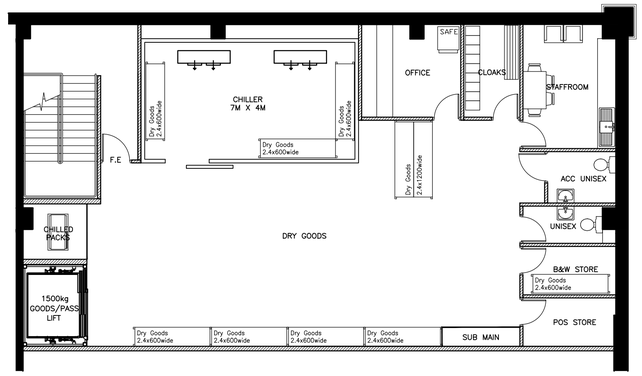


PROPOSED FRONT ELEVATION

WAREHOUSE LAYOUT

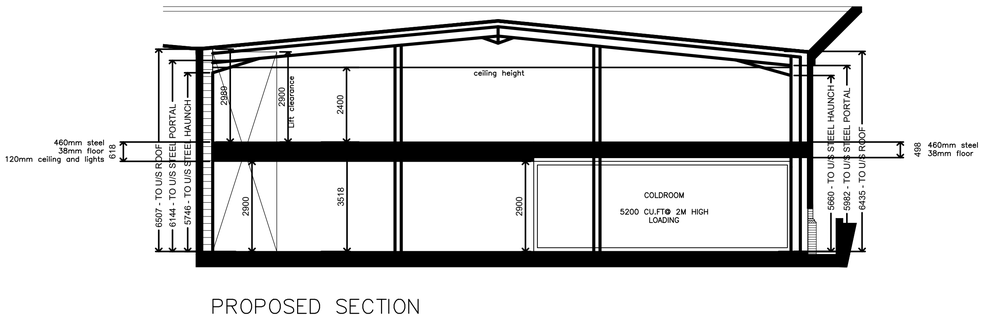
Iceland
Second Avenue
Deeside Industrial Park
Deeside
Flintshire
CH5 2NW
Tel: (0)1244 830100
Fax: (0)1244 814531


All dimensions to be checked on site and any discrepa to be reported immediately to Iceland Foods plc.

| REV | DATE | BY | DESCRIPTION |
|---|---|---|---|
| A | 11.02.25 | JAKE | MINOR MODS |

| AREAS | | | |
|---|---|---|---|
| TOTAL GROSS | 1124/12094 | NETT SALES | 737/7930 |
| BASEMENT | | GROUND | 932/10028 |
| FIRST | 192/2065 | SECOND | |

| | EXISTING | PROPOSED |
|---|---|---|
| **FROZEN RANGE CABINET EQUIVALENT** | | |
| KXXXXXXXXXXX ATHENS | | 84 |
| 910 | | |
| COMBI | | |
| REMOTE FULL HEIGHT DOORS | | |
| REMOTE 1/2 GLASS DOORS | | |
| PARIS | | |
| OPEN ENDS STANDARD | | |
| OPEN ENDS SLIM | | |
| SYMPHONY 1380 | | |
| SYMPHONY 1000 | | |
| **TOTAL FROZEN RANGE** | | 84 |
| **CHILLED (LINEAR METRES)** | | |
| REMOTE CHILLED | | 8.5EQ. |
| REMOTE LOW LEVEL | | |
| 2.5 CHILLER | | |
| 1.9 CHILLER | | |
| REMOTE MILK CHILLER | | 1EQ. |
| 3.5 MILK CHILLER | | |
| 2.5 MILK CHILLER | | |
| OPERA FULL HEIGHT | | |
| **TOTAL CHILLED** | | 9.5E.Q |
| **FRUIT AND VEG (LINEAR METRES)** | | |
| 2.5 F&V CHILLER | | |
| 1.9 F&V CHILLER | | |
| FRAMBIENT UNIT | | |
| F&V REMOTE CHILLER | | 5M |
| F&V TABLE | | |
| F&V STACKERS | | 1.25M |
| **TOTAL F&V** | | 6.25M |
| **GROCERY (LINEAR METRES)** | | |
| GROCERY 2000 | | 95.2M |
| GROCERY 1800 | | |
| GROCERY 1600 | | |
| GROCERY 1400 | | 10M |
| SPINE (TRIPLE) | | |
| SPINE (DOUBLE) | | |
| SPINE (SINGLE) | | 32.4E.Q. |
| **TOTAL GROCERY** | | 137.6M |
| **MISCELLANEOUS** | | |
| KXXXXXXX SUGAR MOBILE | | |
| MARS SWEET UNIT | | |
| COKE CHILLER | | 2 |
| WINE TOWER - LARGE | | |
| WINE TOWER - SMALL | | |
| WINE CHILLER | | |
| NEWSPAPER BAY FULL HEIGHT (5264) | | |
| NEWSPAPER BAY 1400 HIGH (5390) | | |
| NEWSPAPER QUAD (4189) | | |
| NEWSPAPER DOUBLE TOWER (5181) | | |
| MAGAZINE BAY FULL HEIGHT (5266) | | |
| MAGAZINE MOBILE UNIT (4188) | | |
| FLOWER DISPLAY | | |
| XXXXXXXXXXXX 1M SYMPHONY(ICE) | | |
| **CHECKOUTS** | | |
| FLAT BED | | 1.5XR/A |
| EXPRESS | | |
| MICRO-STATIC | | |
| MICRO-BELTED | | |
| OTHER | | |
| **APPLIANCES (SQ FT)** | | |
| **COLDROOM (CU FT)** | | 5200 |

DWG NO. | SHEET NO. | REV. A

PROJECT
HUNTINGDON FW

STORE NO.

ADDRESS
UNIT 3 STUKELEY R/P
HUNTINGDO, PE29 6DA.

TITLE
PROPOSED LAYOUT

DATE 24.12.24 | SCALE 1:100

DRAWN JAKE | CHECKED

Iceland