
outside


Authentic Timber Windows Ltd
Flush 92mm Casement & Door Glazing Detail

EXTERNALLY GLAZED for 24mm glass (4-16-4) - Std Option

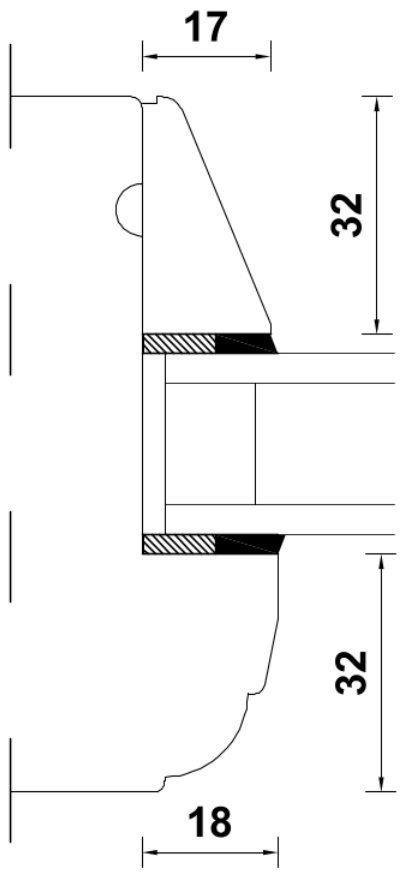


Glazing Beads
in frame

outside
inside

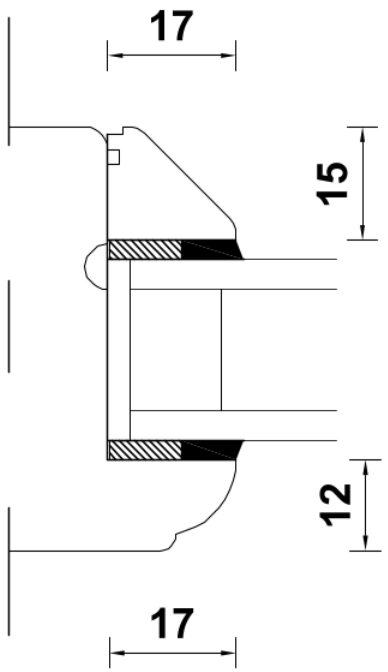


Glazing Beads
in opener

outside
inside

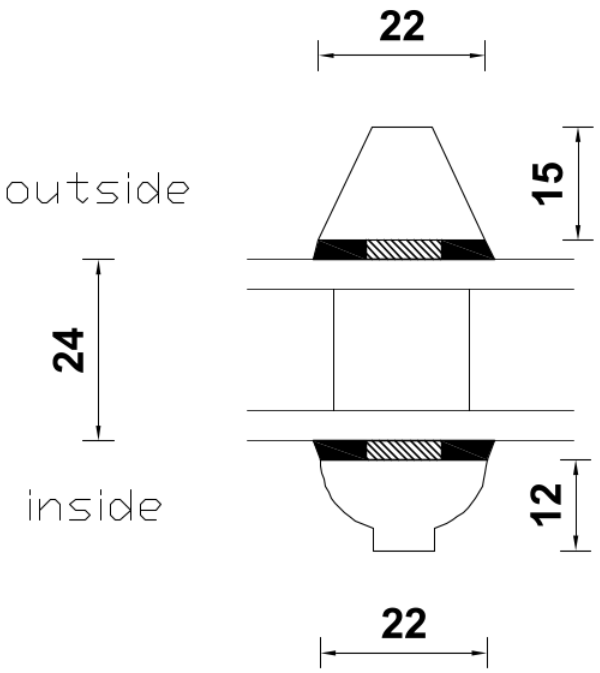

False georgian bars
(plant on top of the glass)

outside
inside

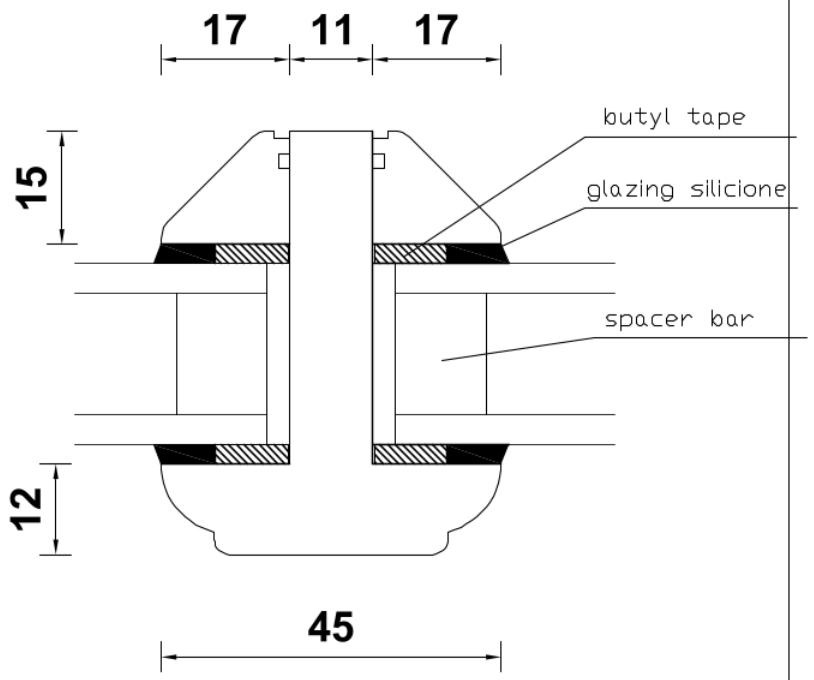



True georgian bars
(making separate glass units)

inside

Glazing details


Customer - Jamie Atkins

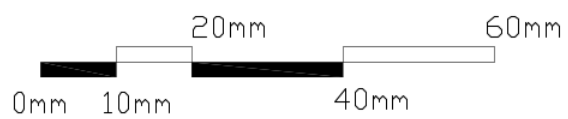


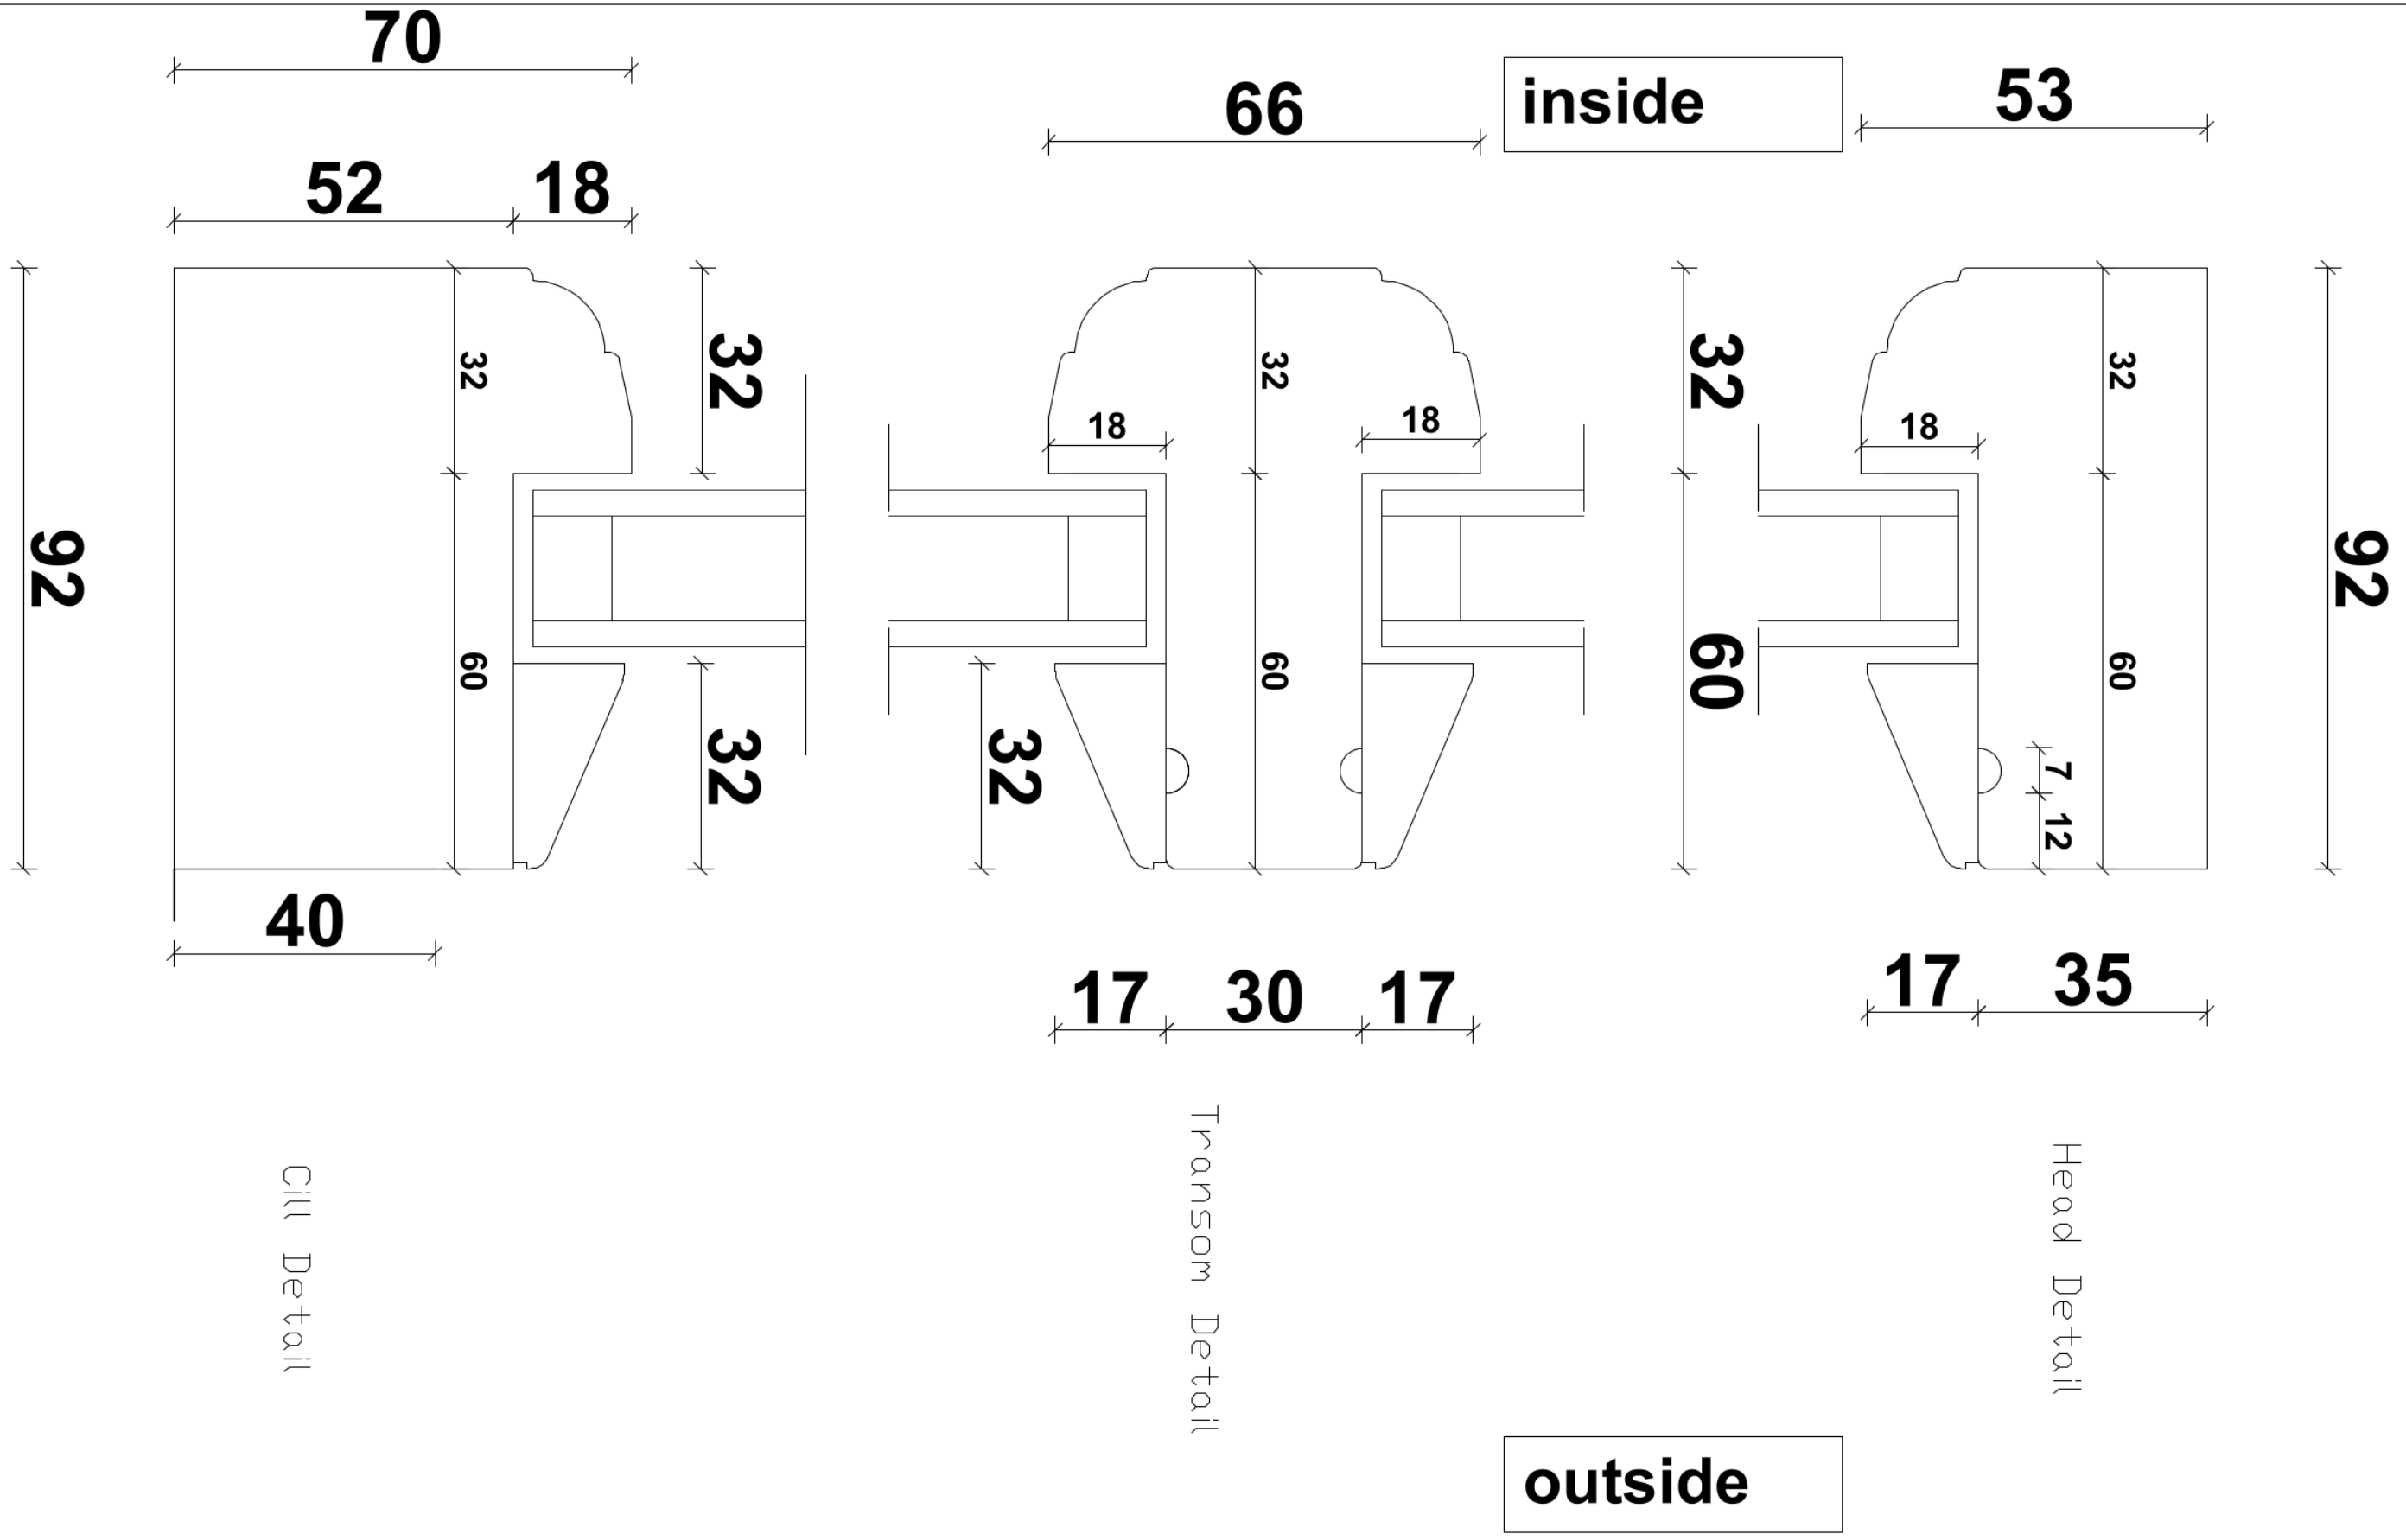

Item 1 - Casement combination frame with direct glazing. Frame 92mm - vertical section - Scale 1:2


Customer - Jamie Atkins

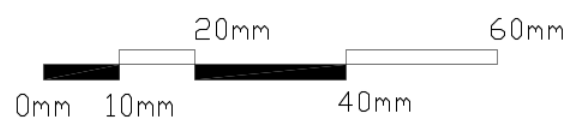

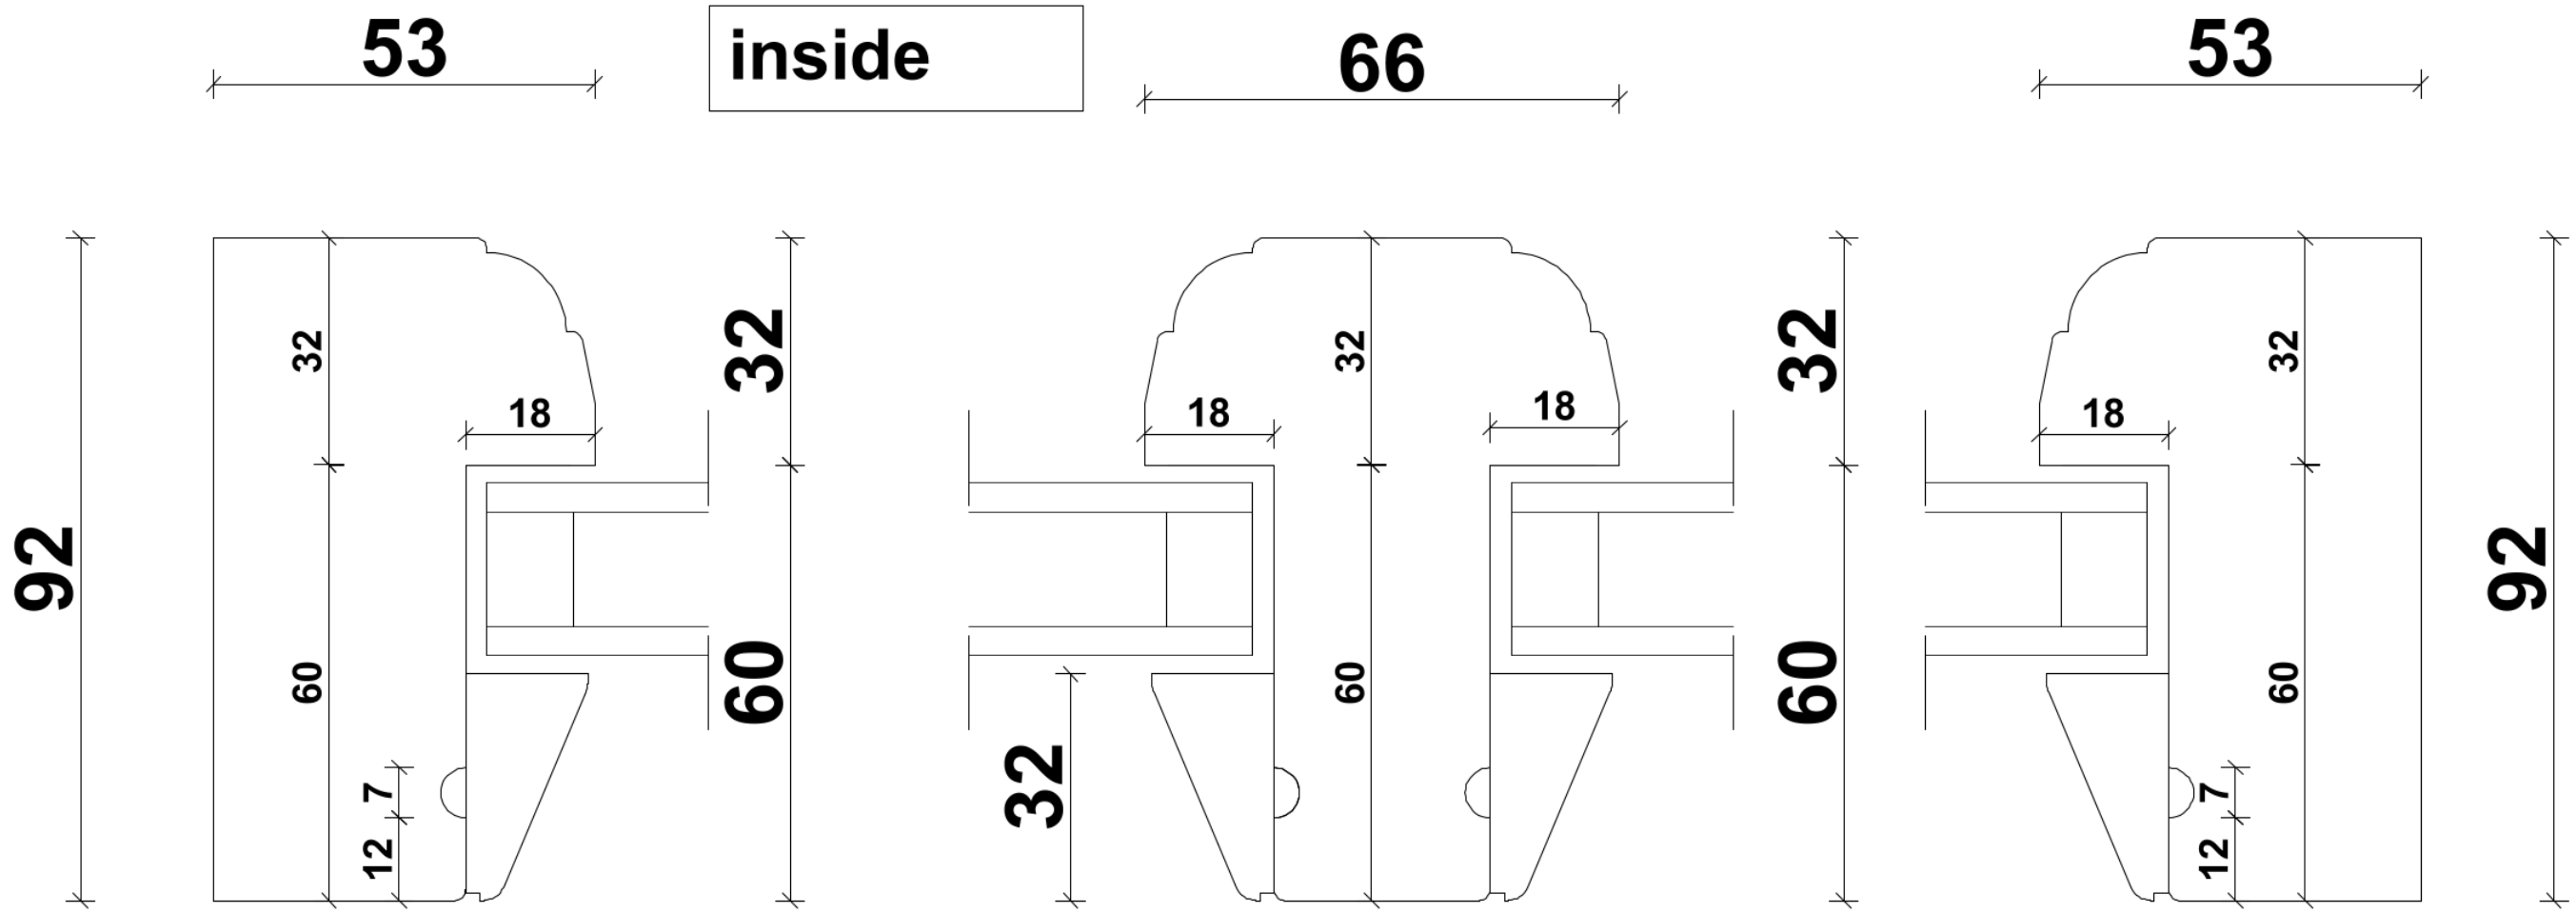


Item 1 - Casement combination frame with direct glazing. Frame 92mm - horizontal section - Scale 1:2

Customer - Jamie Atkins

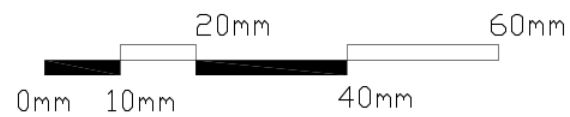



Cill Detail

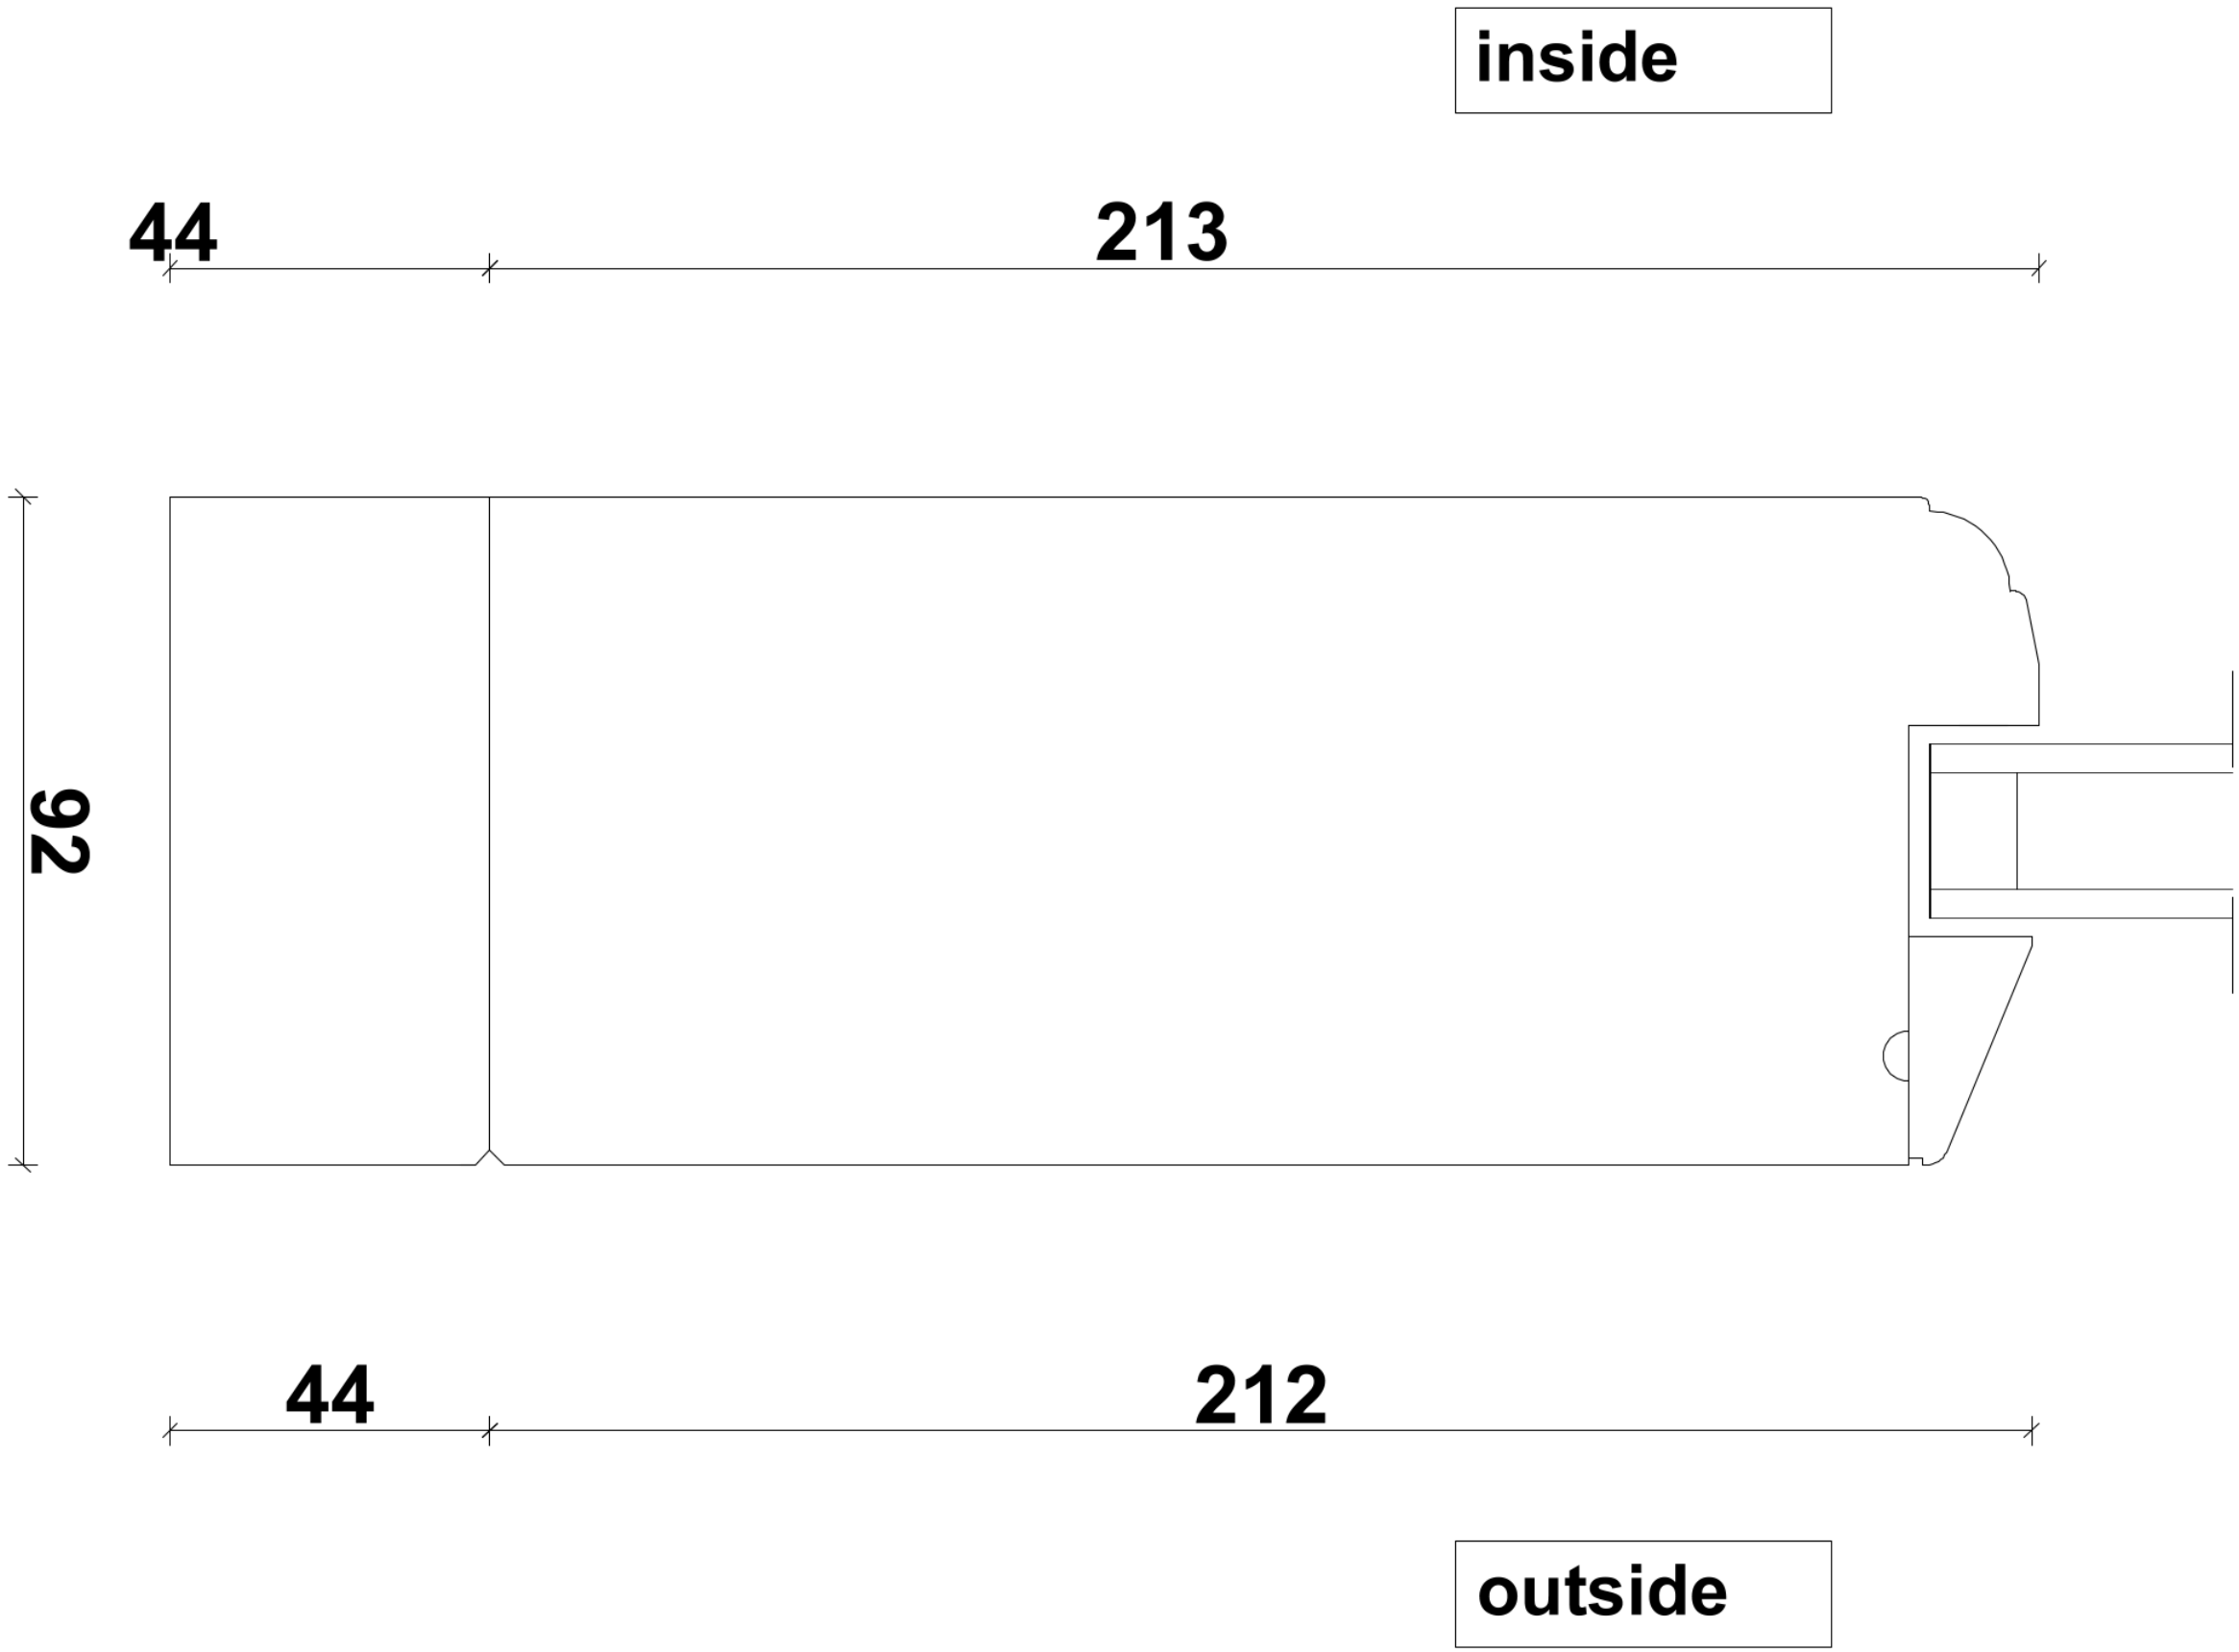

Items 2, 3 & 4 - Door combination frame with direct glazing. Frame 92mm - vertical section - Scale 1:2


Customer - Jamie Atkins

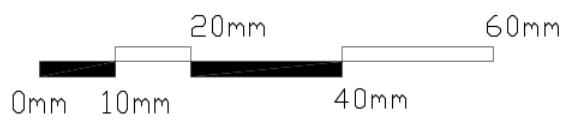


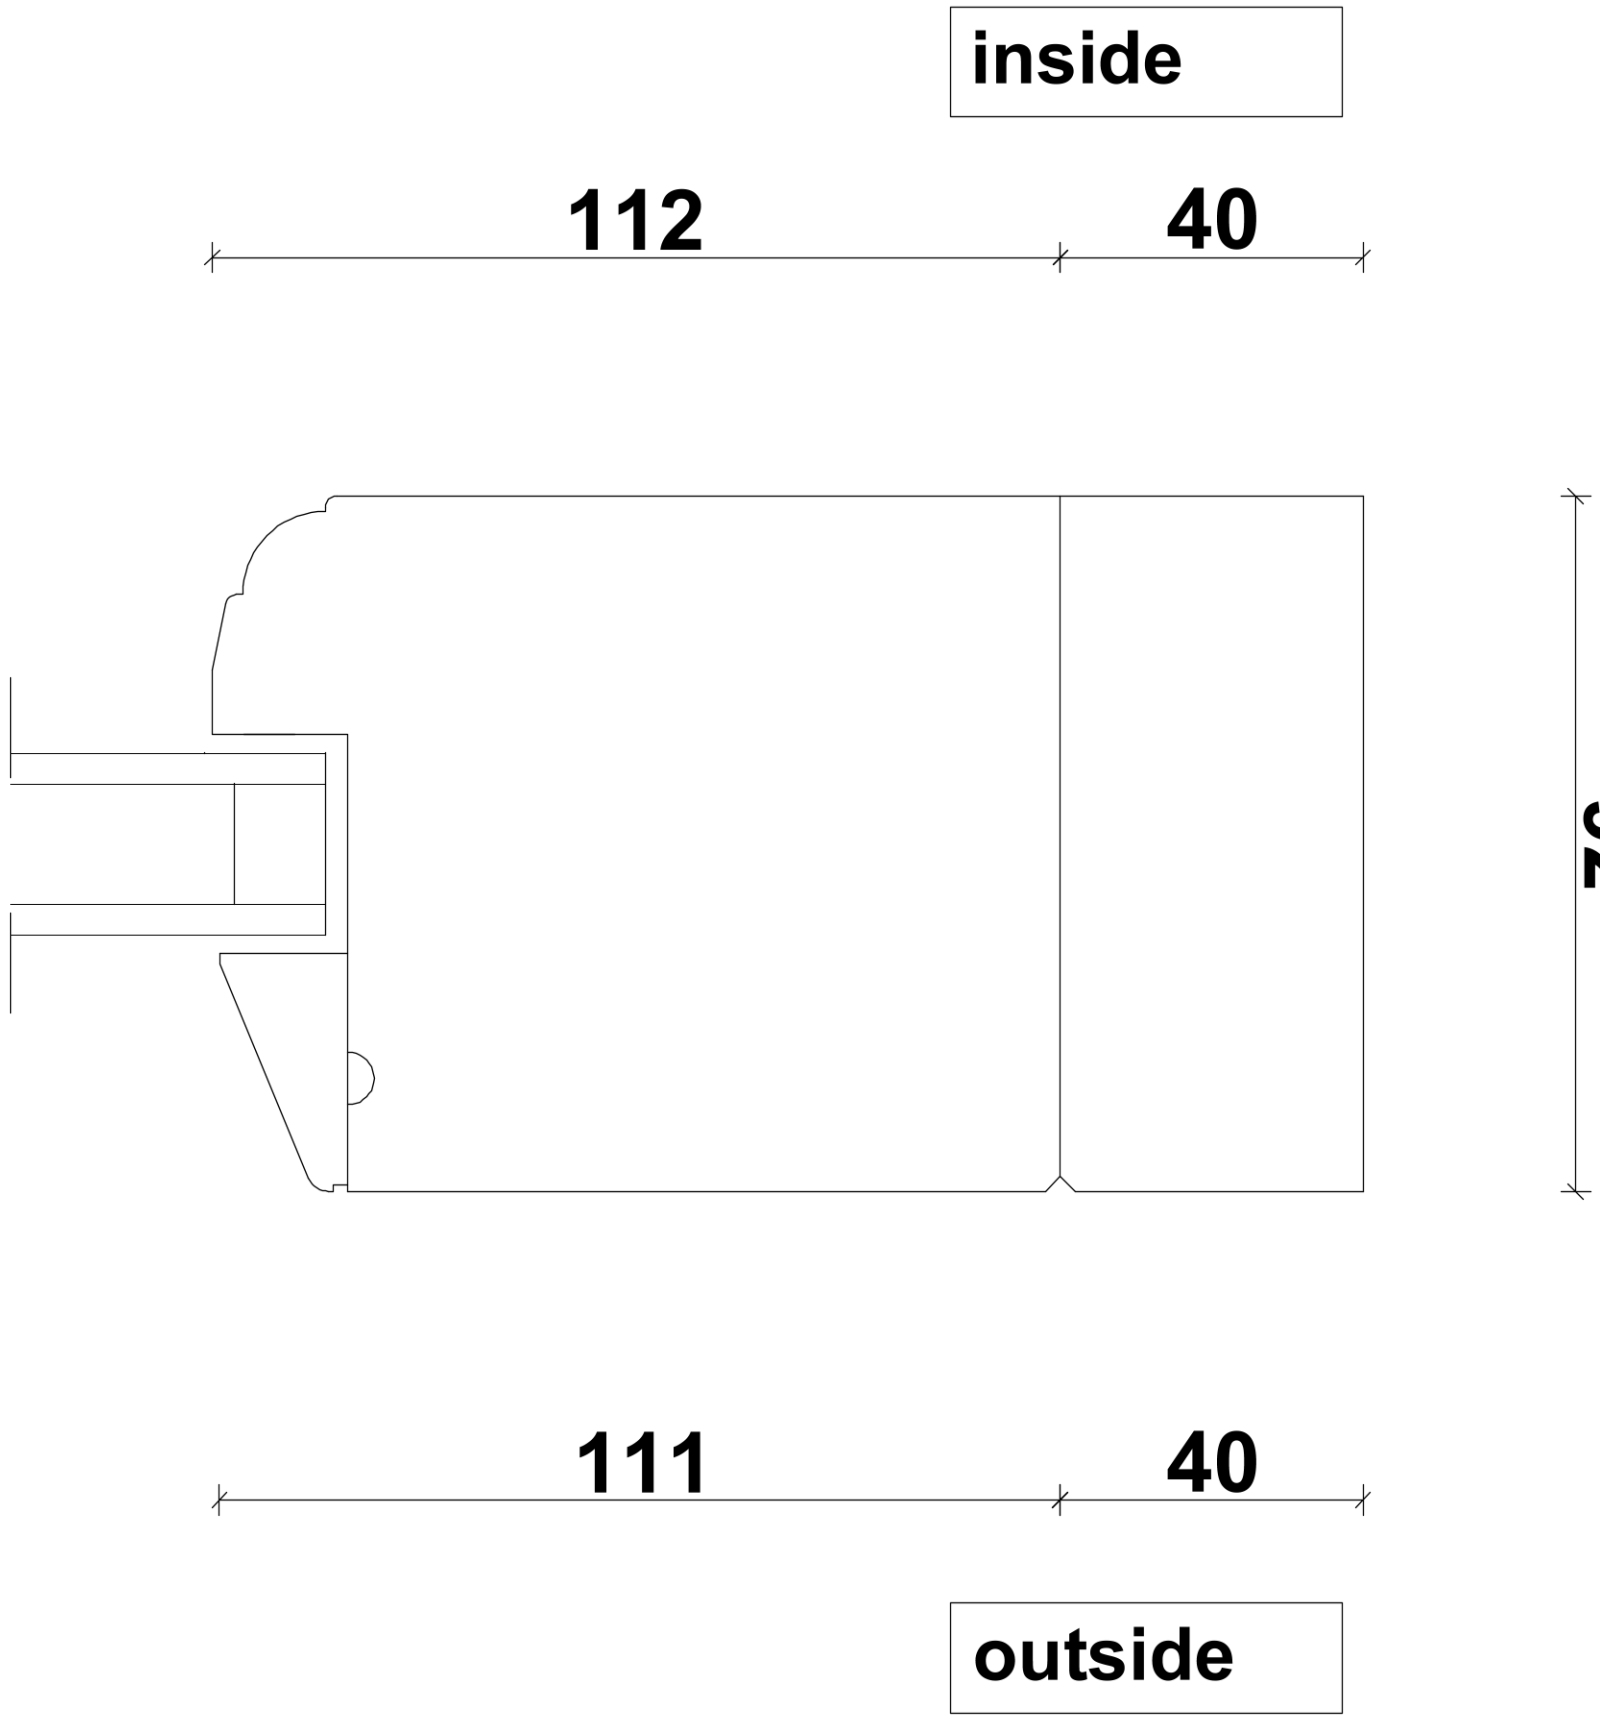


Items 2, 3 & 4 - Door combination frame with direct glazing. Frame 92mm - vertical section - Scale 1:2

Customer - Jamie Atkins

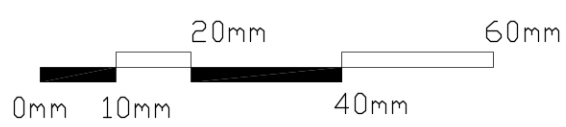


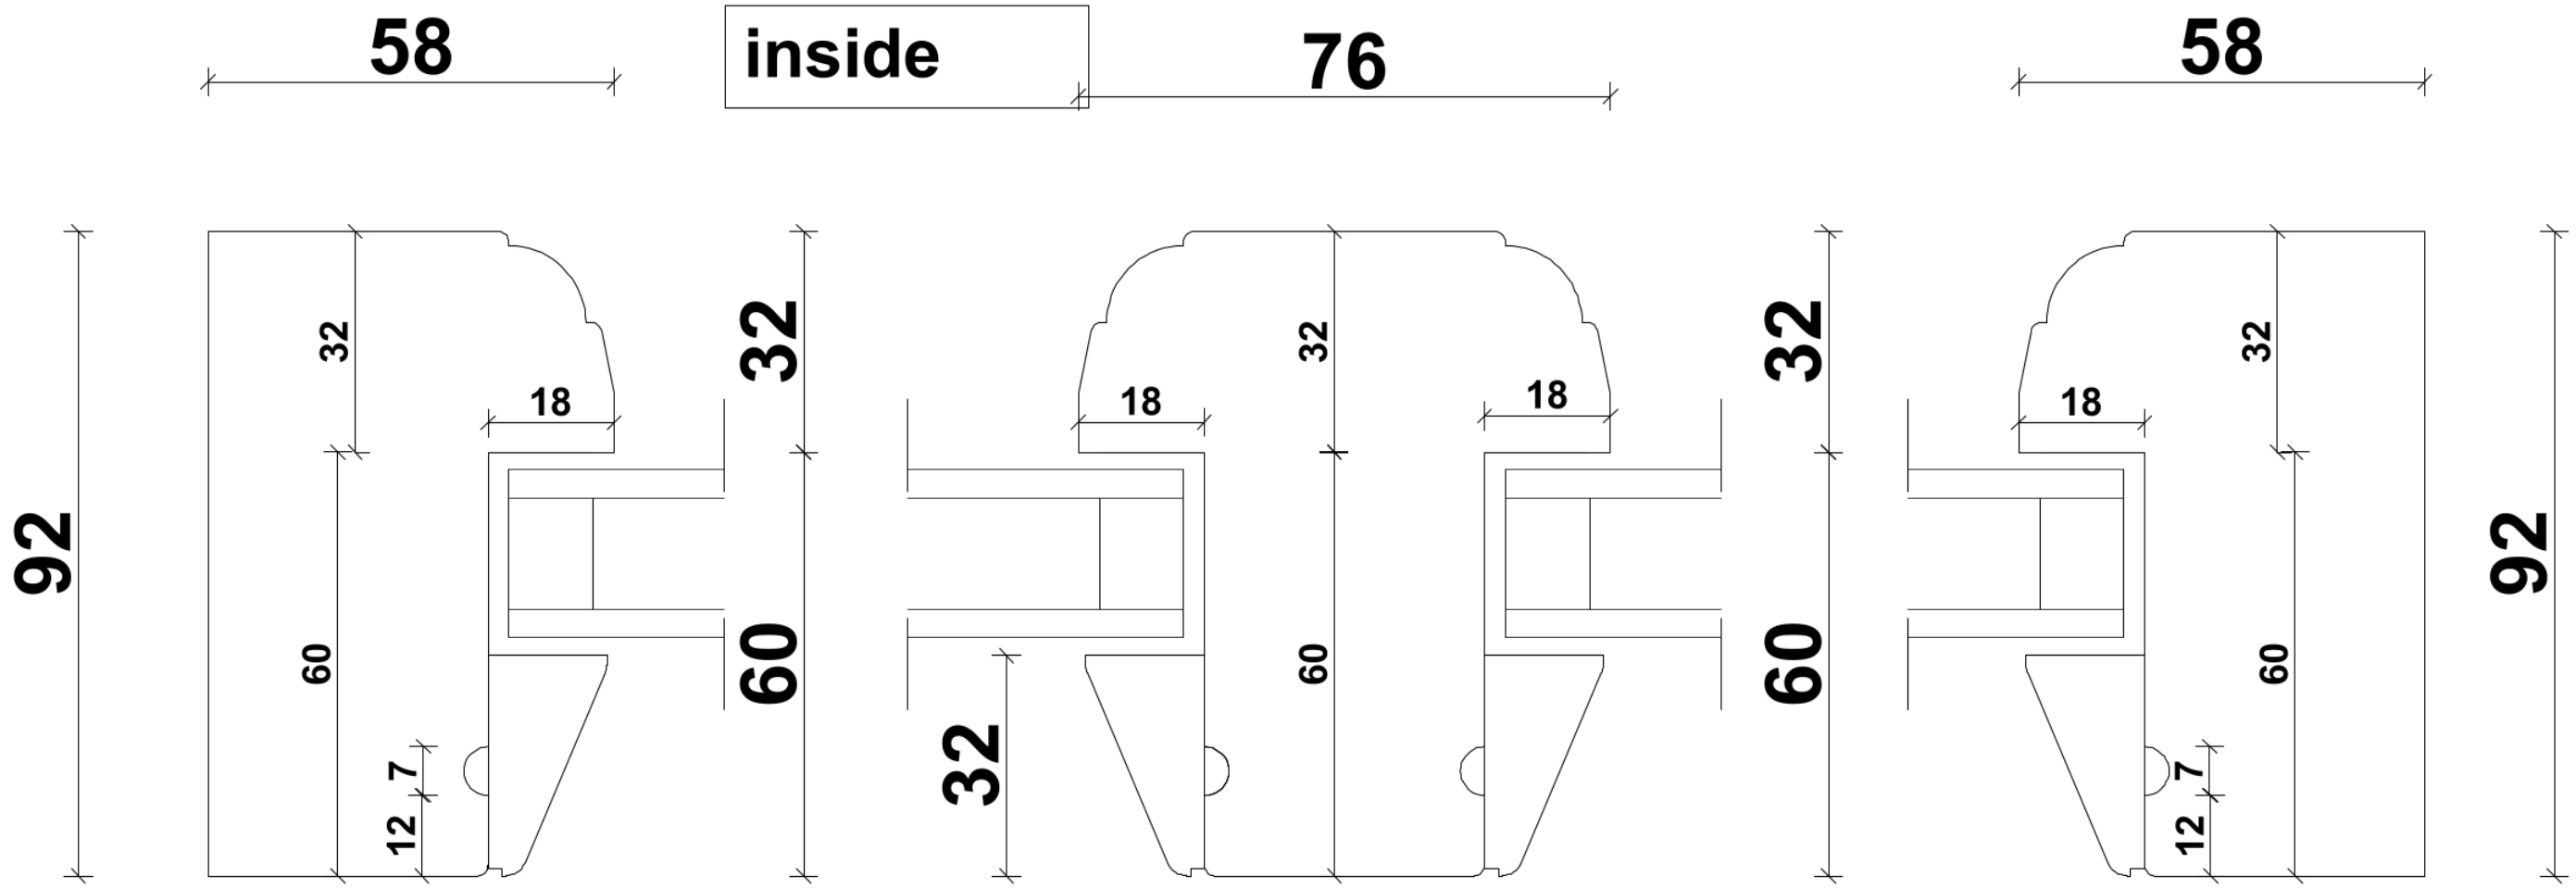


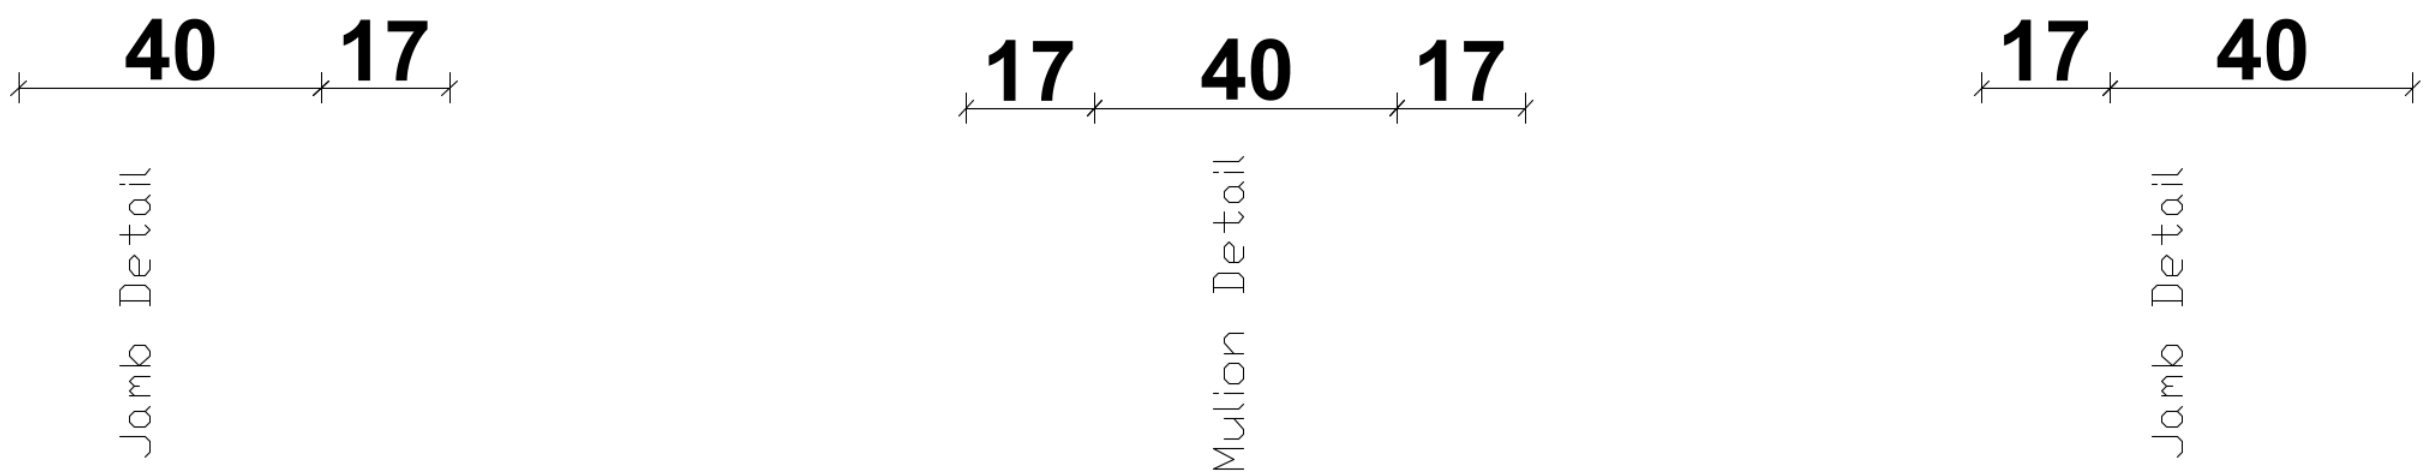

Items 2 & 3 - Door combination frame with direct glazing. Frame 92mm - horizontal section - Scale 1:2


Customer - Jamie Atkins

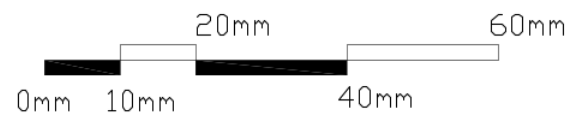

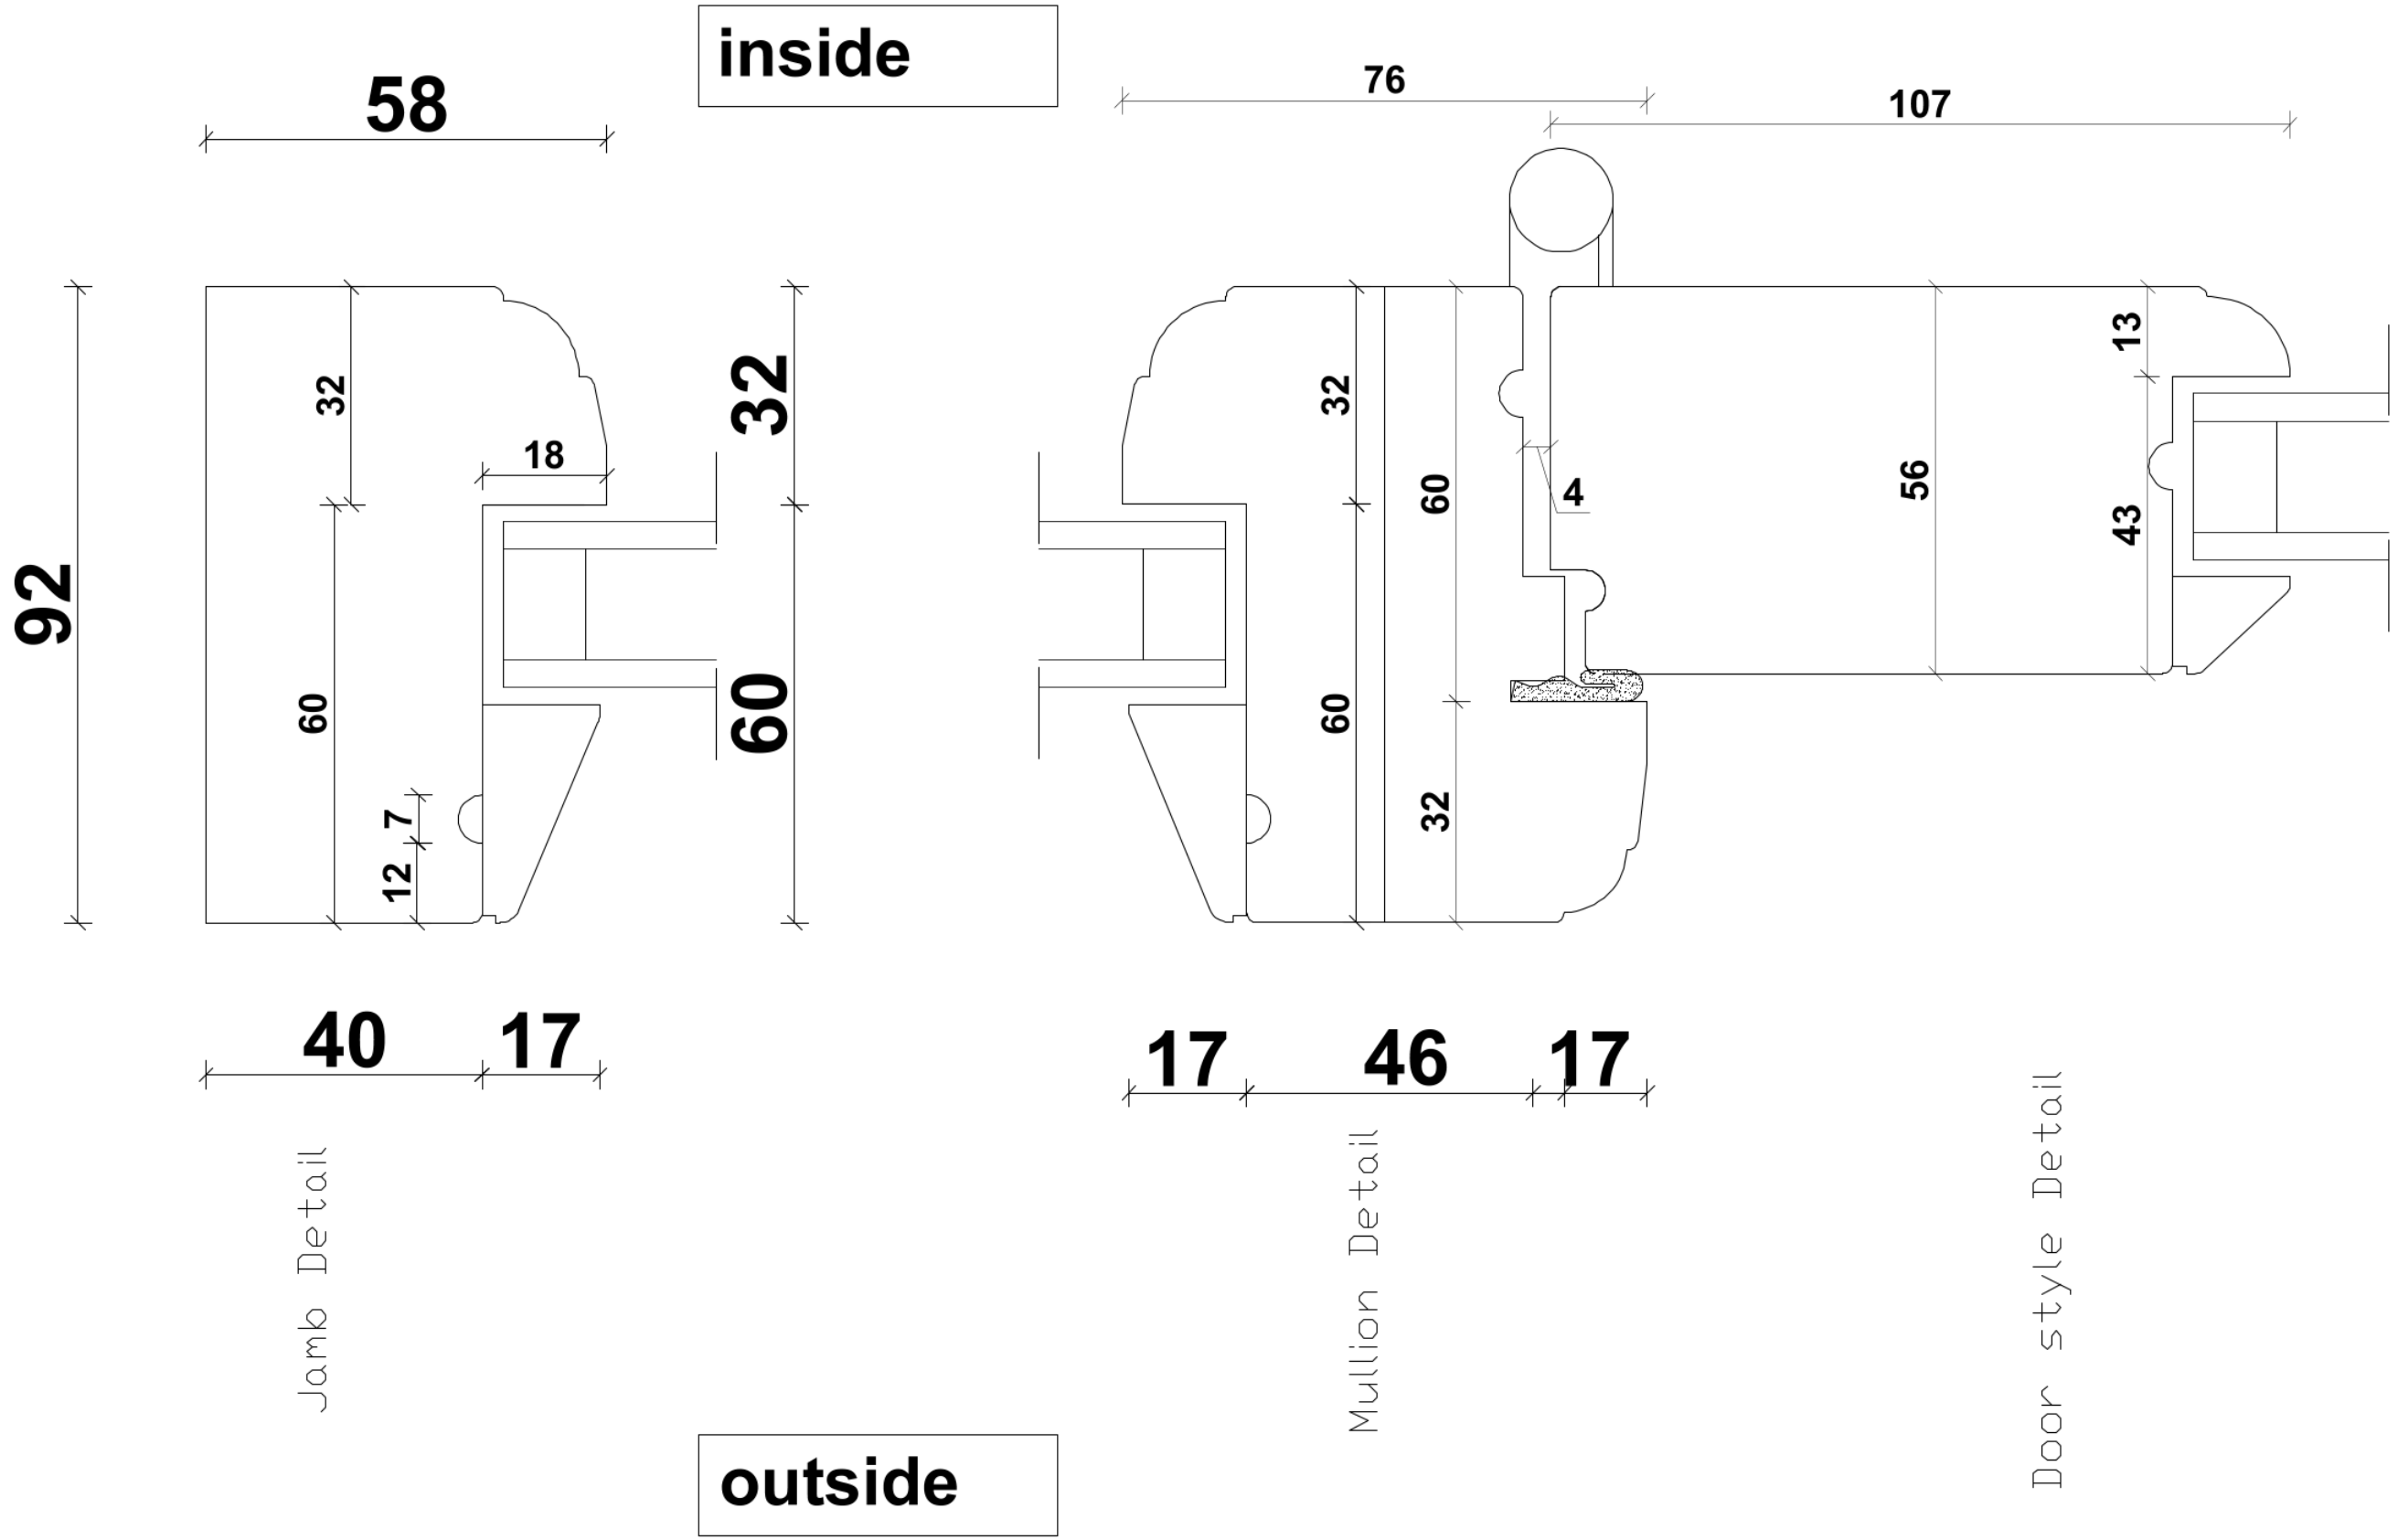


Item 4 - Door combination frame. Frame 92mm - horizontal section - Scale 1:2

Customer - Jamie Atkins

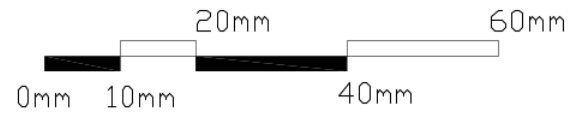

Cill and bottom rail detail

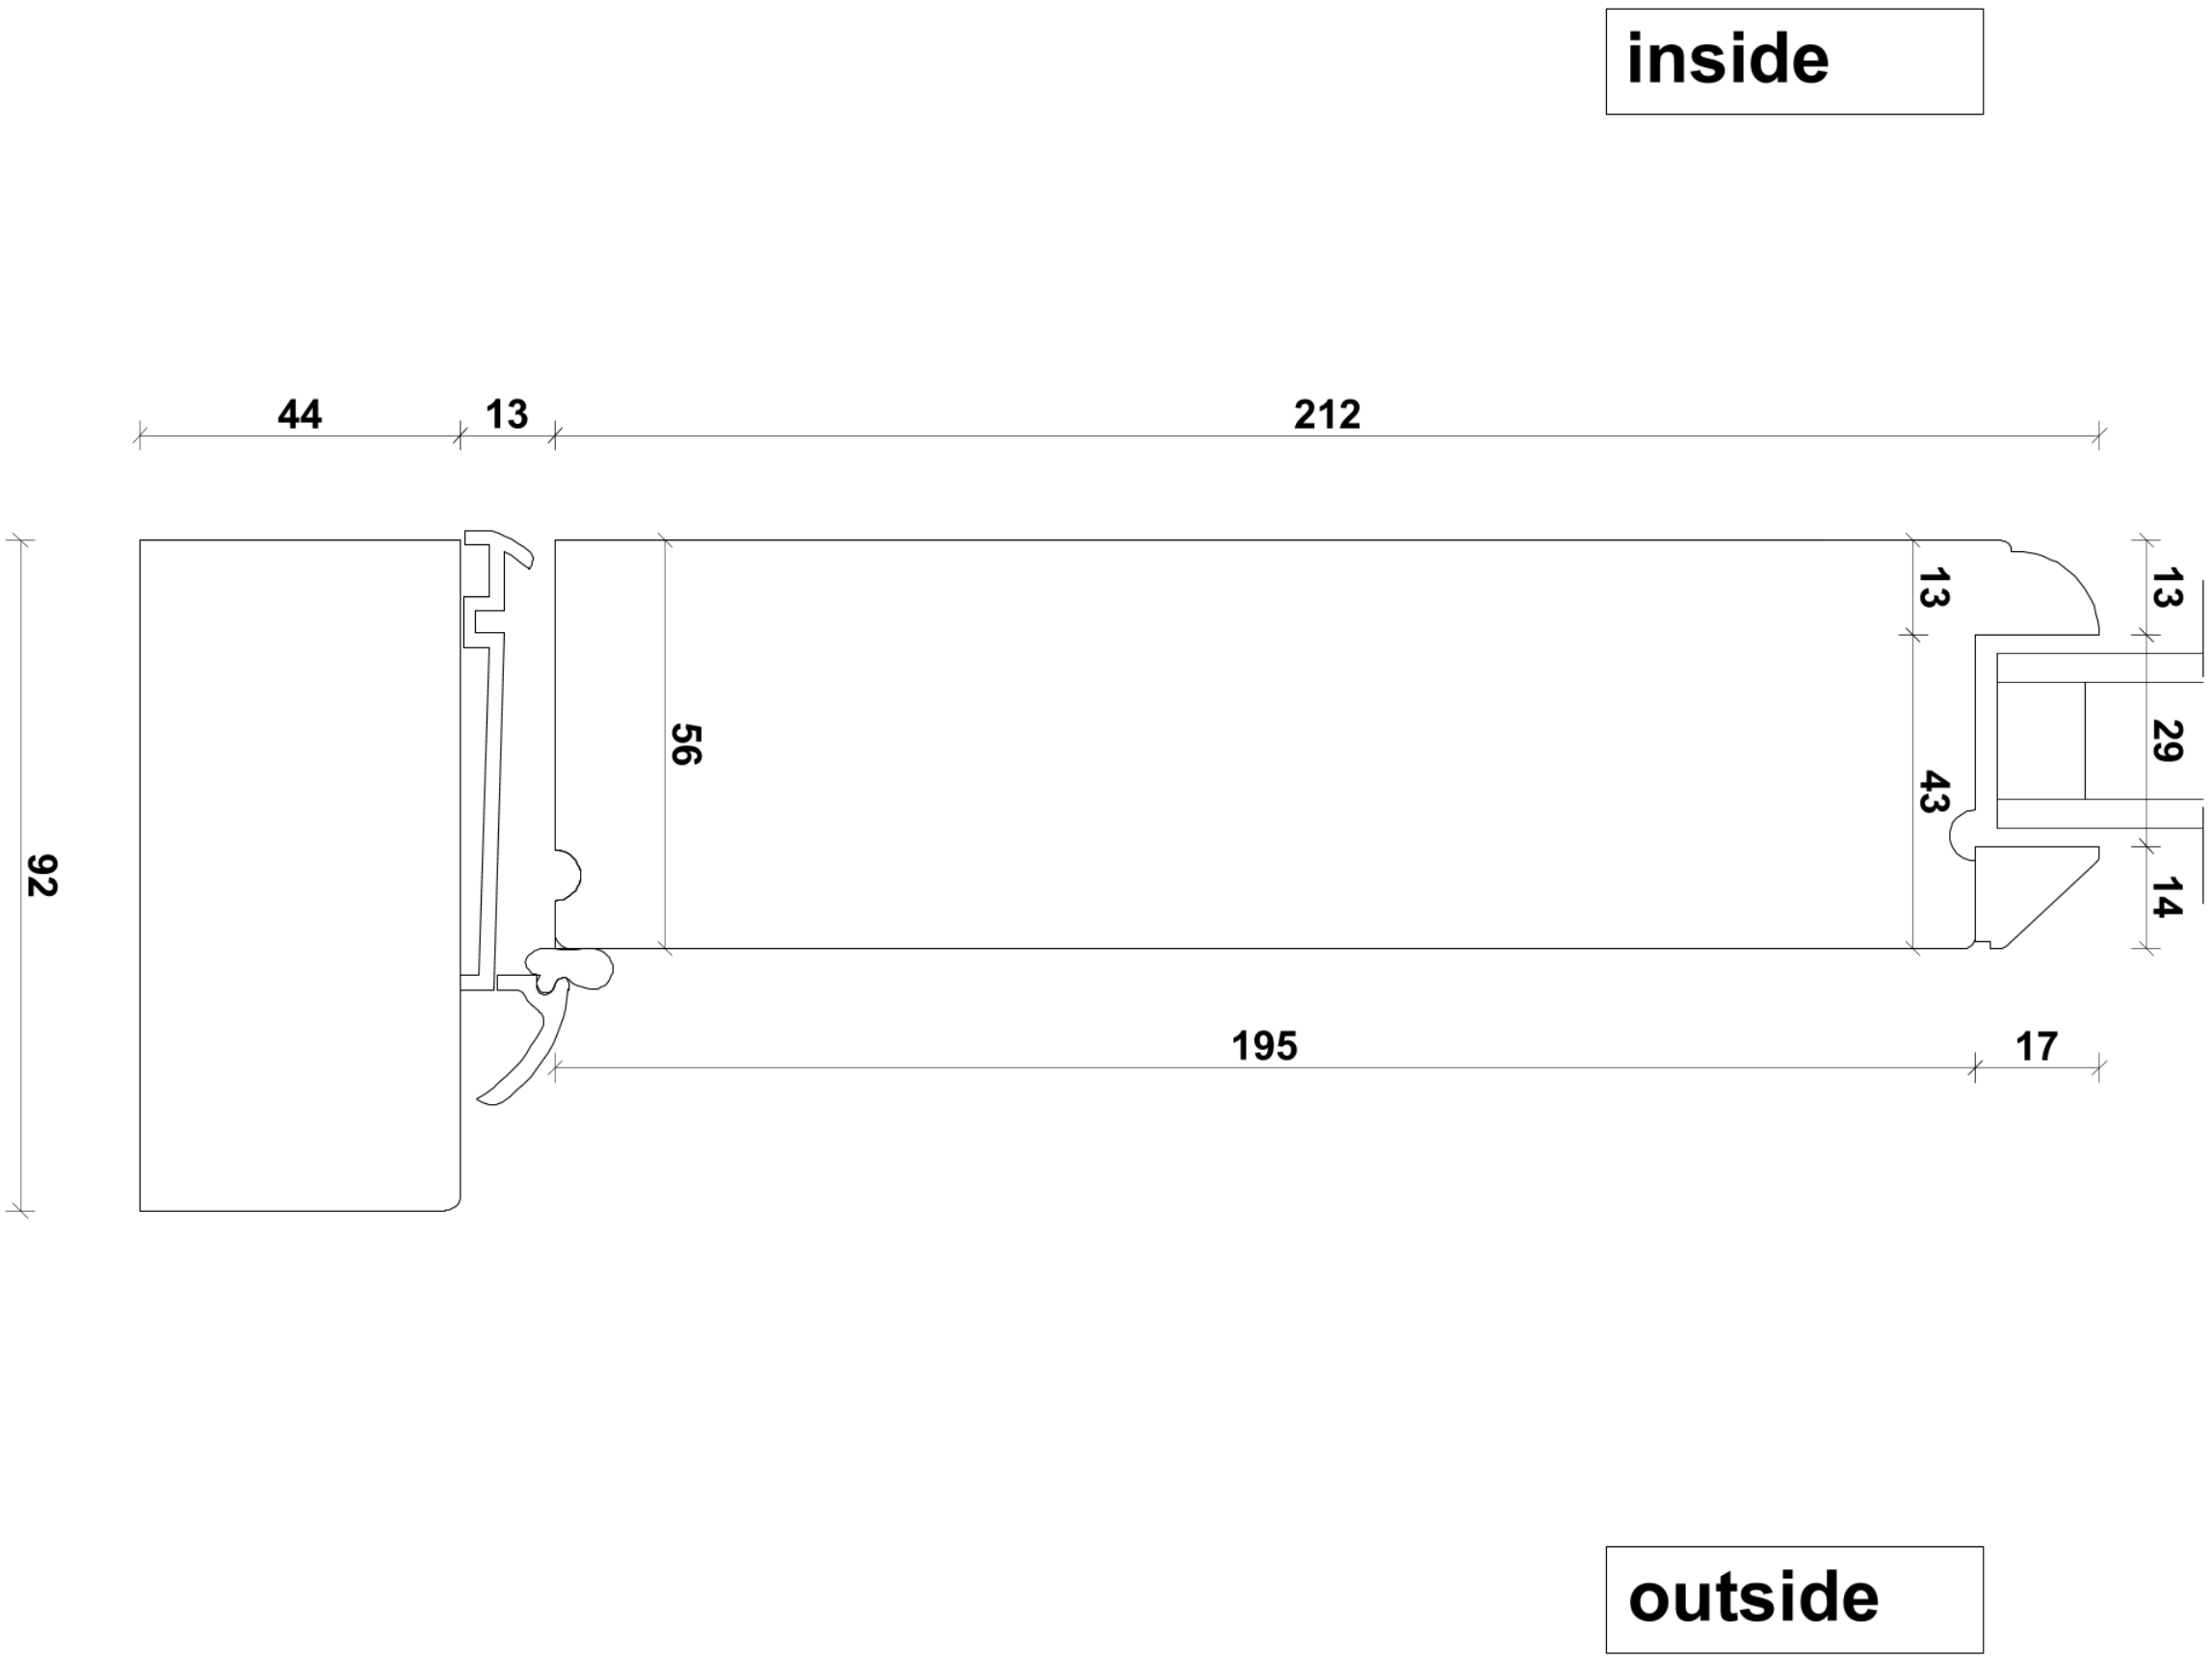


Items 4 - Door combination frame. Frame 92mm - vertical section - Scale 1:2

Customer - Jamie Atkins



Head and top rail detail

inside

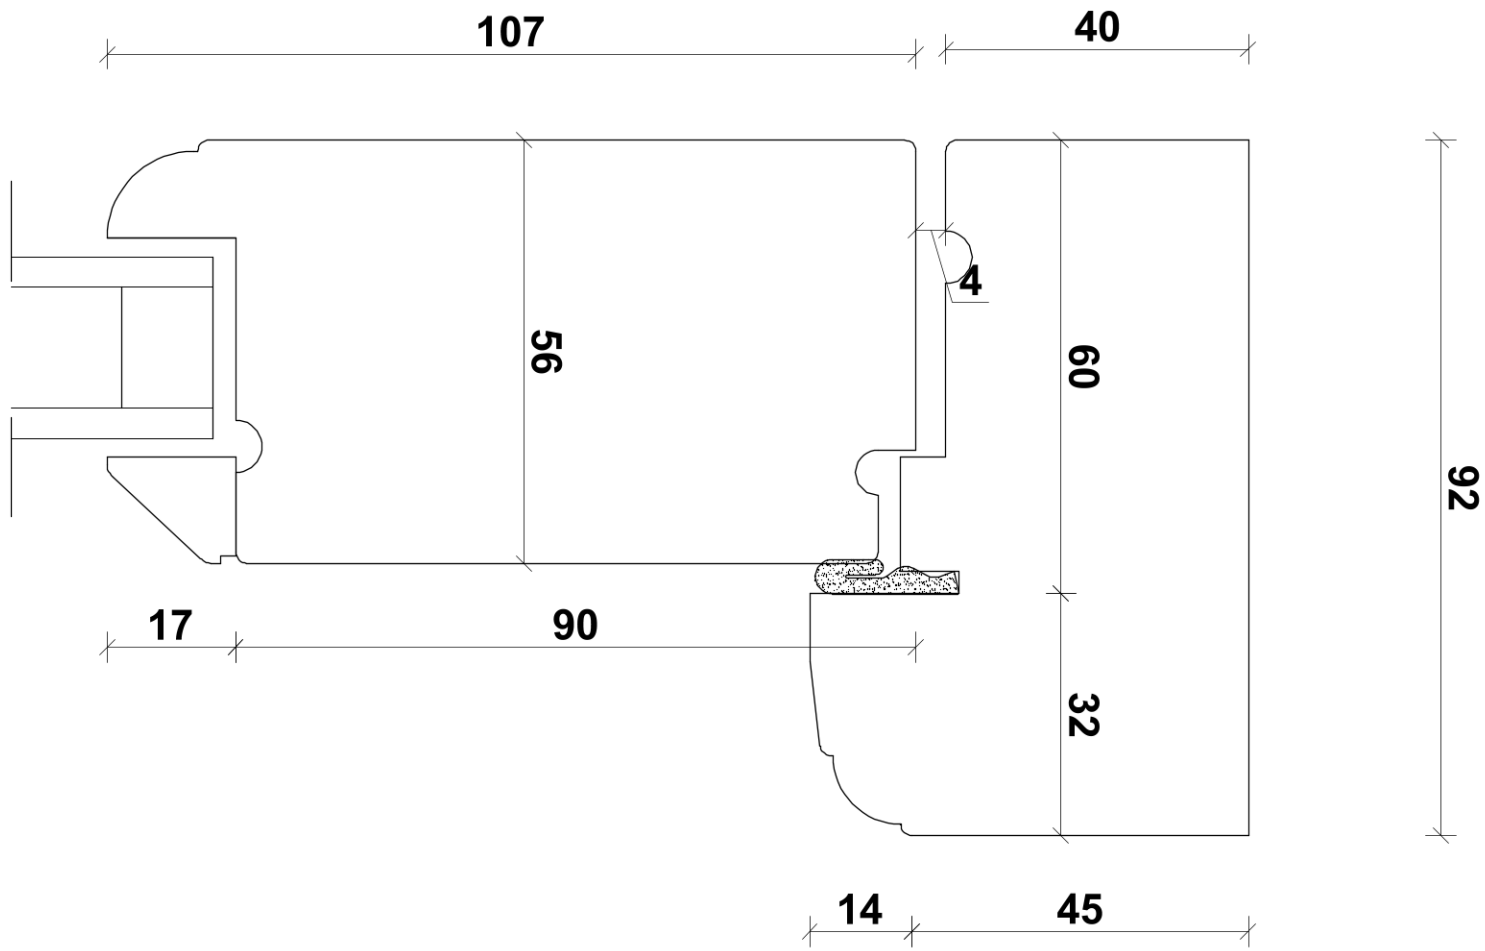



outside


Items 4 - Door combination frame. Frame 92mm - vertical section - Scale 1:2

Customer - Jamie Atkins




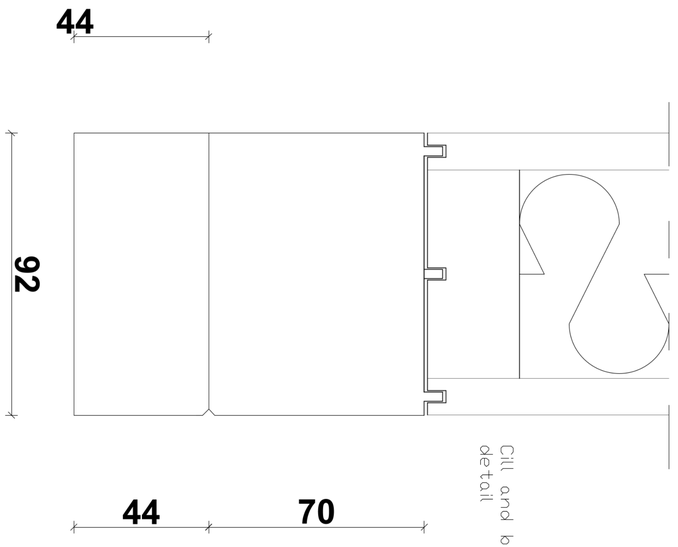

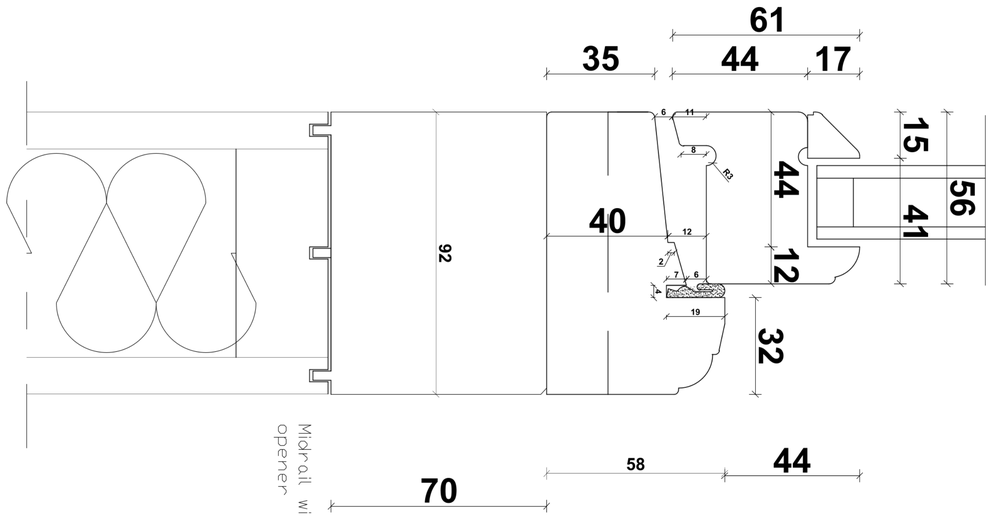

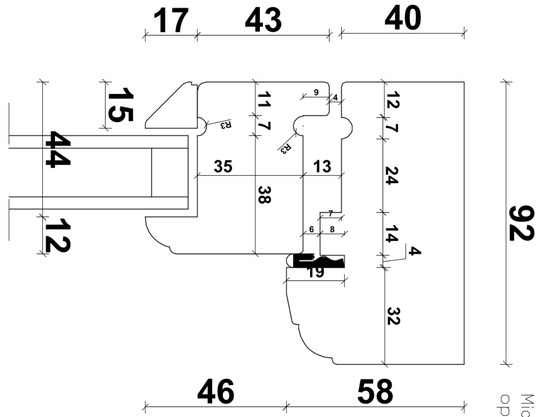



Items 5 - Combination frame. Frame 92mm - vertical section - Scale 1:2

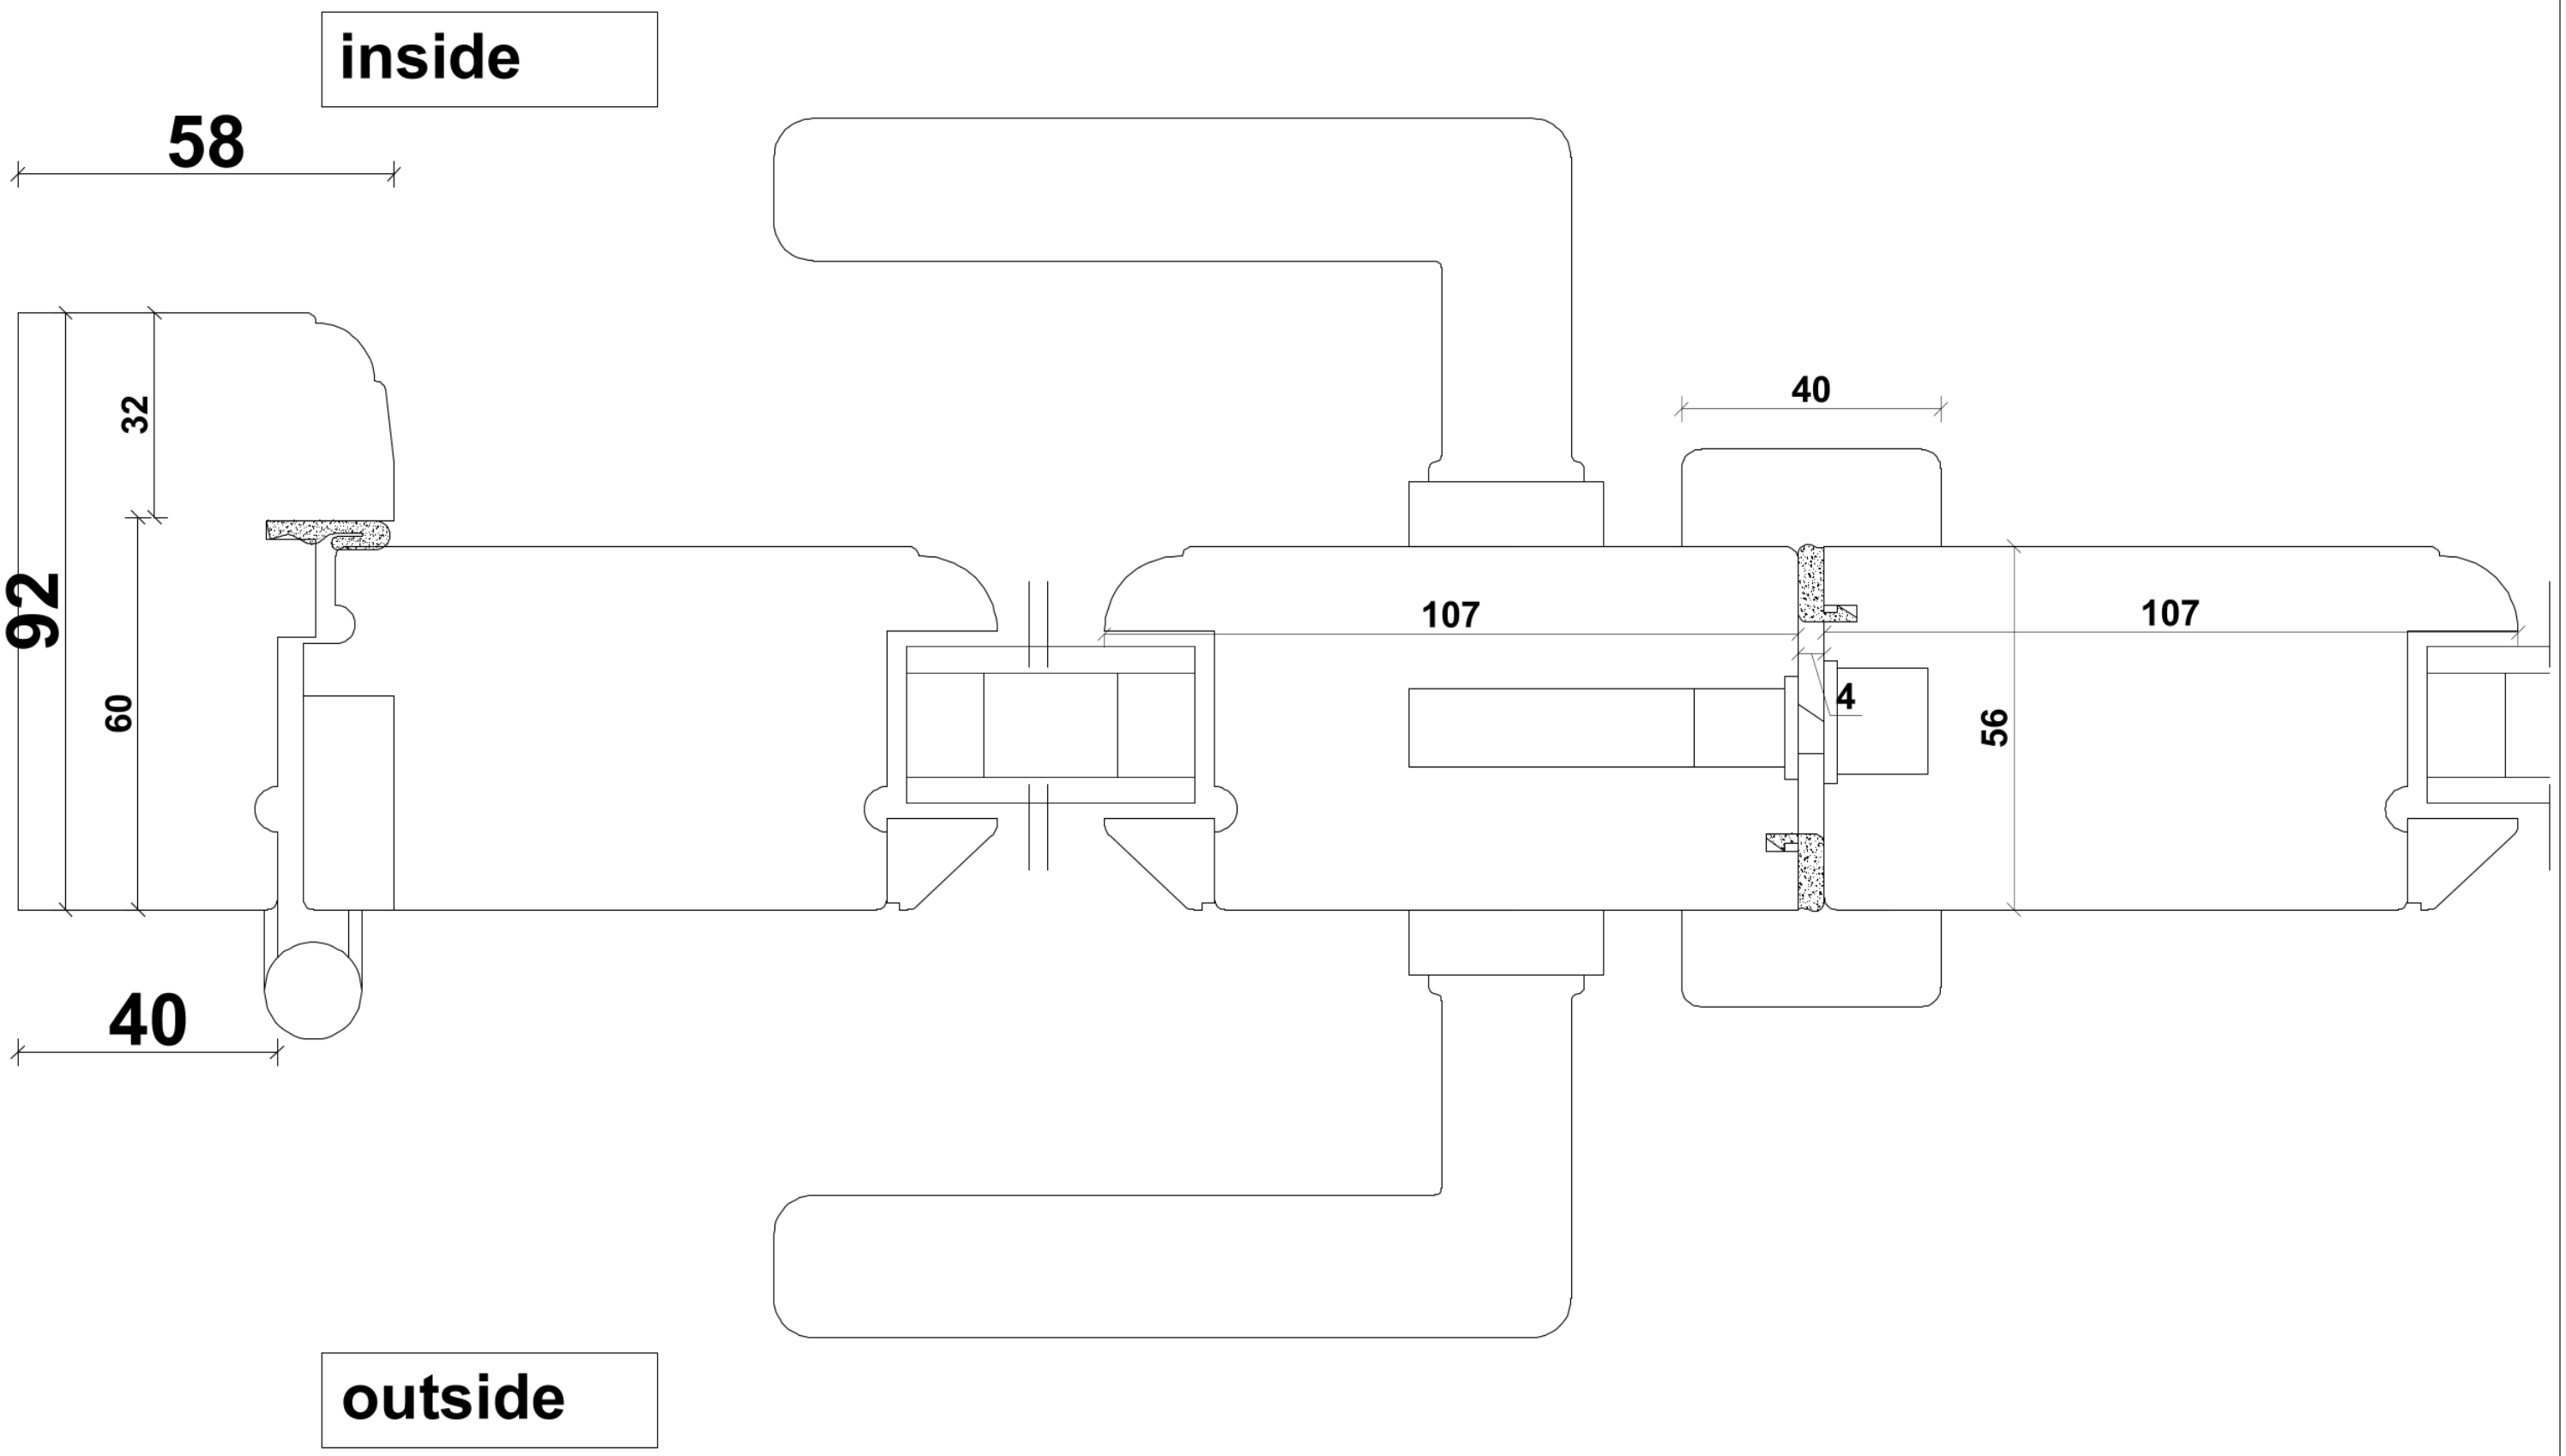


Item 6 - Double Door. Frame 92mm - horizontal section - Scale 1:2

Customer - Jamie Atkins

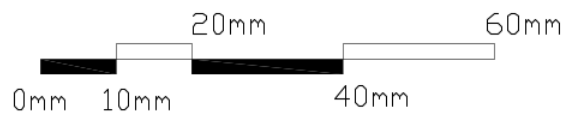

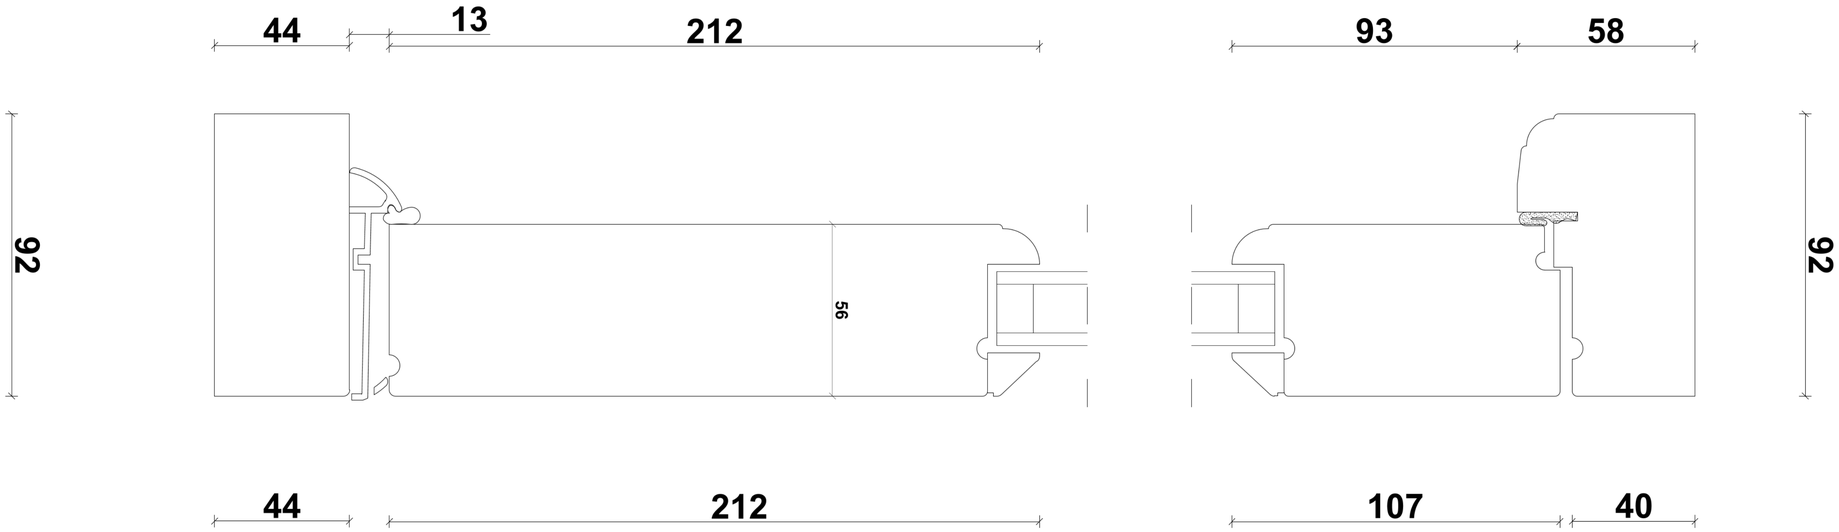


Items 6 - Double door. Frame 92mm - vertical section - Scale 1:2

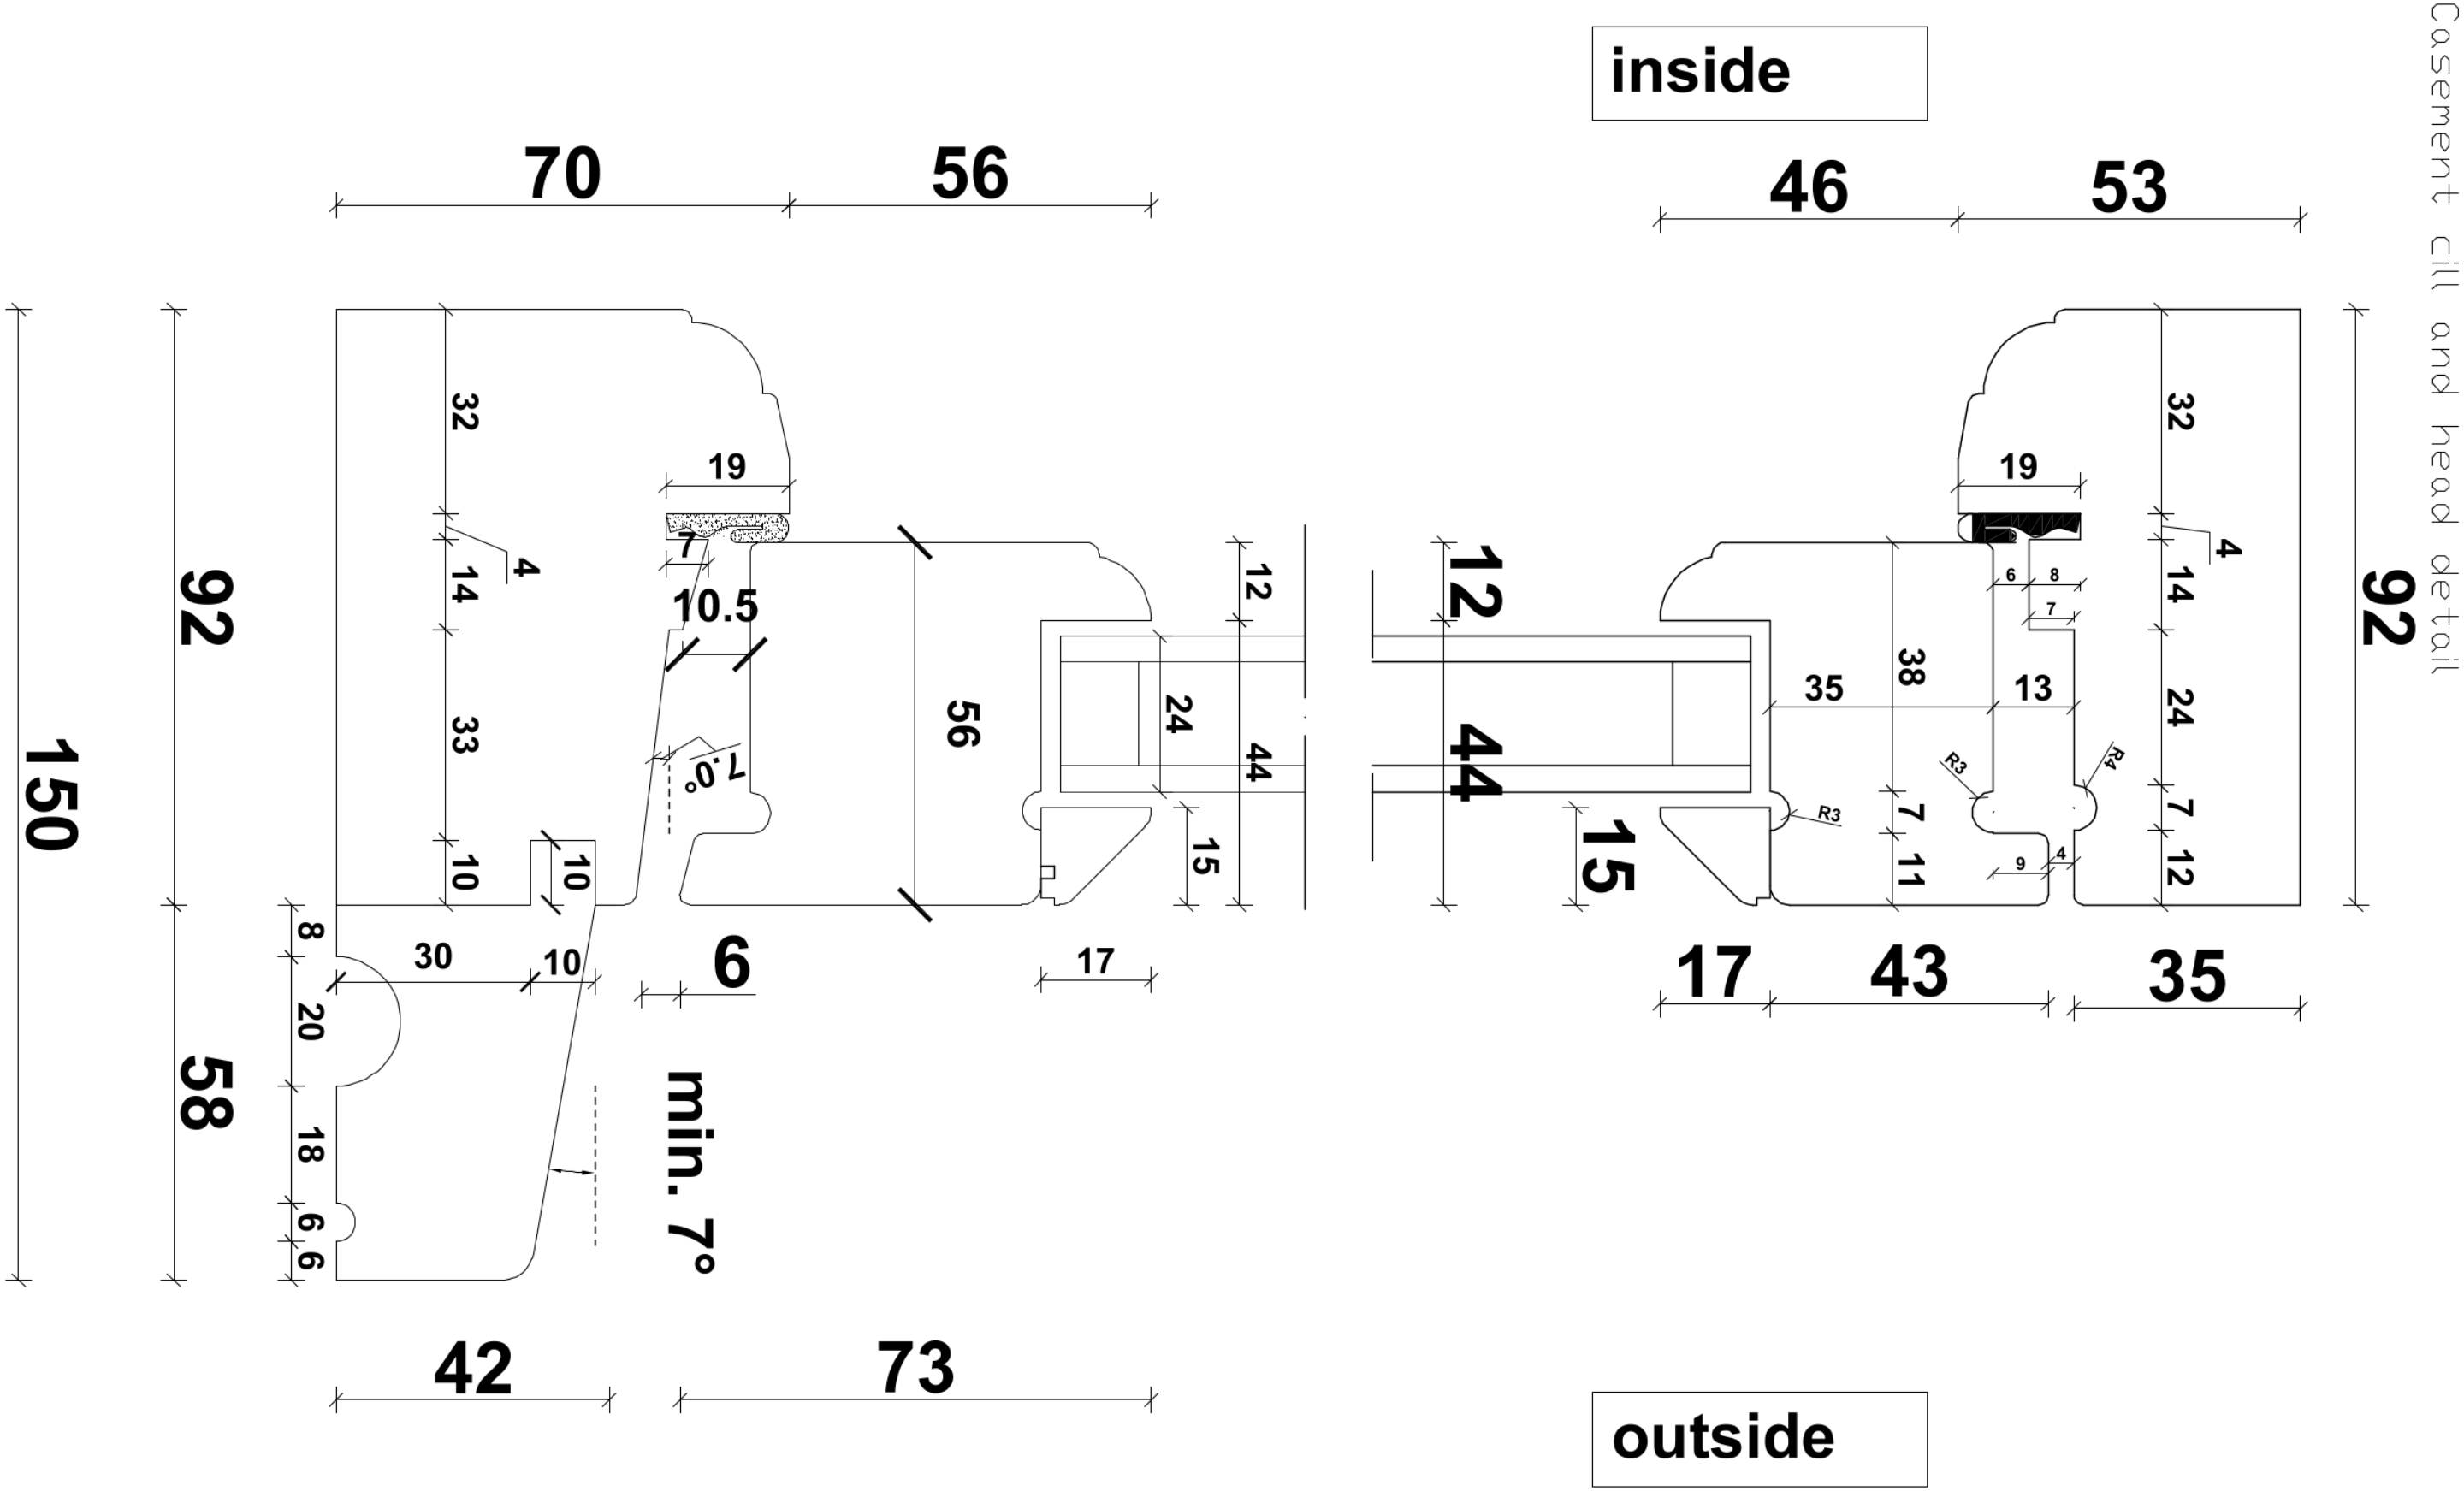


Items 7, 8 & 9 - Casement frame. Frame 92mm - vertical section - Scale 1:2

Customer - Jamie Atkins

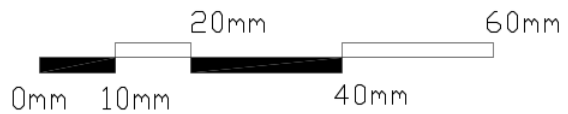

inside

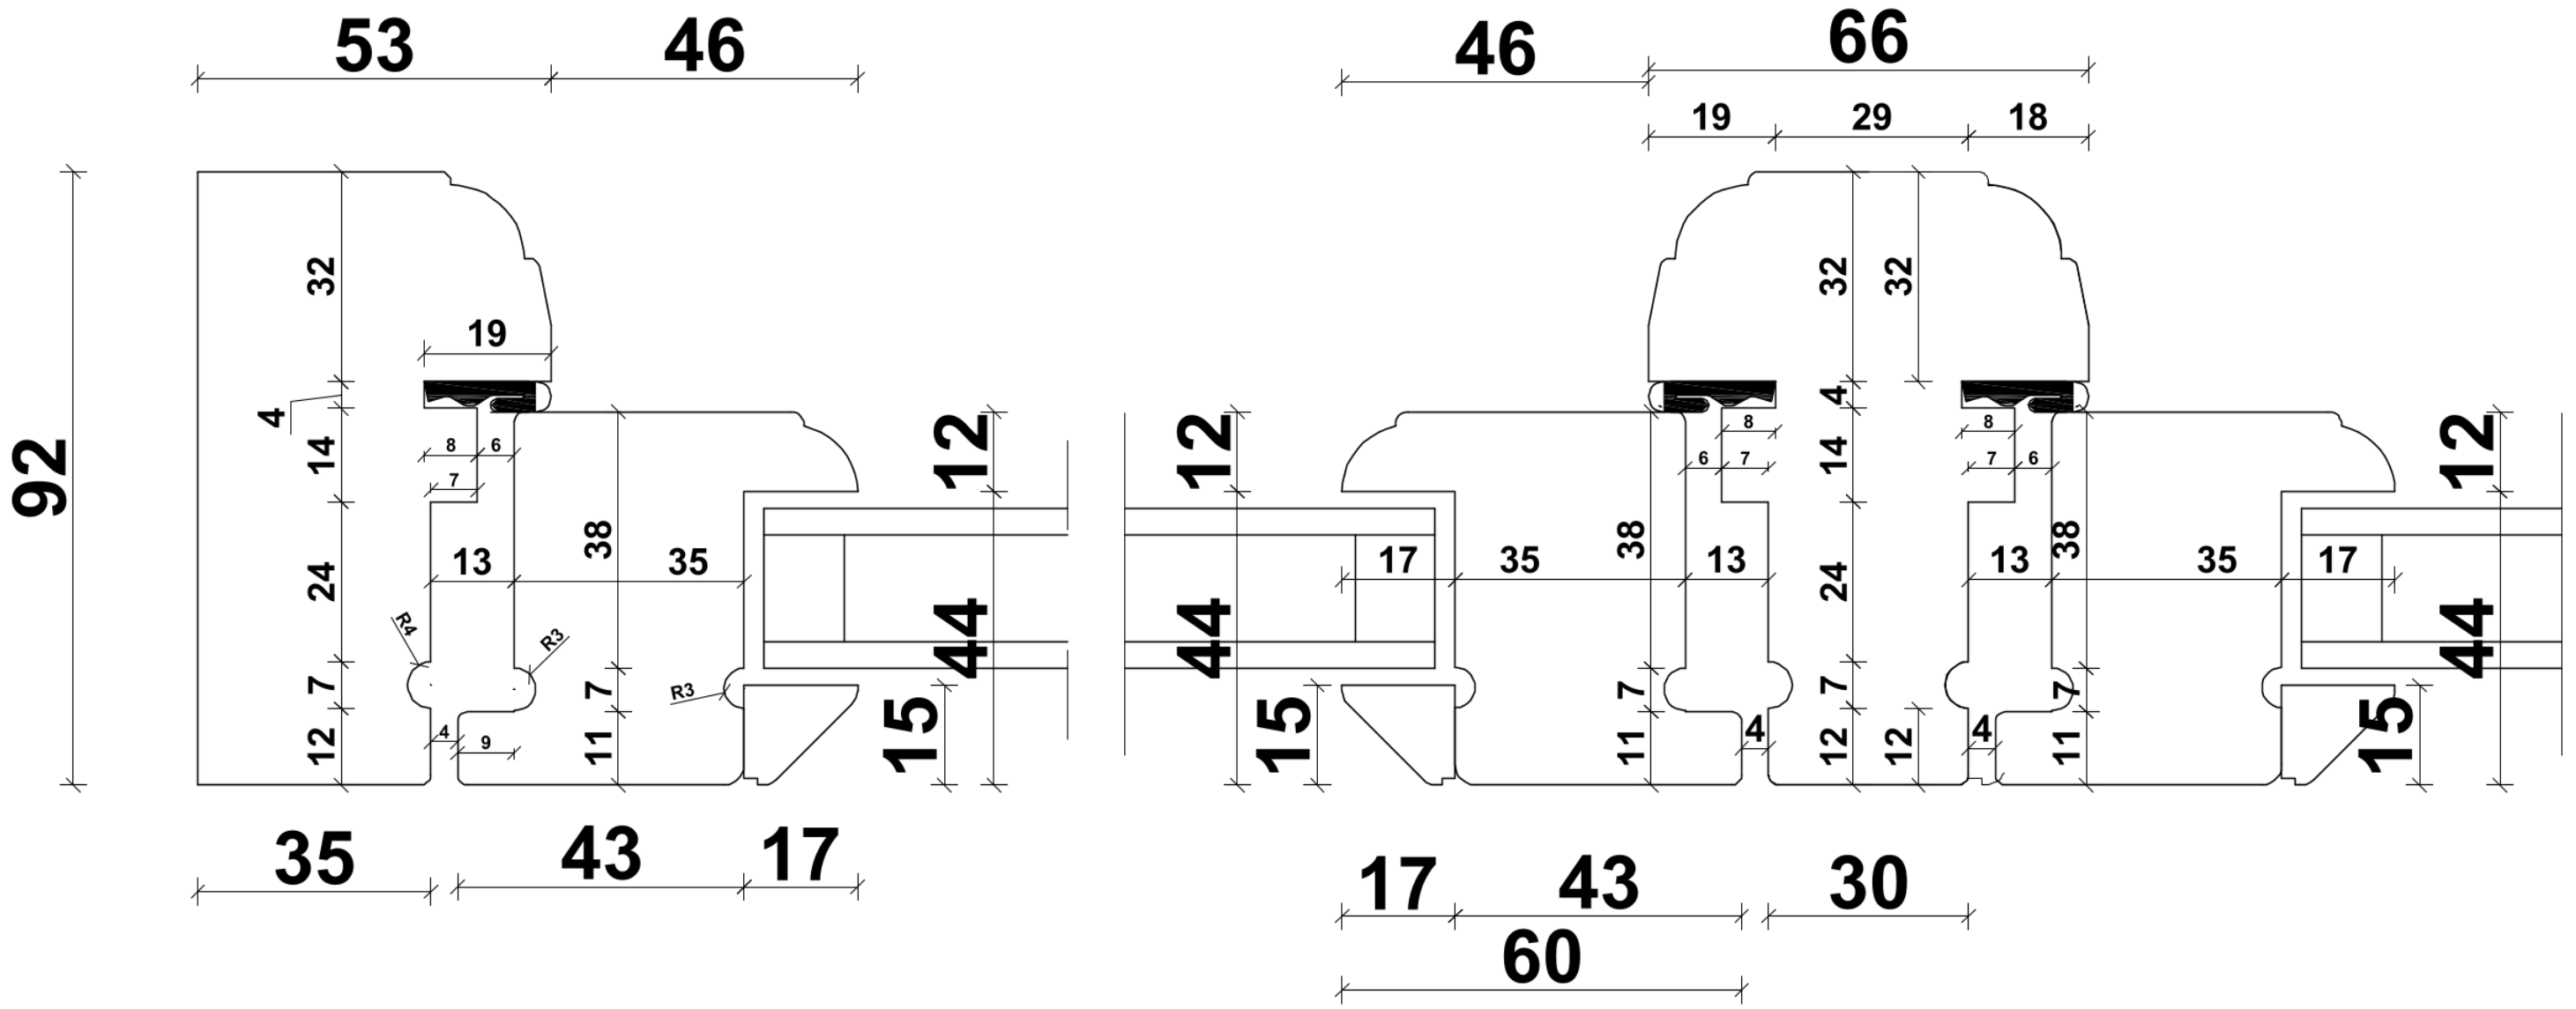

outside

Item 7, 8 & 9 - Casement frame. Frame 92mm - horizontal section - Scale 1:2

Customer - Jamie Atkins

