


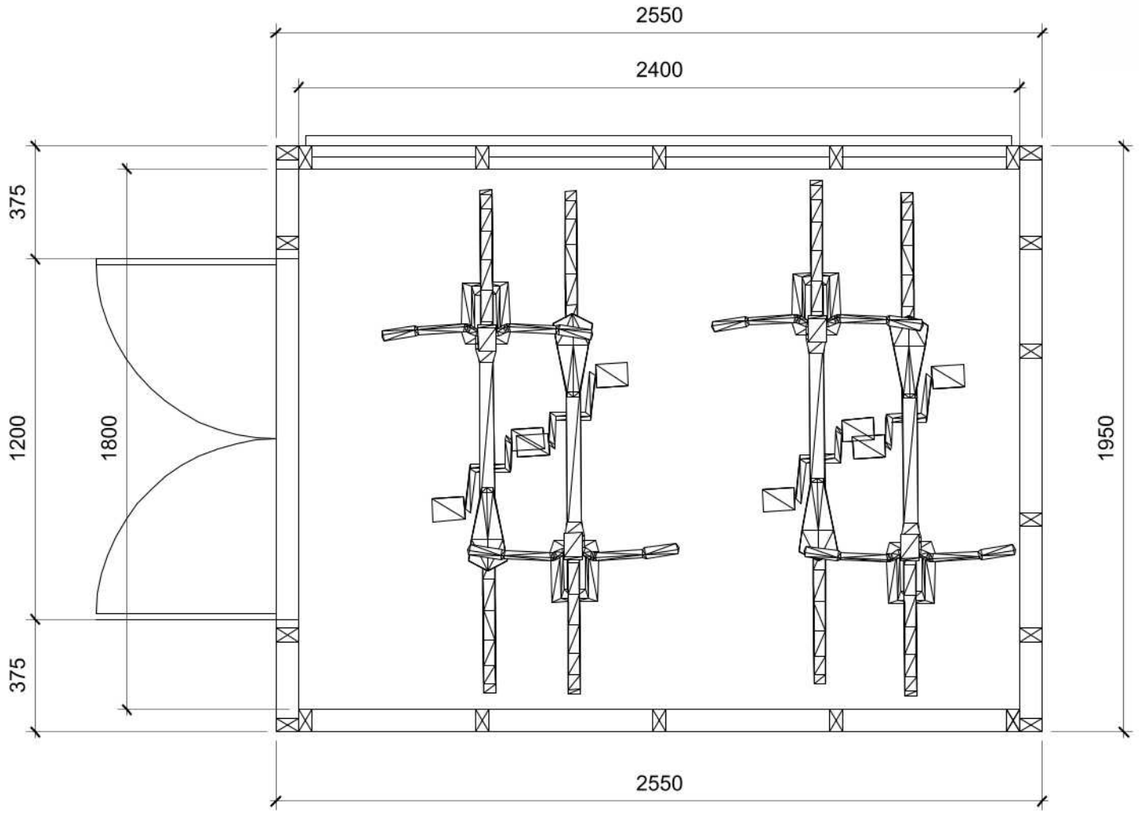





Not to scale
For Illustration purposes

2.55m x 1.9m Overlap Double Door Apex Wooden Shed - Secure Bike Shed Suitable for 4 no. cycles.

Floor to be 100mm concrete slab on compacted binded hardcore. D ring bracket built into slab with expanding bolts secured with anti tamper shear nuts. Softwood timber door with lock for security.

Mineral Roofing Felt
Overlap Timber Cladding
Softwood fixed Styrene Glazed Windows.

Cycle Store

1 : 20

Job: Apple Tree Surgery, Earith	
Drawing Title: Proposed Cycle Storage	
Scale: 1 : 20@ A3	Revision:
Originator Project	number: -PL02