Schedule of Revisions

Rev:	Description:	Date:	Initial:
A	Amended Following Client Comments	2024-10-30	BW
B	Amend Following Planning comments	2024-10-10	BW




Front
1 : 100




Left
1 : 100



Rear
1 : 100

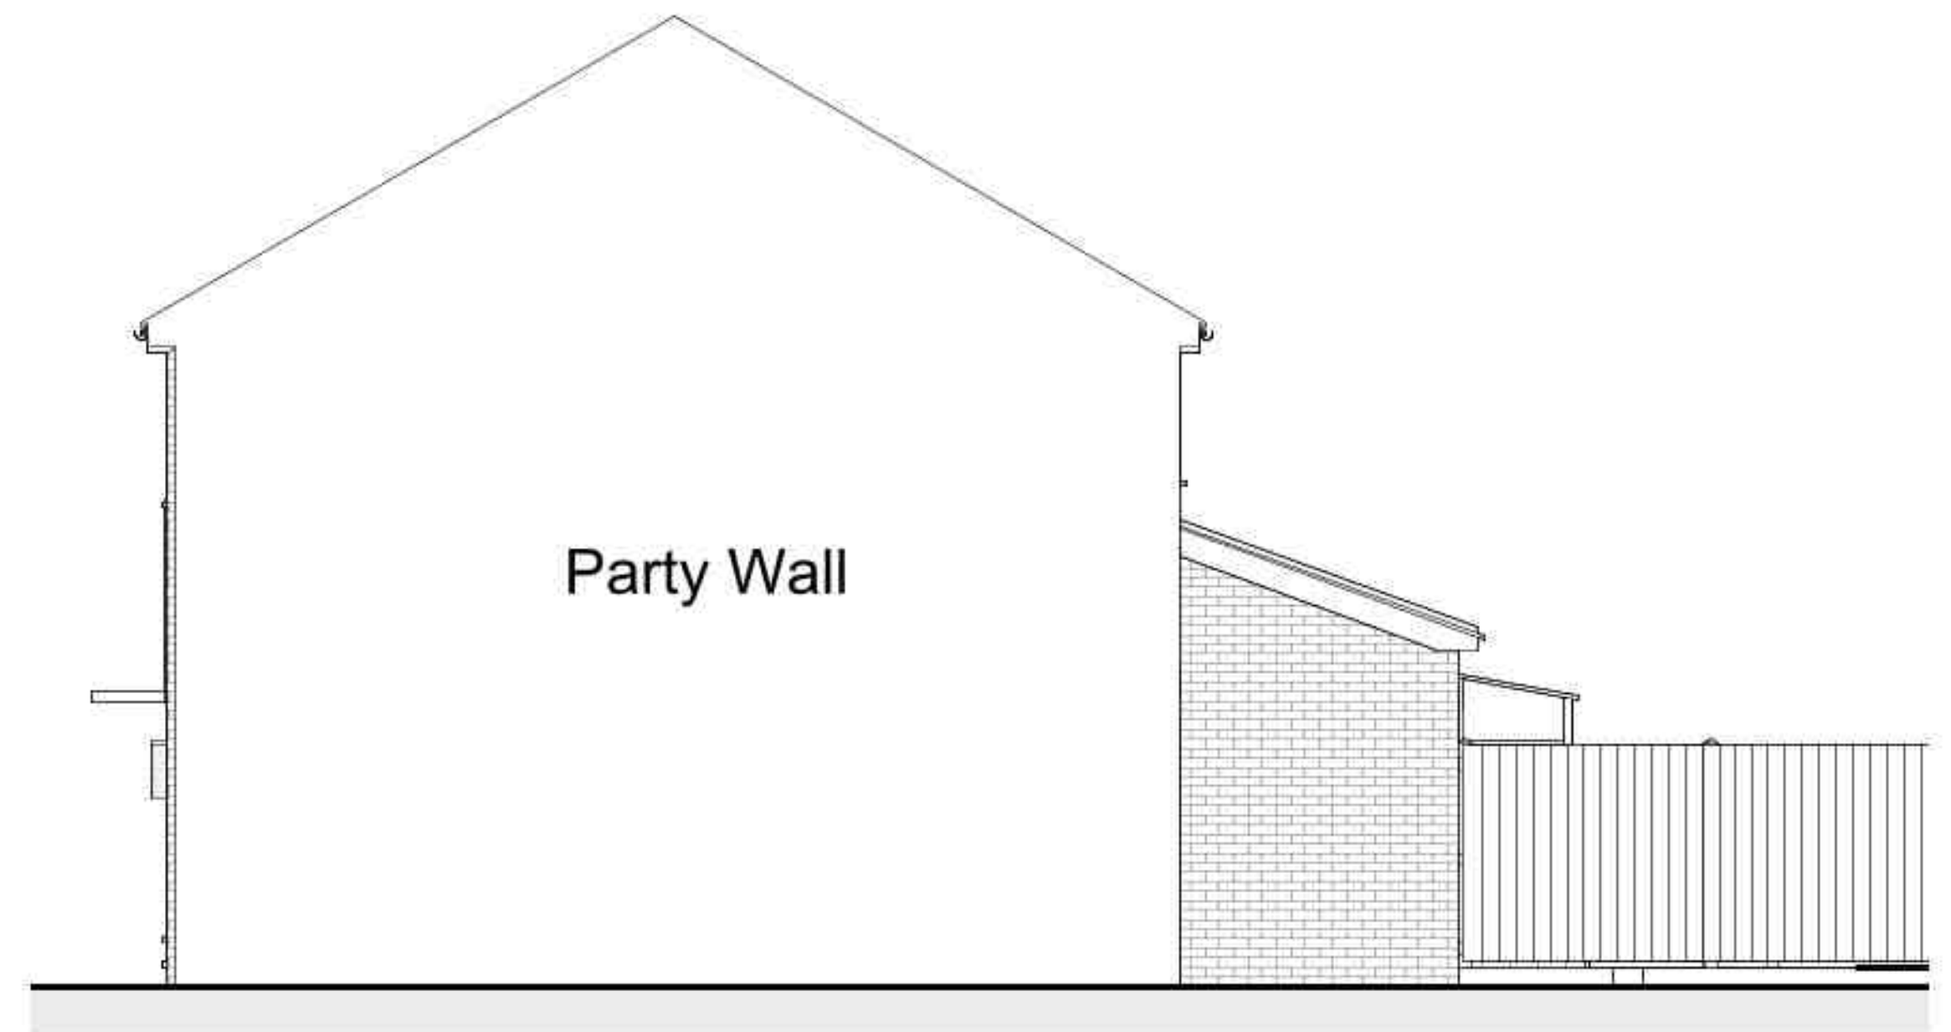


Right
1 : 100

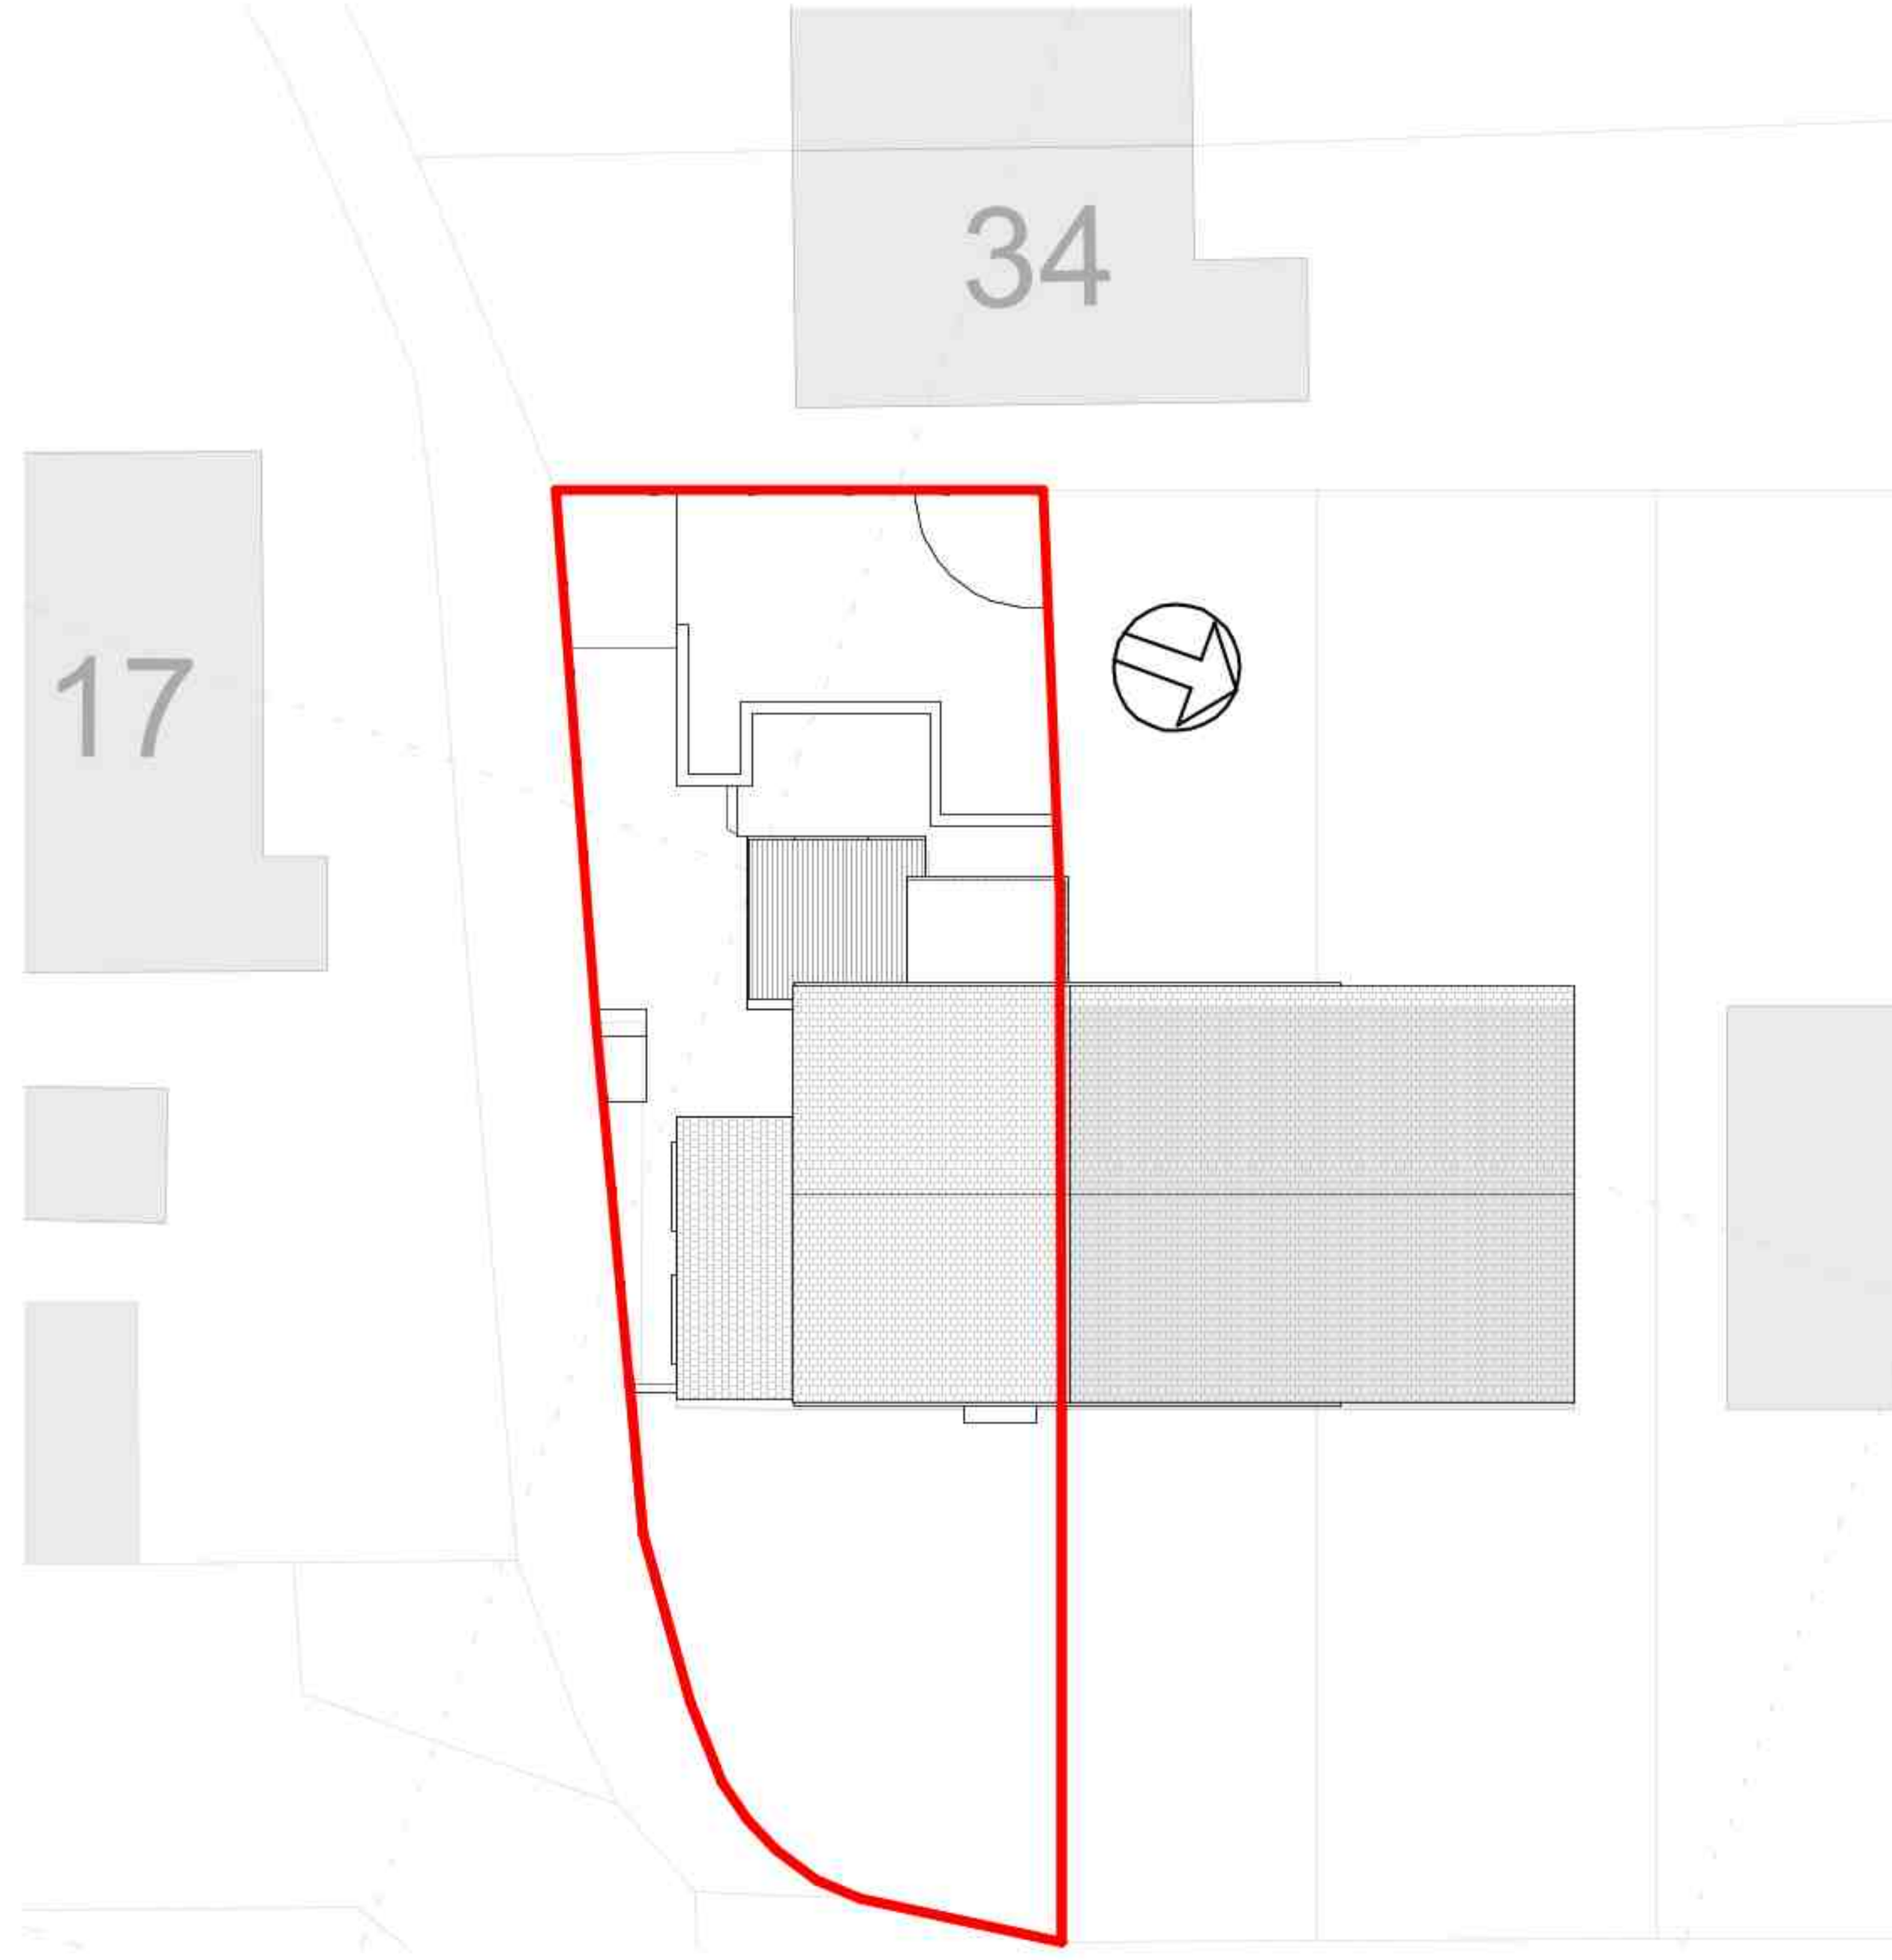


Site Plan
1 : 200




Location Plan
1 : 1250

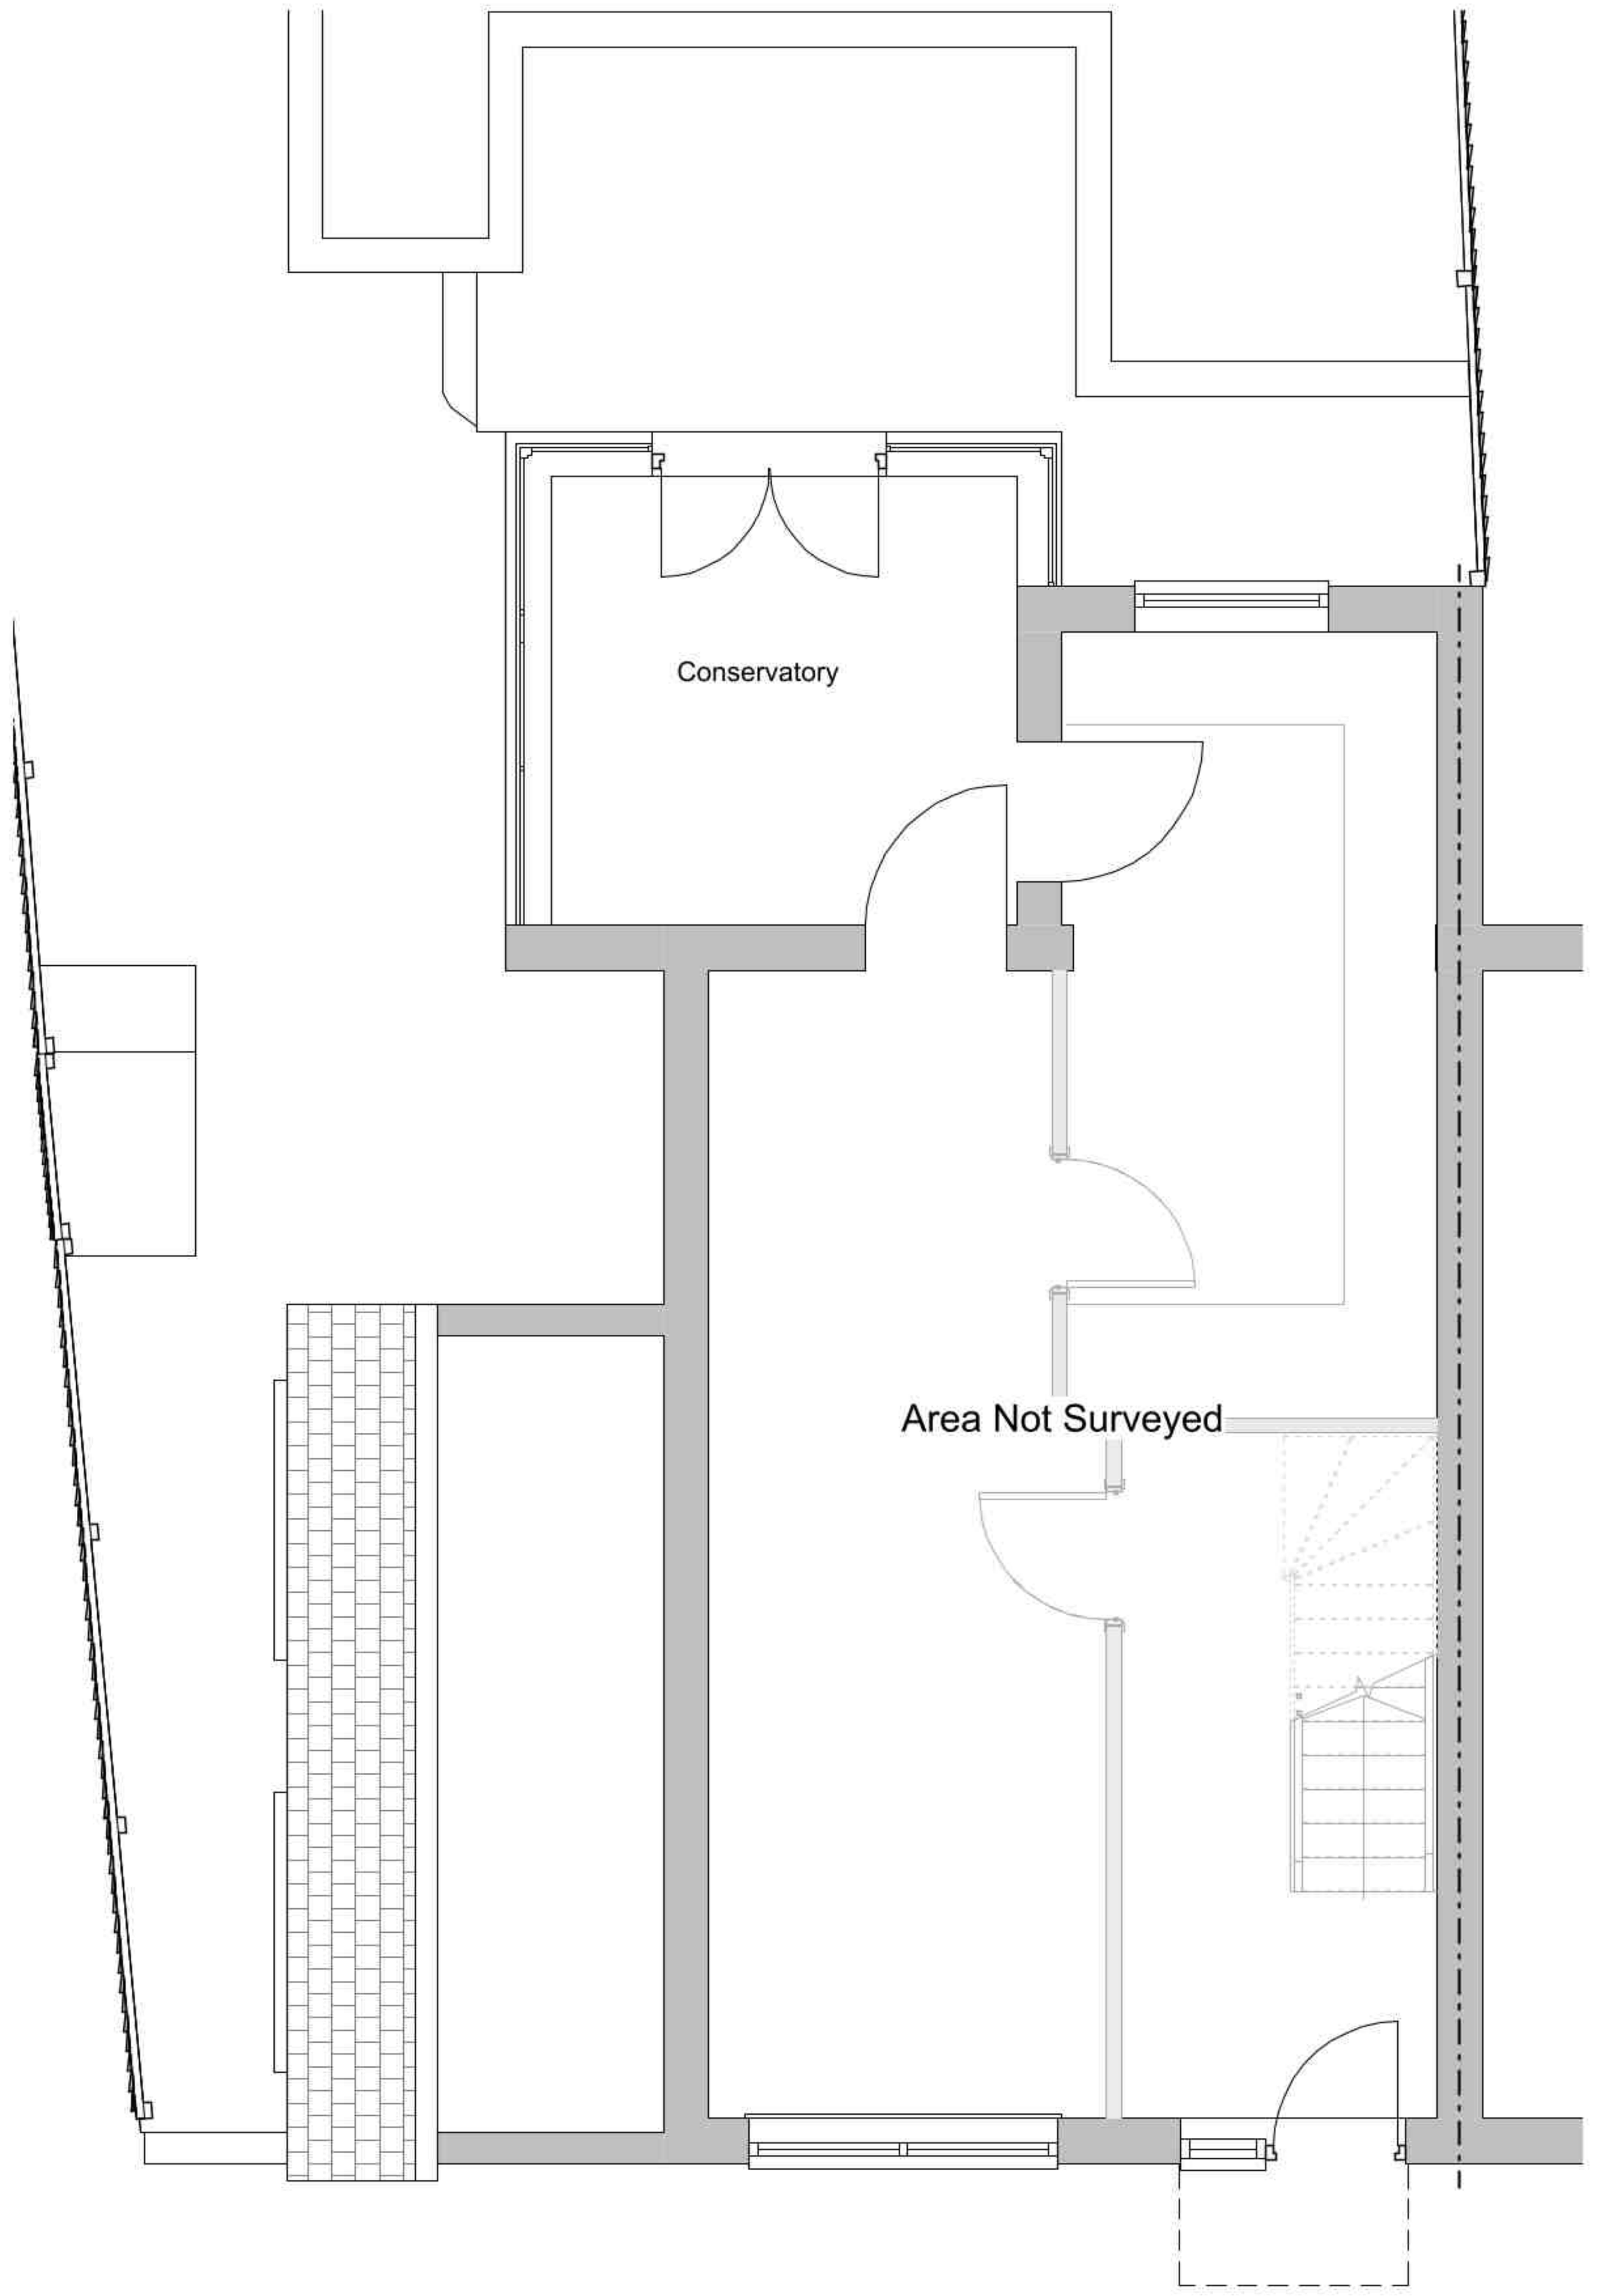


Ground Floor
1 : 50

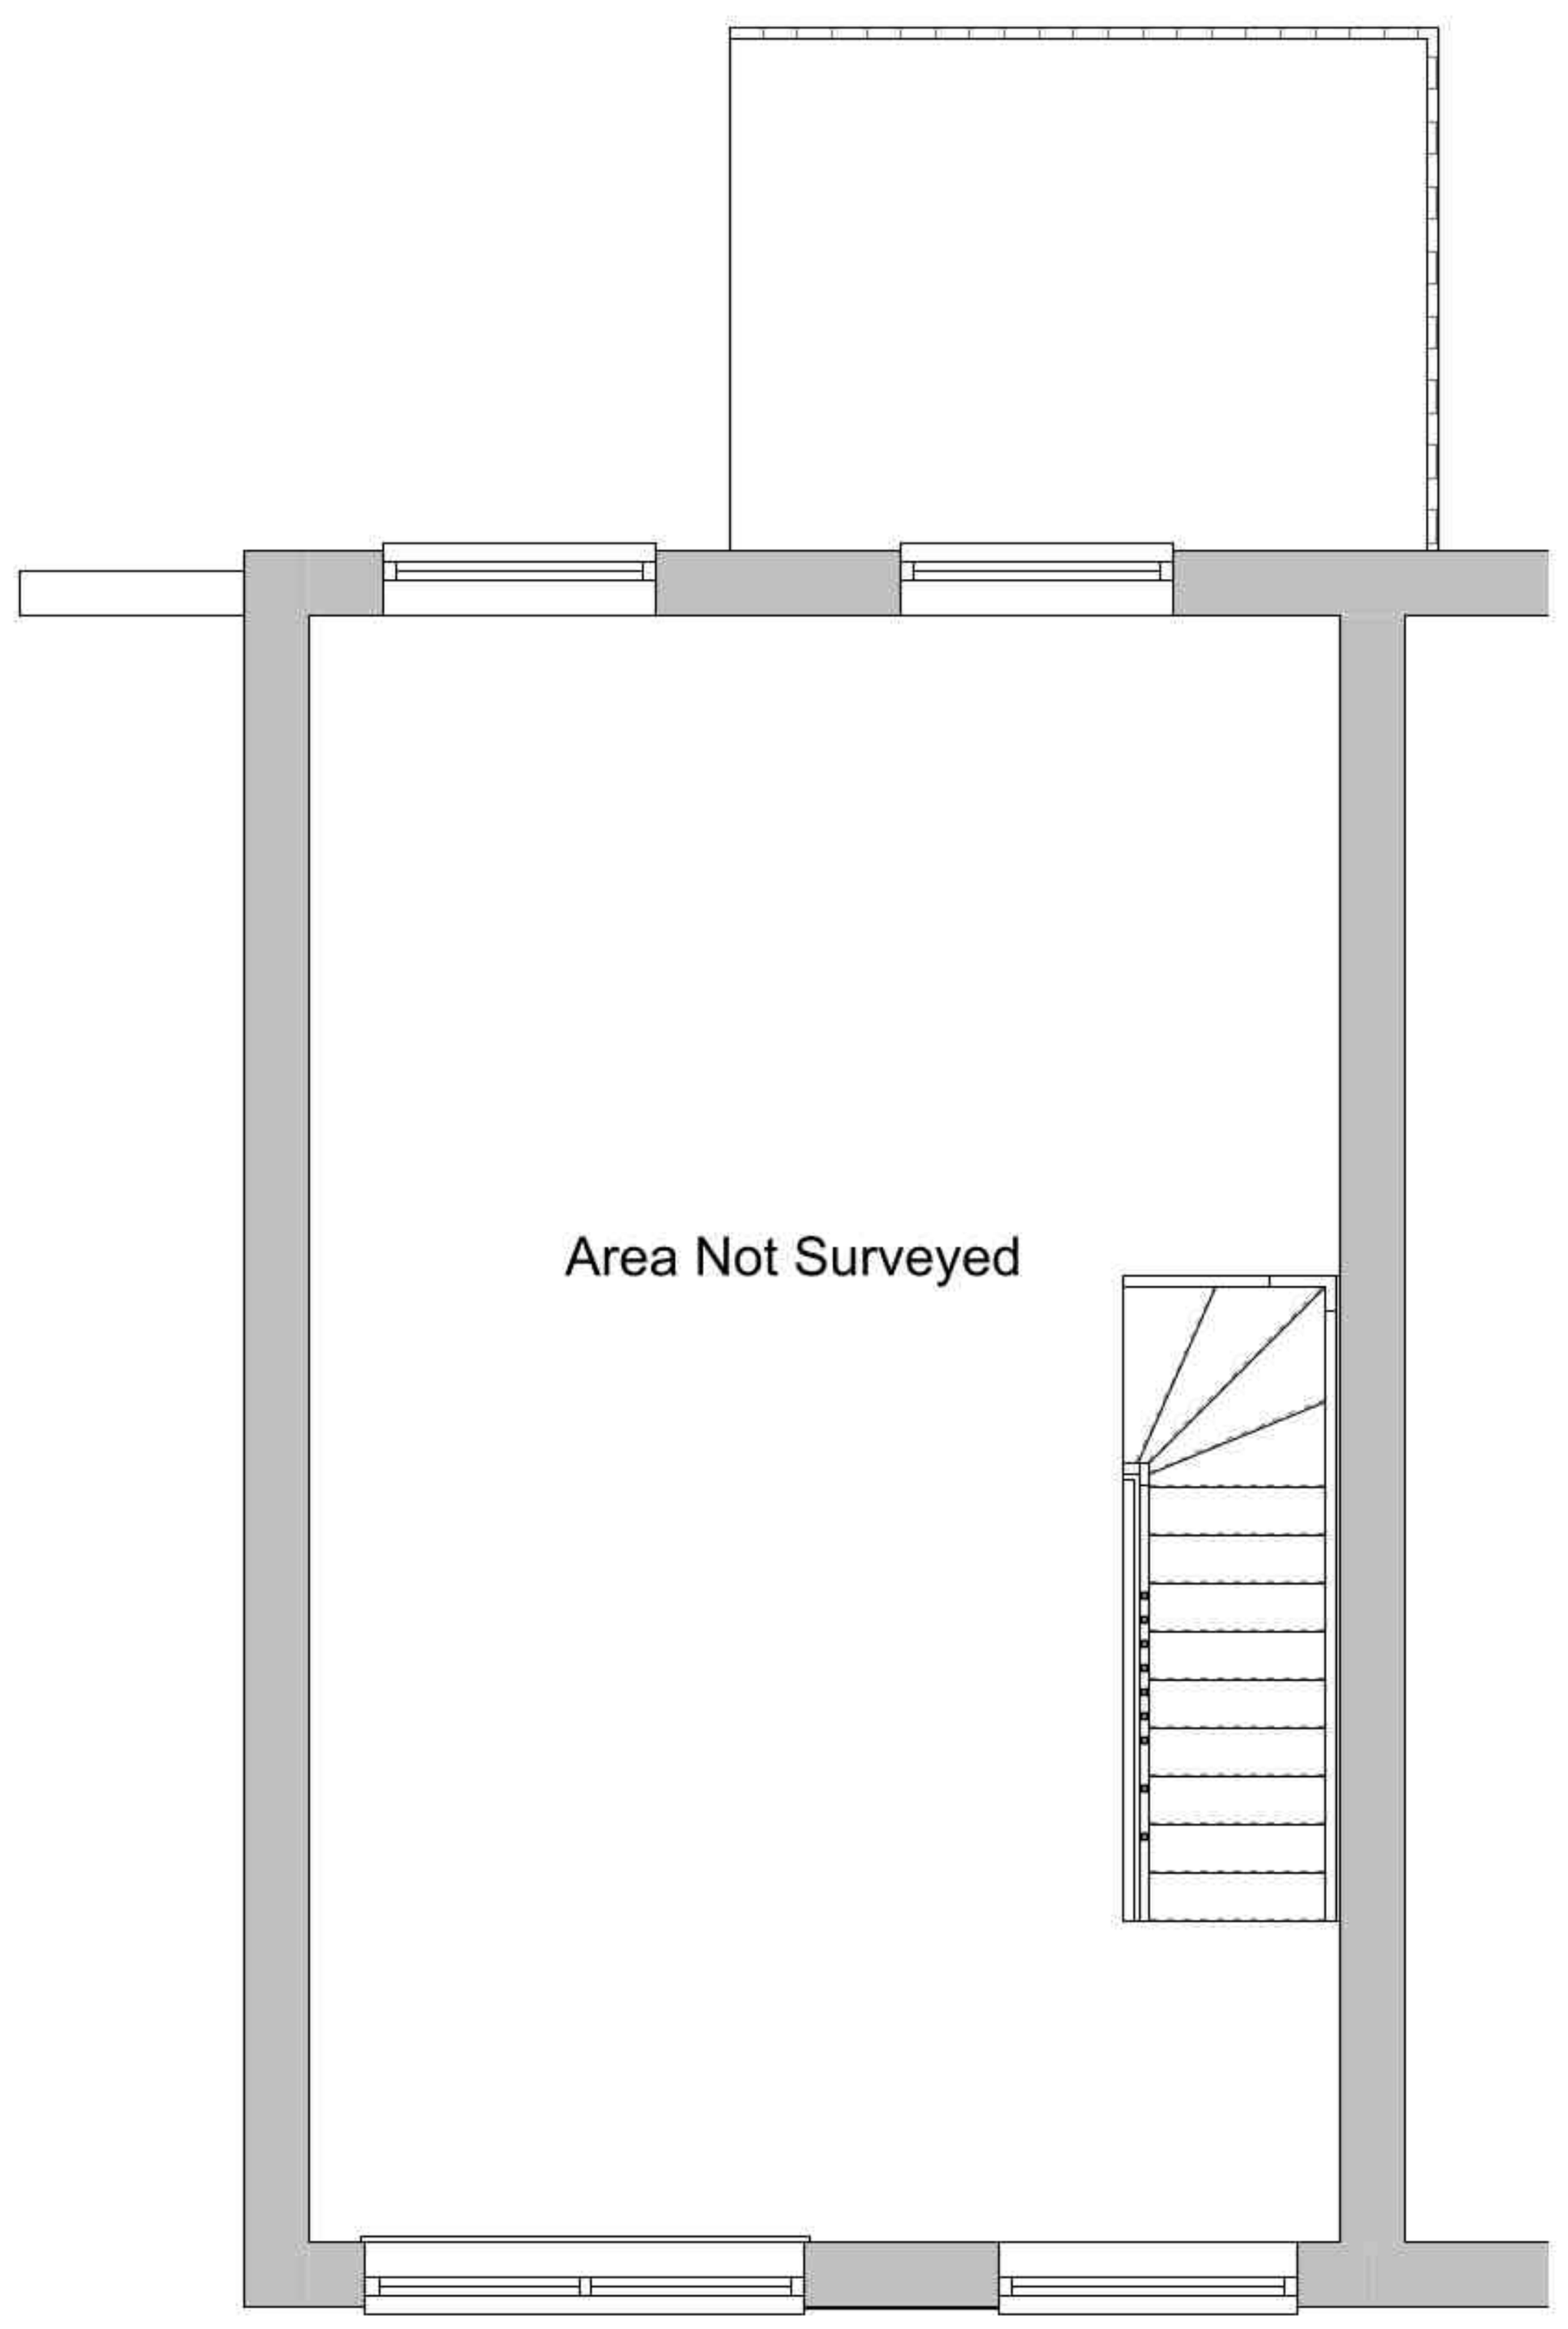

First FLoor
1 : 50

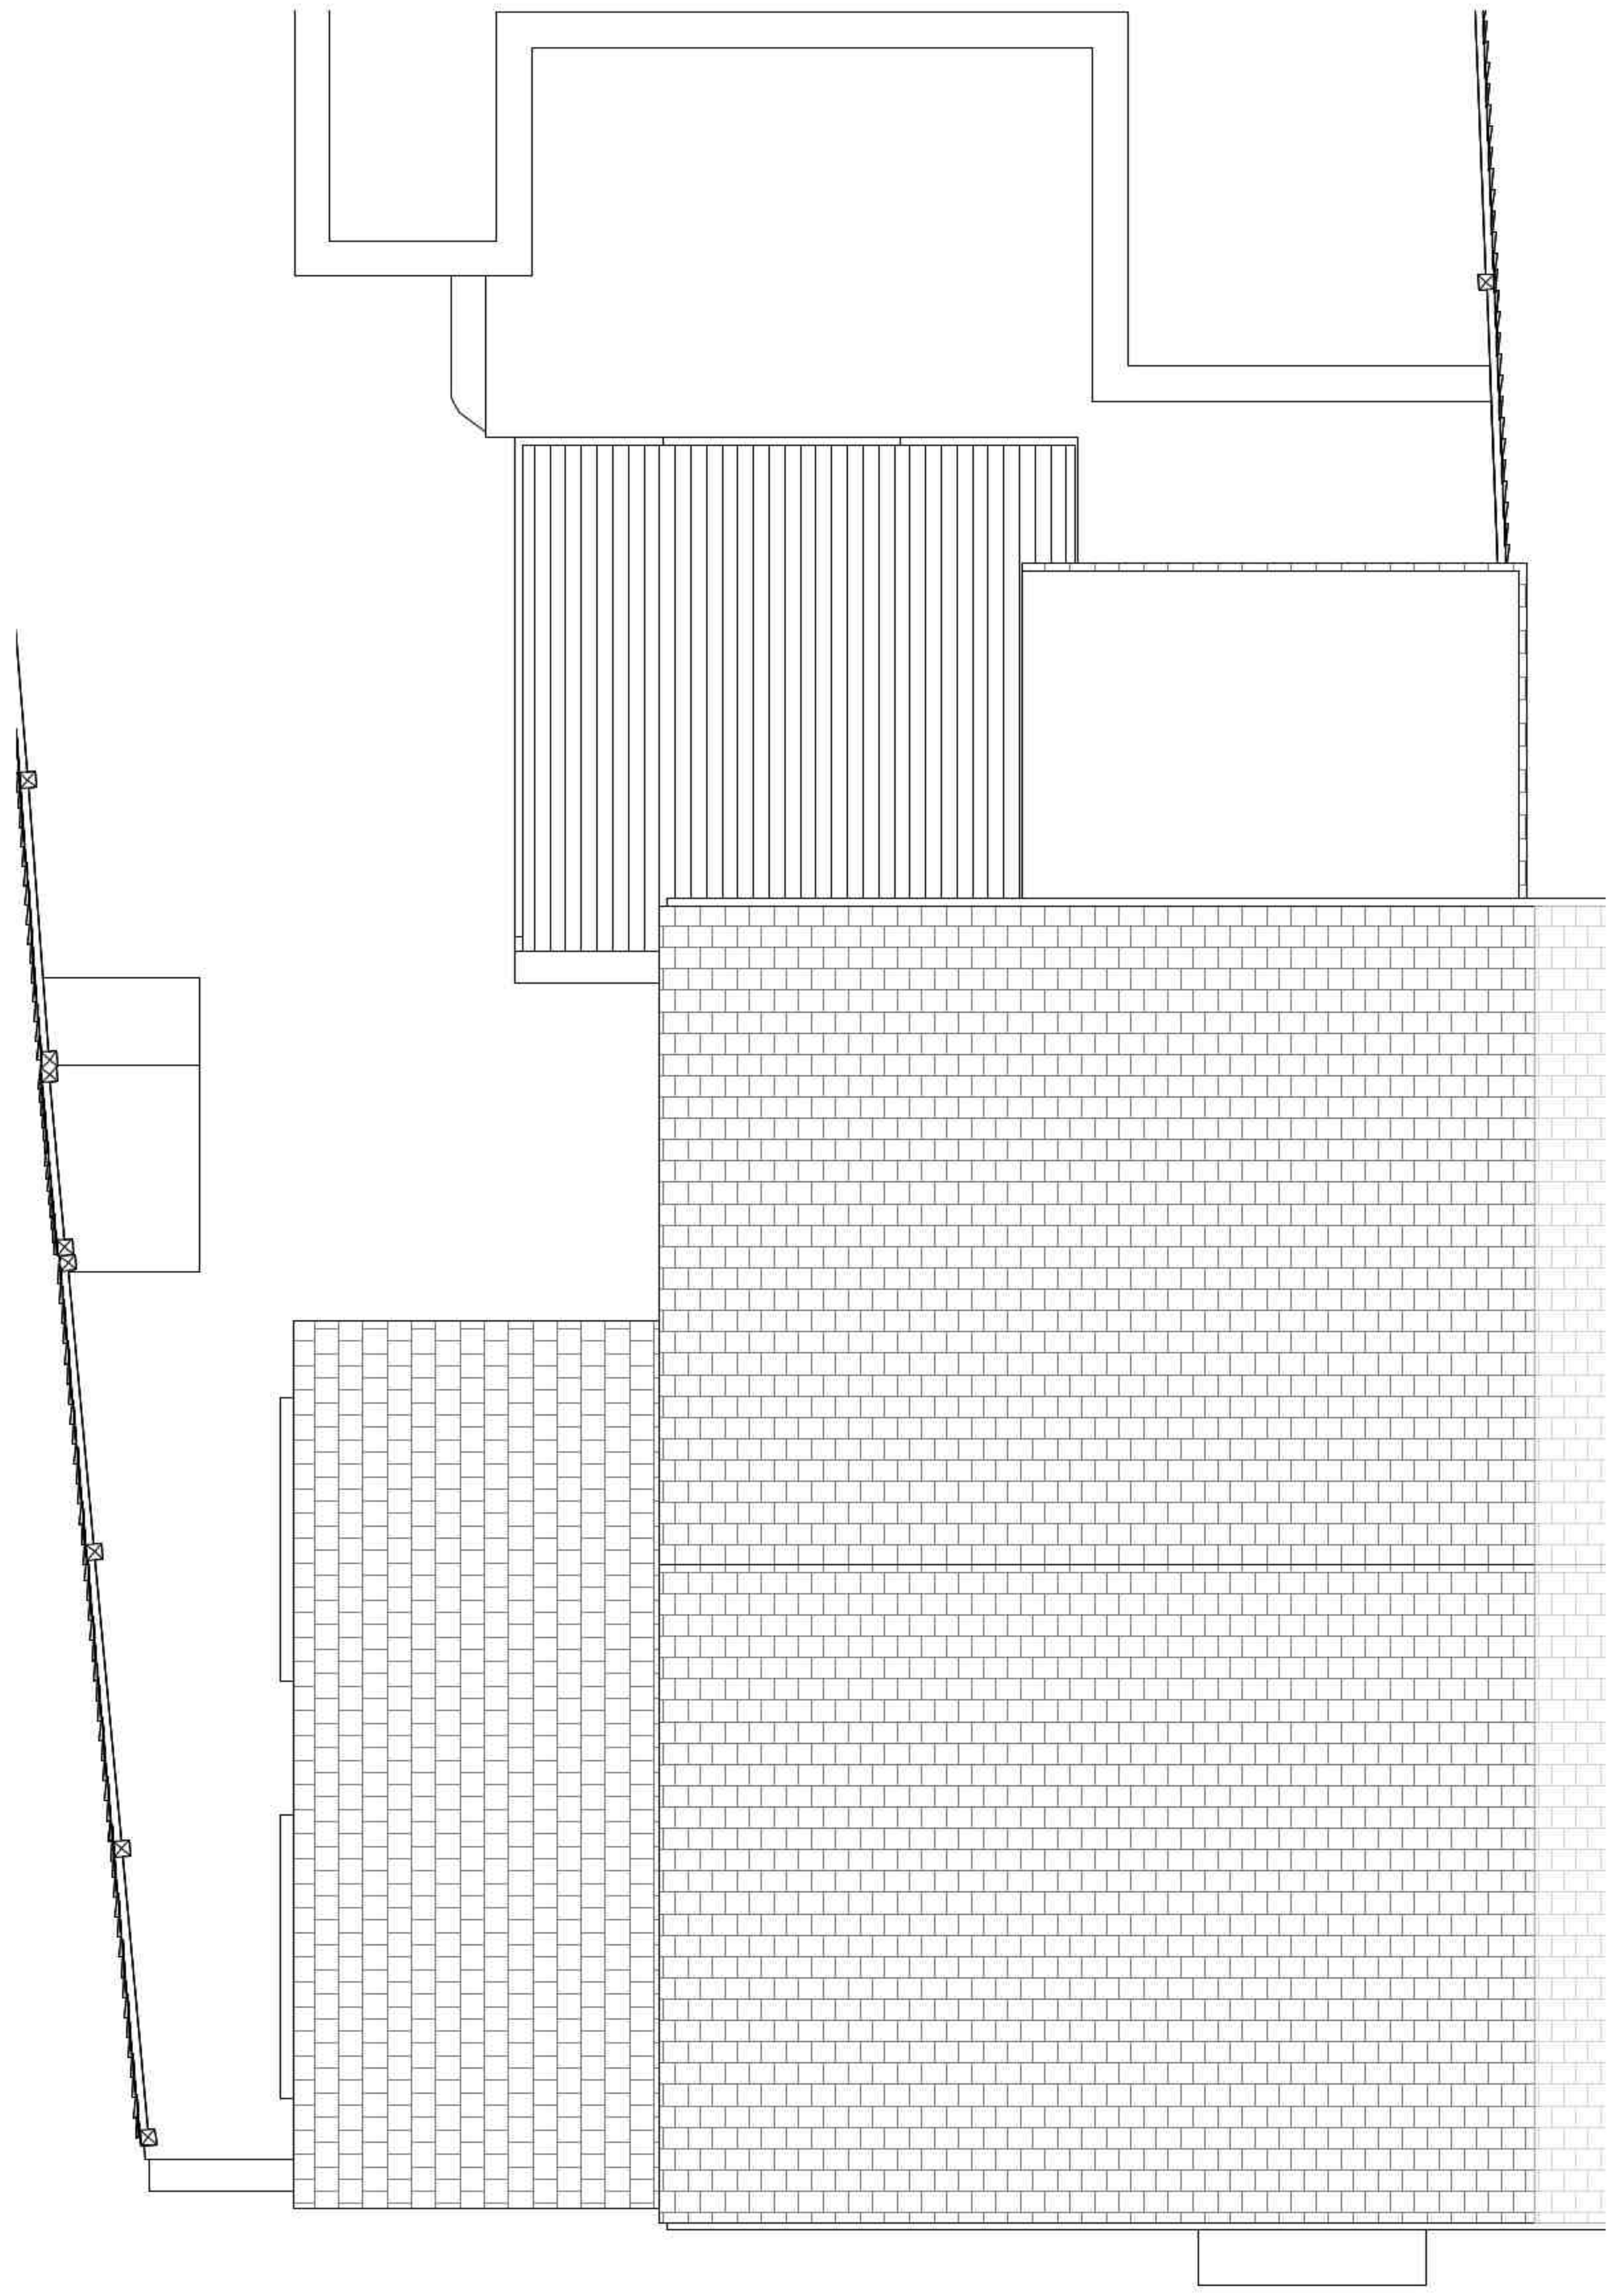

Roof Plan
1 : 50

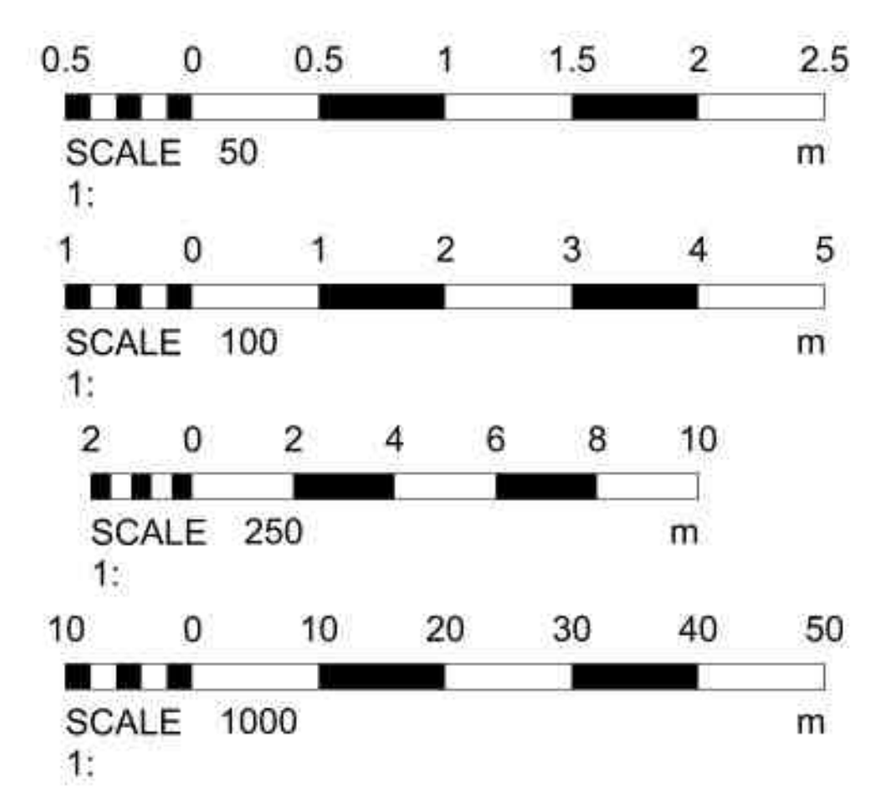

BRIGHT
ARCHITECTURAL SOLUTIONS

Project:
32 Swan Close,
St. Ives,
Cambridgeshire,
PE27 6HX

Client:
Mrs Di Gannon

Drawing:
Existing Plans

Scale:		Date:	
As indicated	@A1	07-06-2024	
Drawn By:	Checked By:		Revision:
BW	BAS		B
Drawing No:			
055-001			

THIS DRAWING IS A COPYRIGHT
All dimensions to be checked on site or in the workshop before work commences.
Only figured dimensions to be worked to. Any discrepancies to be reported to the Bright Architectural Solutions prior to development commencement.