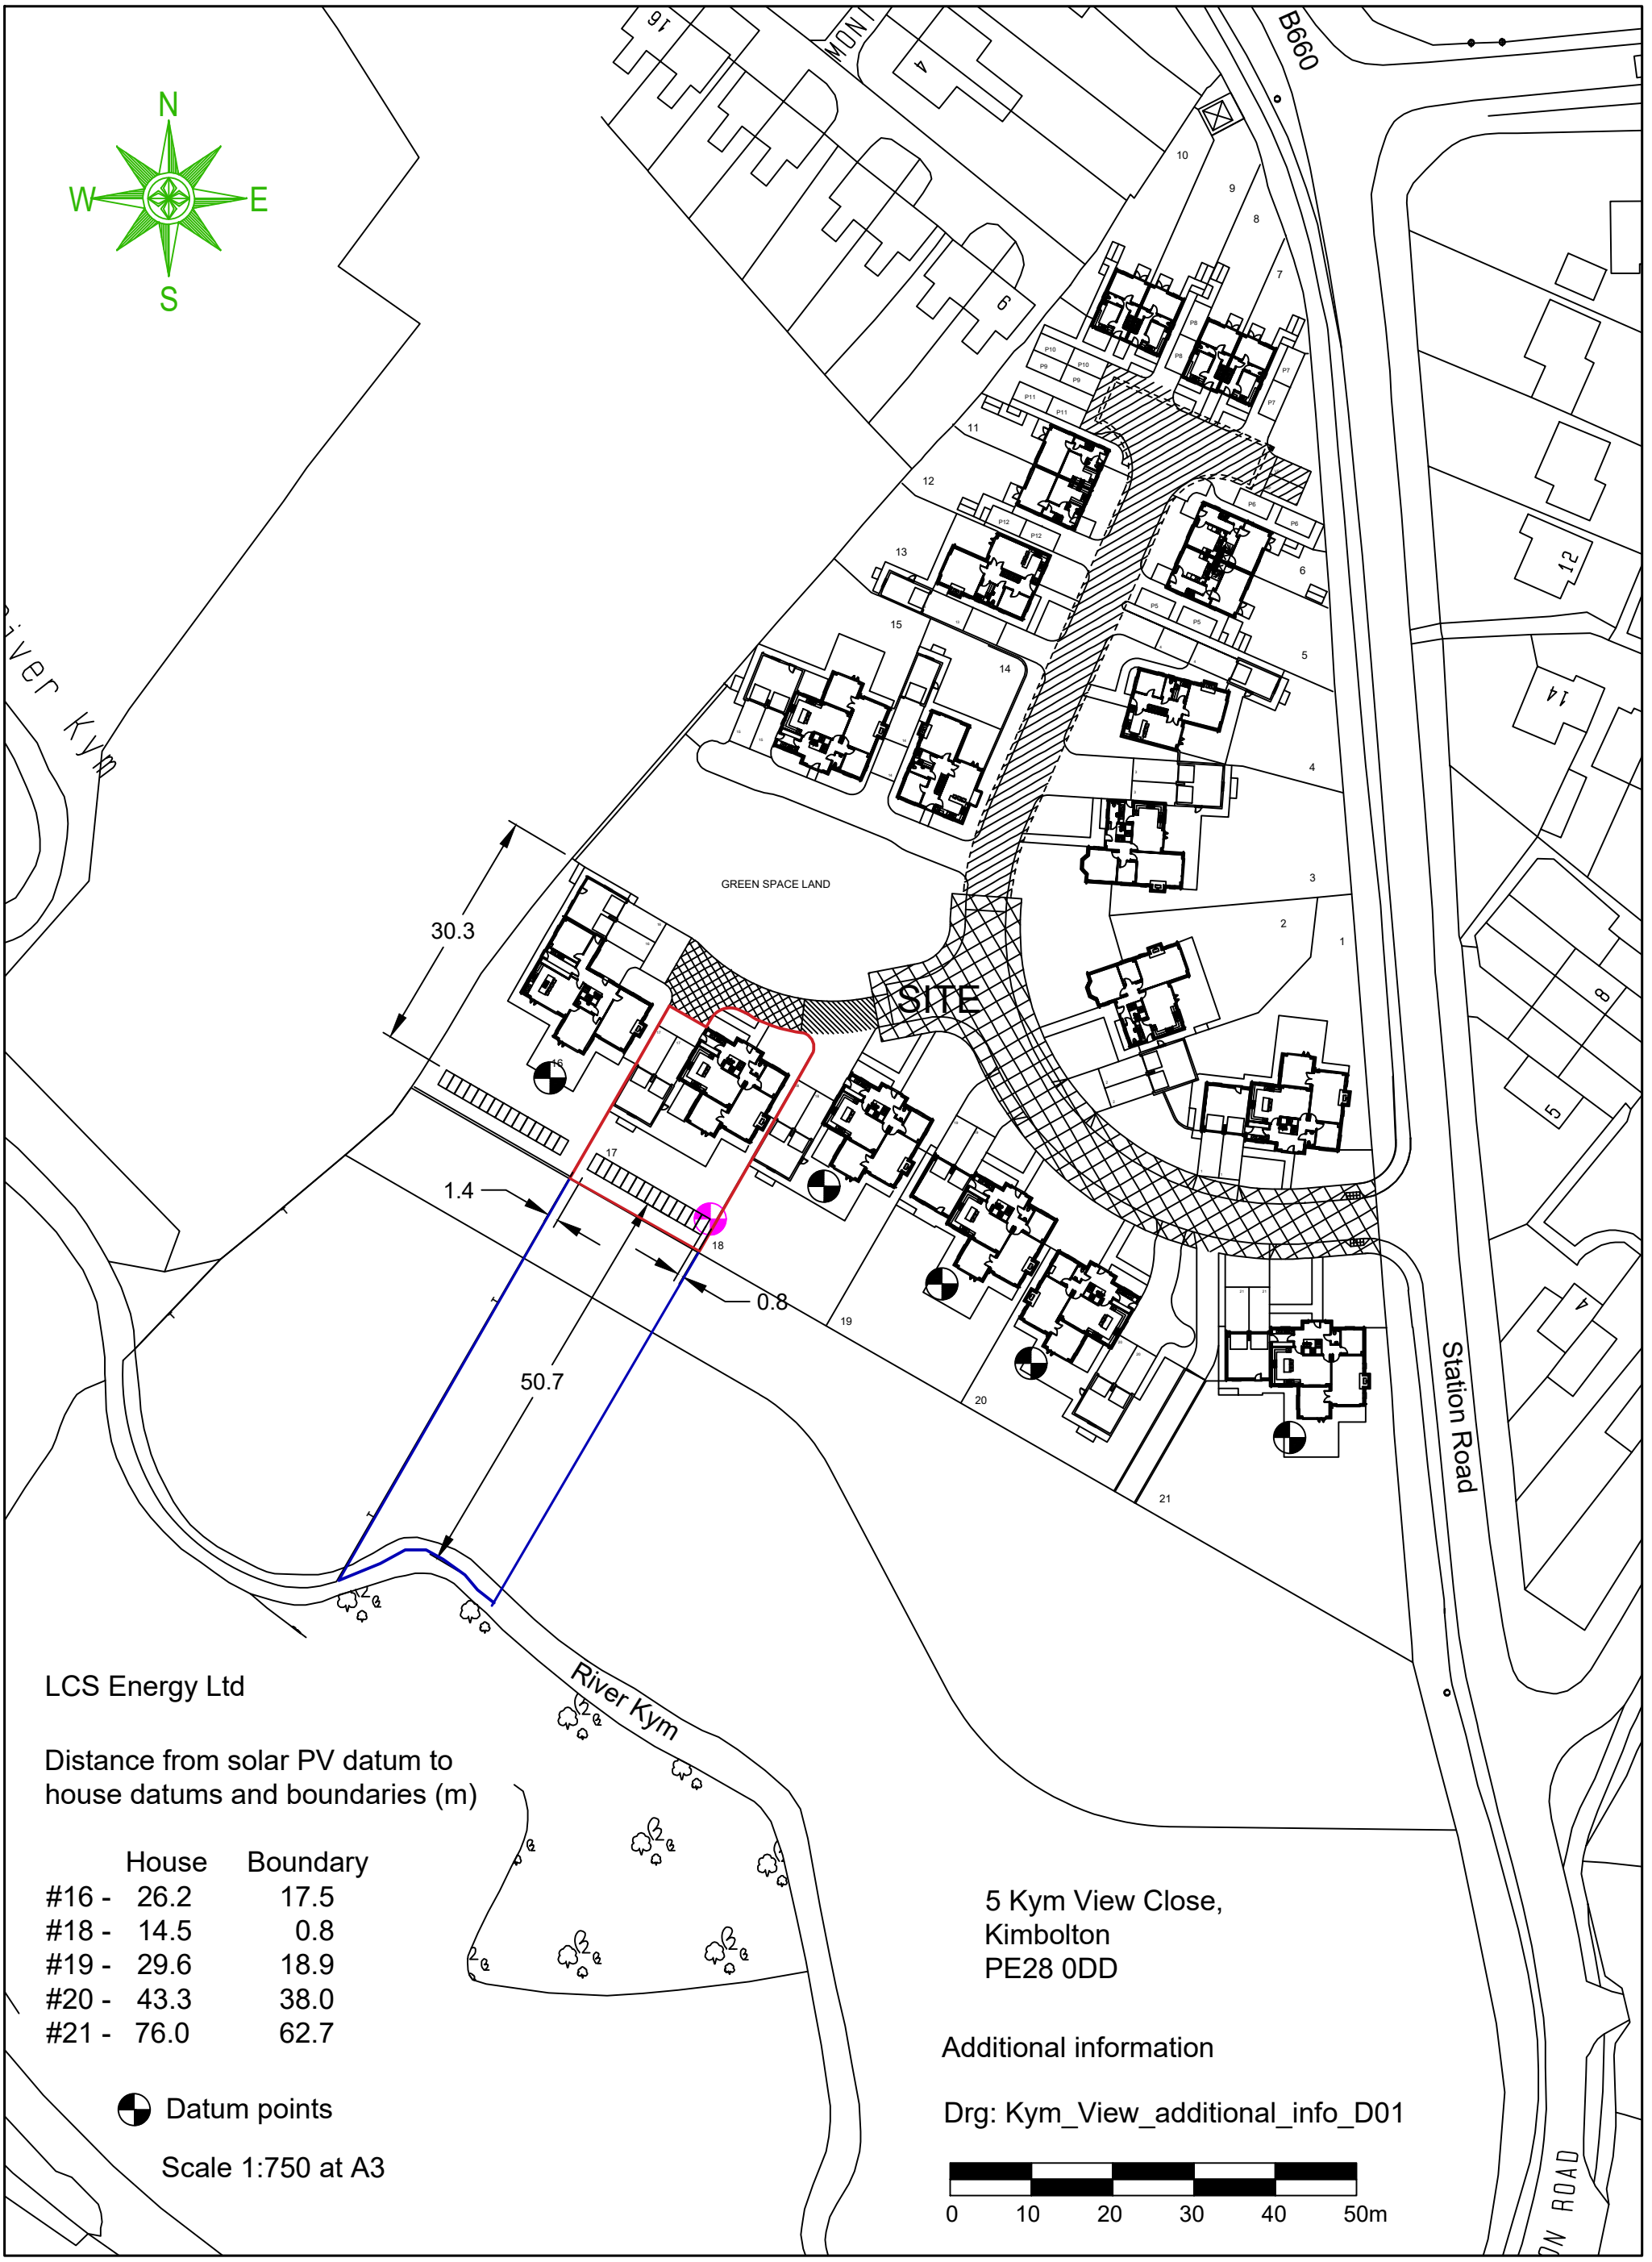
N
W
E
S
B660
Station Road
River Kym
GREEN SPACE LAND
SITE
30.3
1.4
0.8
50.7
16
17
18
19
20
21
LCS Energy Ltd
Distance from solar PV datum to
house datums and boundaries (m)
House Boundary
#16 - 26.2 17.5
#18 - 14.5 0.8
#19 - 29.6 18.9
#20 - 43.3 38.0
#21 - 76.0 62.7
Datum points
Scale 1:750 at A3
5 Kym View Close,
Kimbolton
PE28 0DD
Additional information
Drg: Kym_View_additional_info_D01
0 10 20 30 40 50m