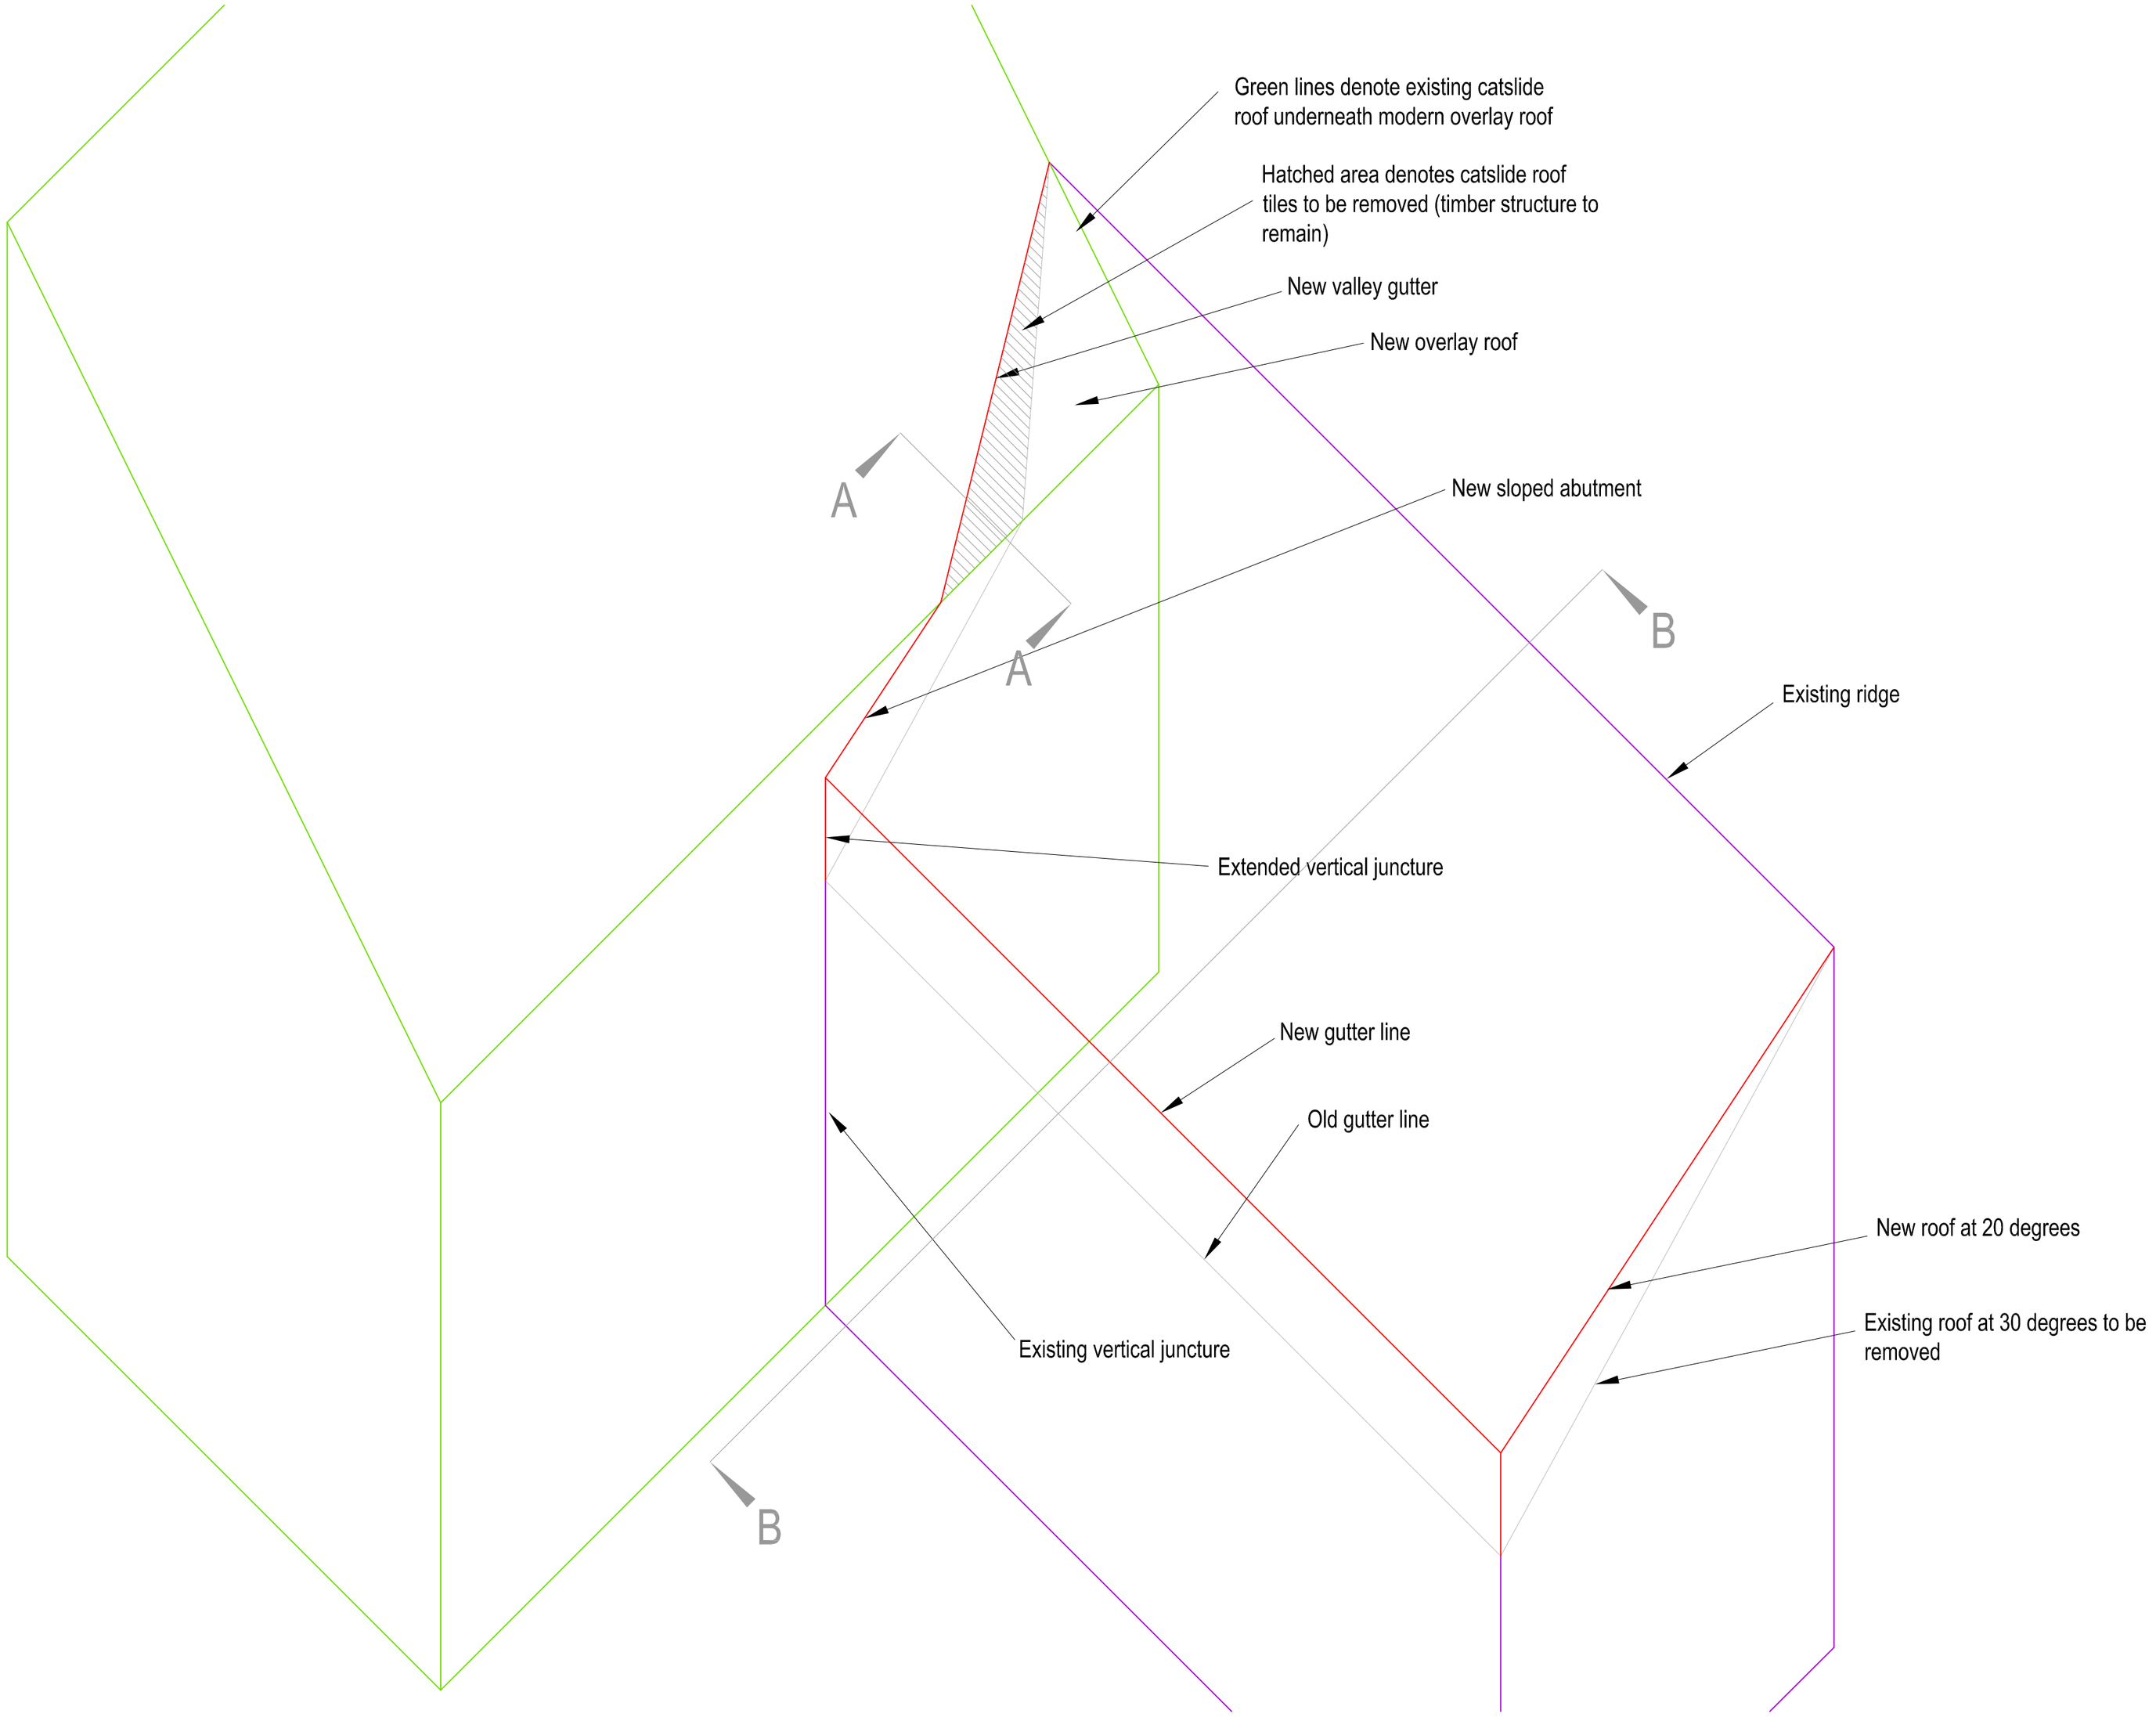



PROPOSED AXONOMETRIC
1:20 @ A2

0 1 2 3 metres

MARTIN COWLING ARCHITECT LTD

SCALE 1:20@A2

SITE 111 HIGH STREET BRAMPTON

DRAWN MC

DATE MAR 25

TITLE PROPOSED AXONOMETRIC

CONTRACTORS MUST CHECK ALL DIMENSIONS ON SITE. ONLY FIGURED DIMENSIONS ARE TO BE WORKED FROM. DISCREPANCIES MUST BE REPORTED TO THE ARCHITECT BEFORE PROCEEDING. © THIS DRAWING IS COPYRIGHT

mobile: 07711 575945
email: martin.cowling@gmail.com
MARTIN COWLING ARCHITECT LTD BA(hons) DipARCH
web: www.martincowlingarchitect.com

111HS/ SK06A