


Window Profiles by Window Type 1:5

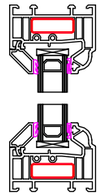


Type A -
Fixed in Frame

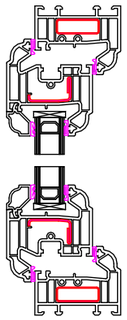


Type B -
Fixed in Sash

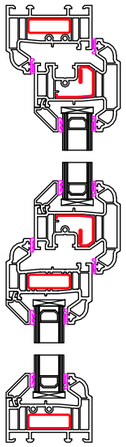


Type C -
Fanlight

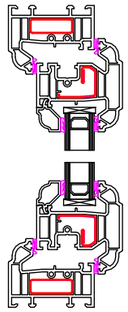


Type D -
Side Hung

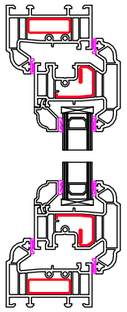


Type E -
Top Hung

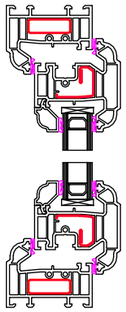

Type F -
Tilt & Turn

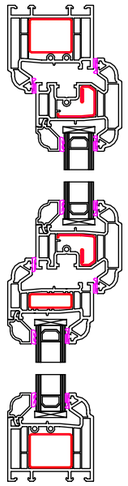

Type G -
50 - 50 Mock Sash

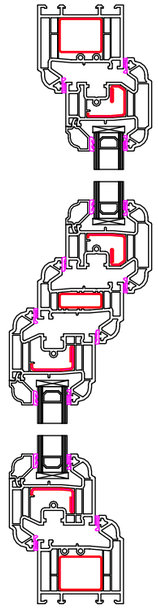

Type H -
Fanlight over Dummy Vent

Scale 1:100

2m 0m 2m 4m 6m 8m 10m

Scale 1:50

1m 0m 1m 2m 3m 4m 5m

Contract No.
FHI 121592

Site Address -
4 St Ives Road
Houghton
Norfolk
PE28 2BJ

Drawing No.
2 of 3

FHI Window Profiles by Window Type

All Dimensions in mm

Scale: 1 : 5

Signed Off on - 15/10/2024

Review on -

First Home Improvements
Station Road Industrial Estate Lenwade Norfolk
NR9 5LY

© Drawings, associated documentation and intellectual property is protected under copyright law.
All documentation by First Home Improvements prohibits unauthorised actions such as (but not limited to) the re-issuing and re-production thereof without prior consent.