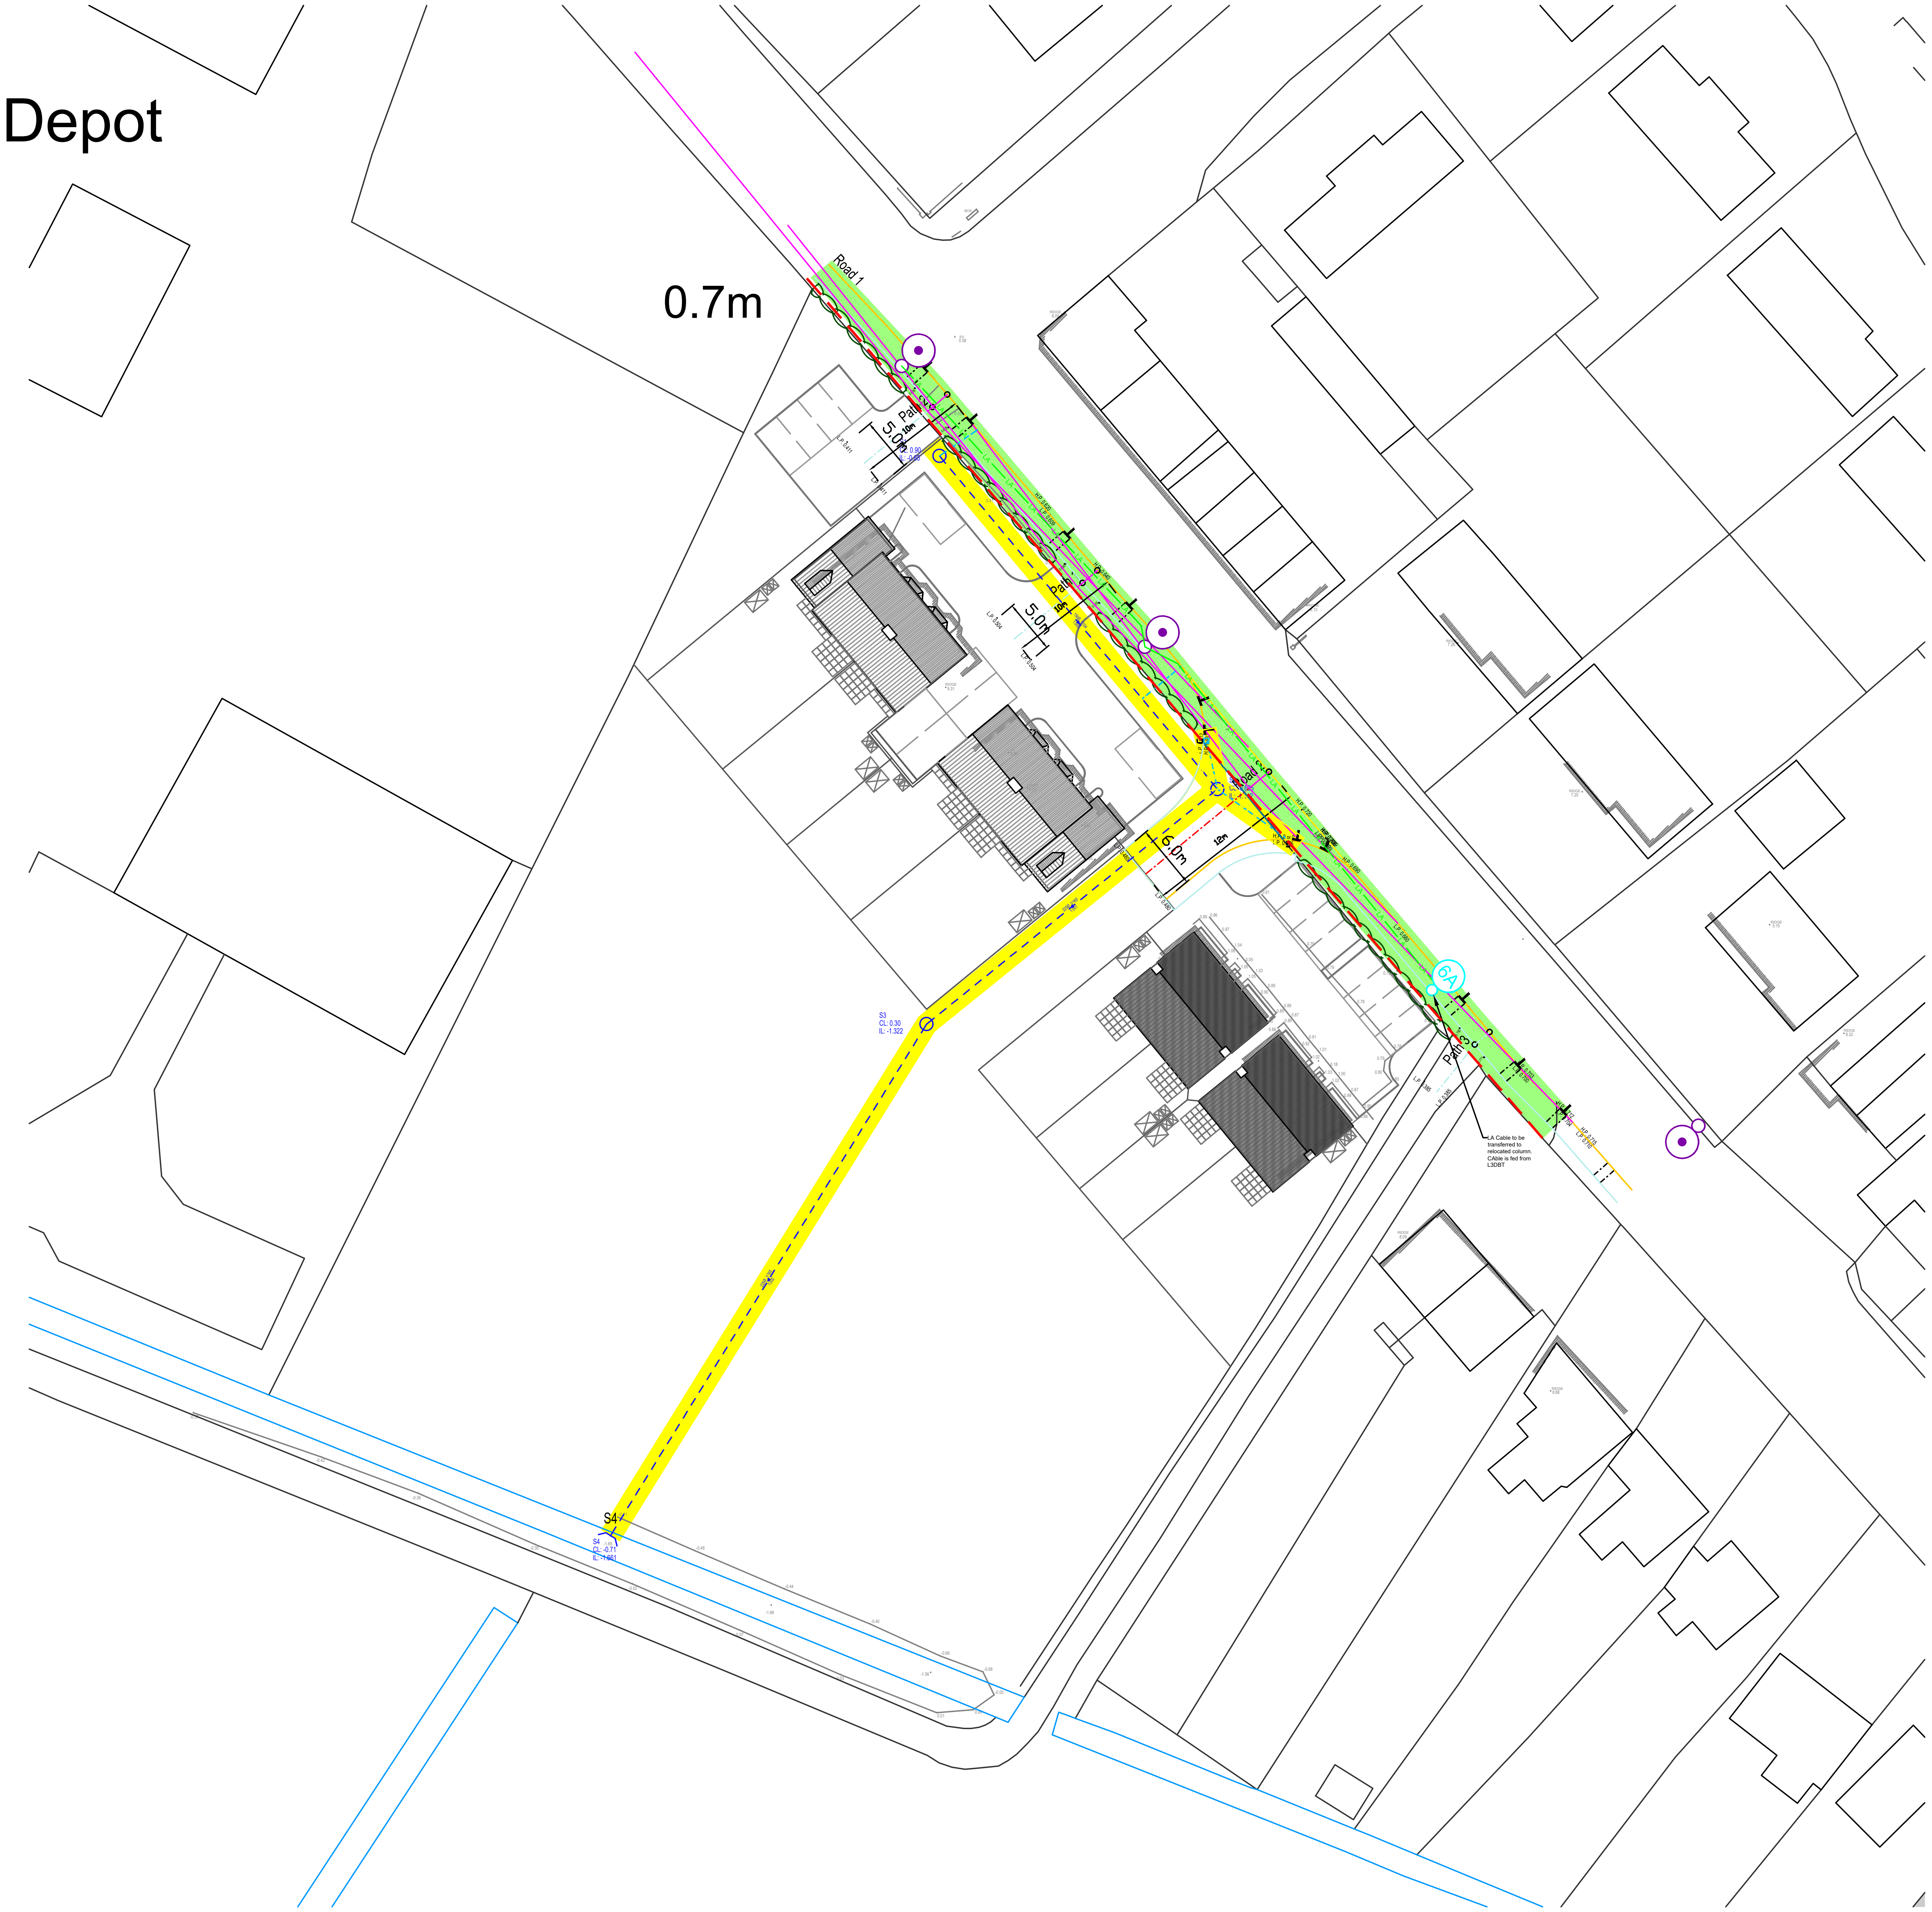

Ordnance Survey, (c) Crown Copyright 2018. All rights reserved. Licence number 100022432

North Arrow

N
W E
S

NOTES:

1. THE CONTRACTOR SHALL EXCAVATE TRIAL TRENCHES BY HAND PRIOR TO COMMENCEMENT OF THE WORKS TO DETERMINE THE PRECISE LOCATIONS OF UNDERGROUND APPARATUS EXISTING SERVICES SHALL BE LOWERED, DIVERTED OR PROTECTED AS PER THE UTILITY PROVIDERS INSTRUCTIONS.
2. UTILITY COVERS / STATS COVERS AFFECTED BY THESE WORKS WILL BE RAISED OR LOWERED TO SUIT PROPOSED FINISHED LEVEL
3. ALL FINISHED ROAD LEVELS TO FALL TO EXISTING GULLY OR LOW SPOTS AND NEW GULLY PROVIDED
4. REFER TO DRAWING 2354-99 FOR CONSTRUCTION DETAILS
5. THE CONTRACTOR WILL ENSURE THAT ANY MATERIALS REMOVED FROM SITE WILL BE DISPOSED OF AT A SUITABLE LICENSED TIP AND THERE IS A MATERIAL REMOVAL REGISTER/CHAIN OF CUSTODY
6. THE INVERT LEVELS OF ALL EXISTING SEWERS, DRAINS, DITCHES, TANKS OR OTHER FEATURES AND APPARATUS WHERE A NEW CONNECTION IS TO BE MADE SHALL HAVE THEIR PRECISE POSITION AND LEVEL CONFIRMED ON SITE BY THE CONTRACTOR PRIOR TO COMMENCEMENT OF ANY CONSTRUCTION WORK. THE RESULTS OF THE INVESTIGATIONS SHALL BE CONFIRMED TO MTC ENGINEERING (CAMBRIDGE) LTD SO THAT THE DESIGN CAN BE VERIFIED.
7. ALL ROAD WORK TO BE CARRIED OUT IN ACCORDANCE WITH CAMBRIDGESHIRE COUNTY COUNCIL'S DEPARTMENT OF TRANSPORTATION LATEST GUIDE - 'HOUSING ESTATE ROAD CONSTRUCTION SPECIFICATION JANUARY 2023'.

HIGHWAY NOTES

MAXIMUM EXTENT OF PROPOSED SECTION 278 WORKS AREA

HIGHWAY DRAINAGE EASEMENT

EXISTING HIGHWAY BOUNDARY

6A
Quantity 1

Column Relocation Only
Lantern: As existing
Tilt: 10°
Column: 6m Stepped Tubular Steel
Lamp: As exisitng
Control: None

Quantity 1
Existing Non DTC Lighting Column To Be Removed For Recycling

Existing Lighting Column

LA LA Existing LA Cable

FOR APPROVAL

REV	DATE	DESCRIPTION/REASON FOR ISSUE	APPR
C	22.11.24	Added additional easement area	JF
B	12.11.24	LIGHTING ADDED	JTC
A	08.07.24	OUTFALL REIVSED	EG

MTC
ENGINEERING
MTC Engineering (Cambridge) Ltd.
Ground Floor, 24 High Street
Whittlesford, Cambridgeshire, CB22 4LT
Tel (01223) 837270, fax (01223) 835648
E-mail office@mtcengineering.co.uk

PROJECT
233 Oilmills Road, Ramsey
Mereside, Cambridgeshire

TITLE
Section 278 Agreement Plan

ORIG	DATE
JTC	05.07.24
CHKD	SCALE 1:500 @ A2
APPR	DRAWING NO 3305-02 REV C

©This drawing and the works depicted are the copyright of MTC Engineering (Cambridge) Ltd and may not be reproduced or amended except by written permission. No liability will be accepted for amendments made by other persons.