

| St Ives Town Hall Boundary | St. Ives | |
|---|---|---|
| Boundary showing the boundary of the property 'St Ives Town Hall' | **Author:** L. White | 0 10 20 30 40m |
| | **Date:** 14/10/2024 | Scale: 1:1250 |

PARISH ONLINE

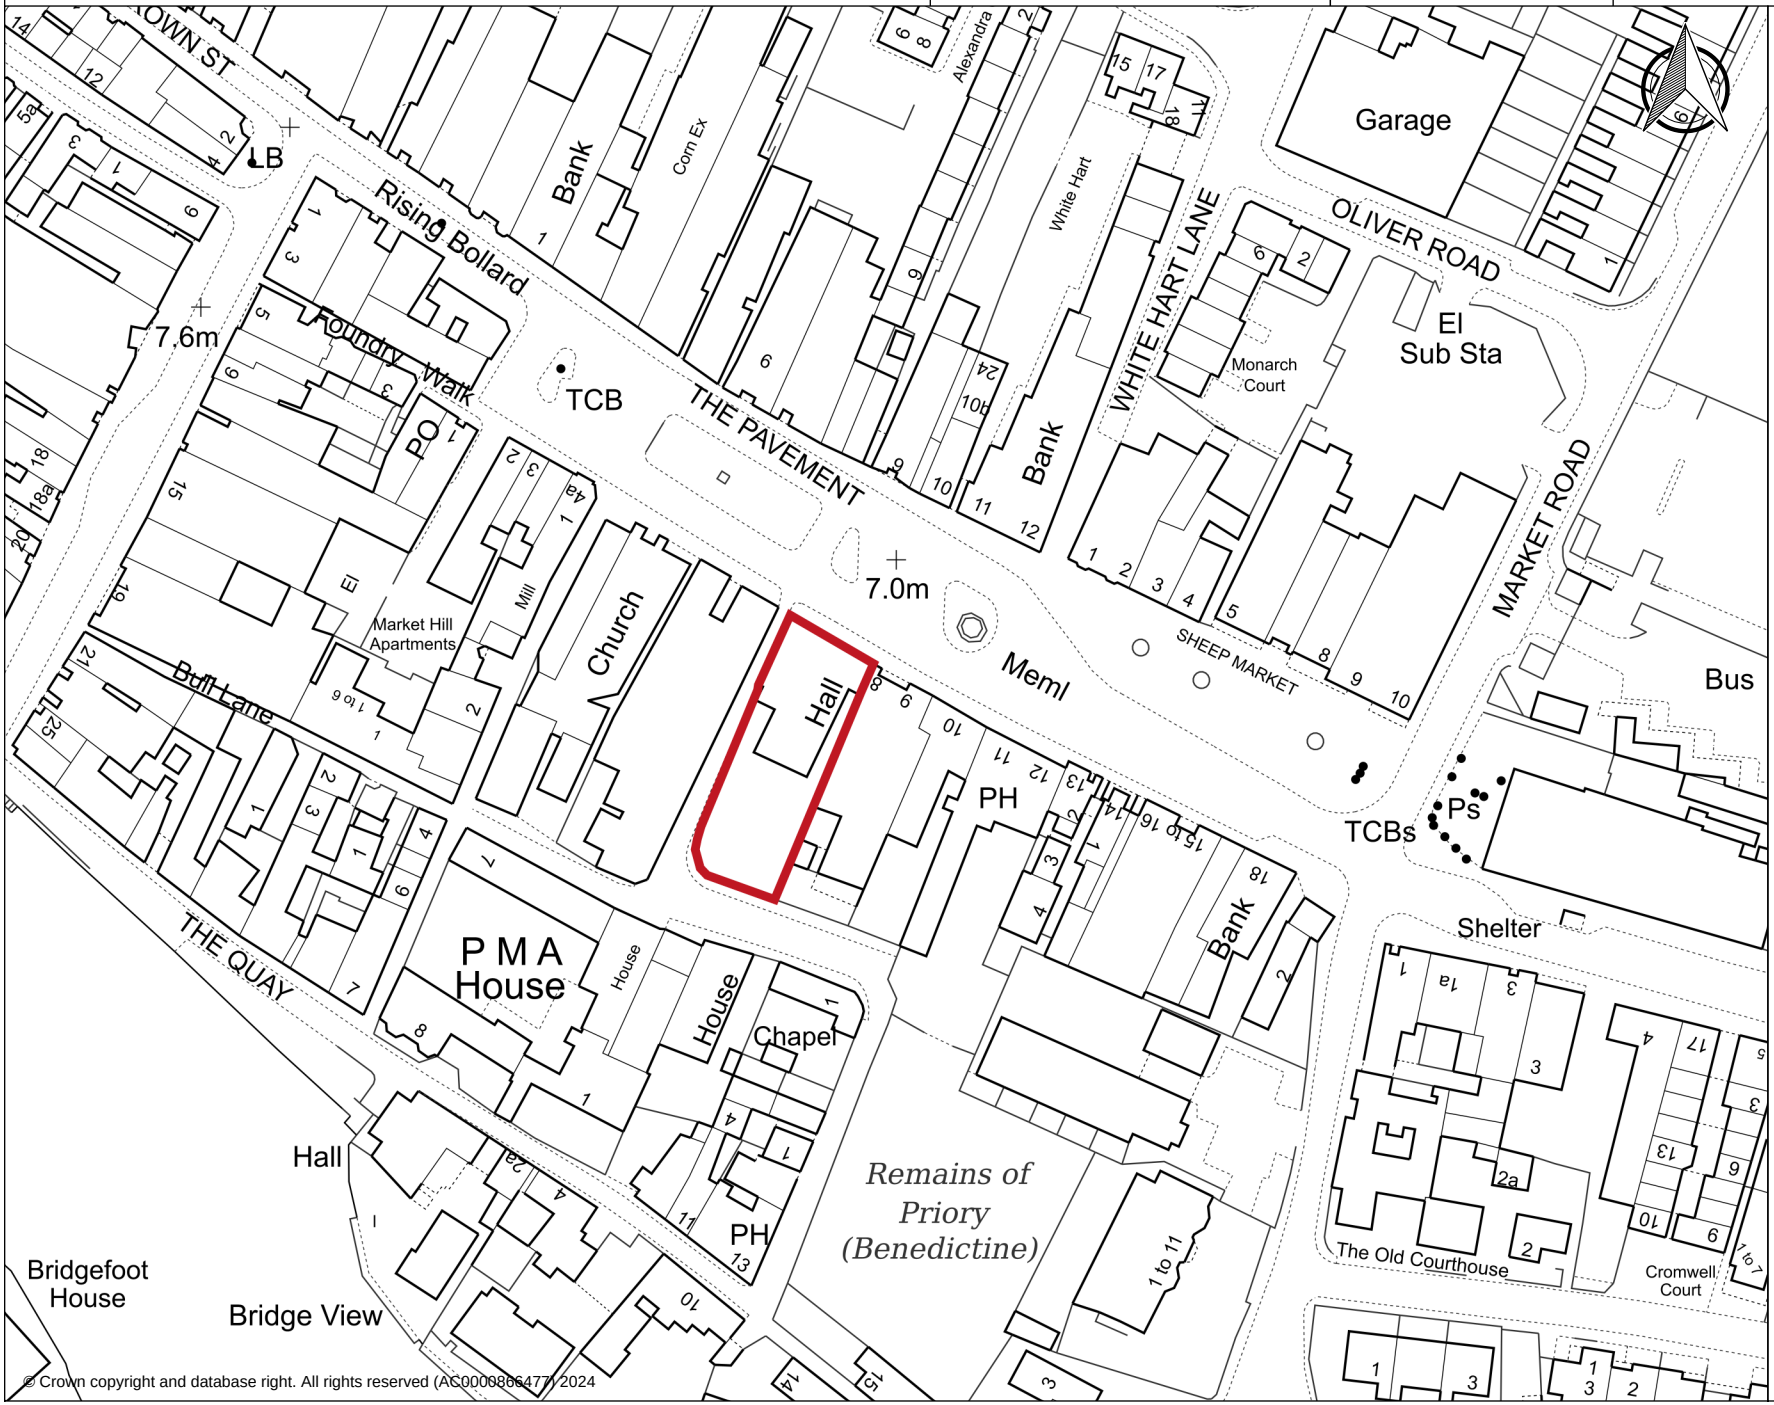


© Crown copyright and database right. All rights reserved (AC0000866477) 2024

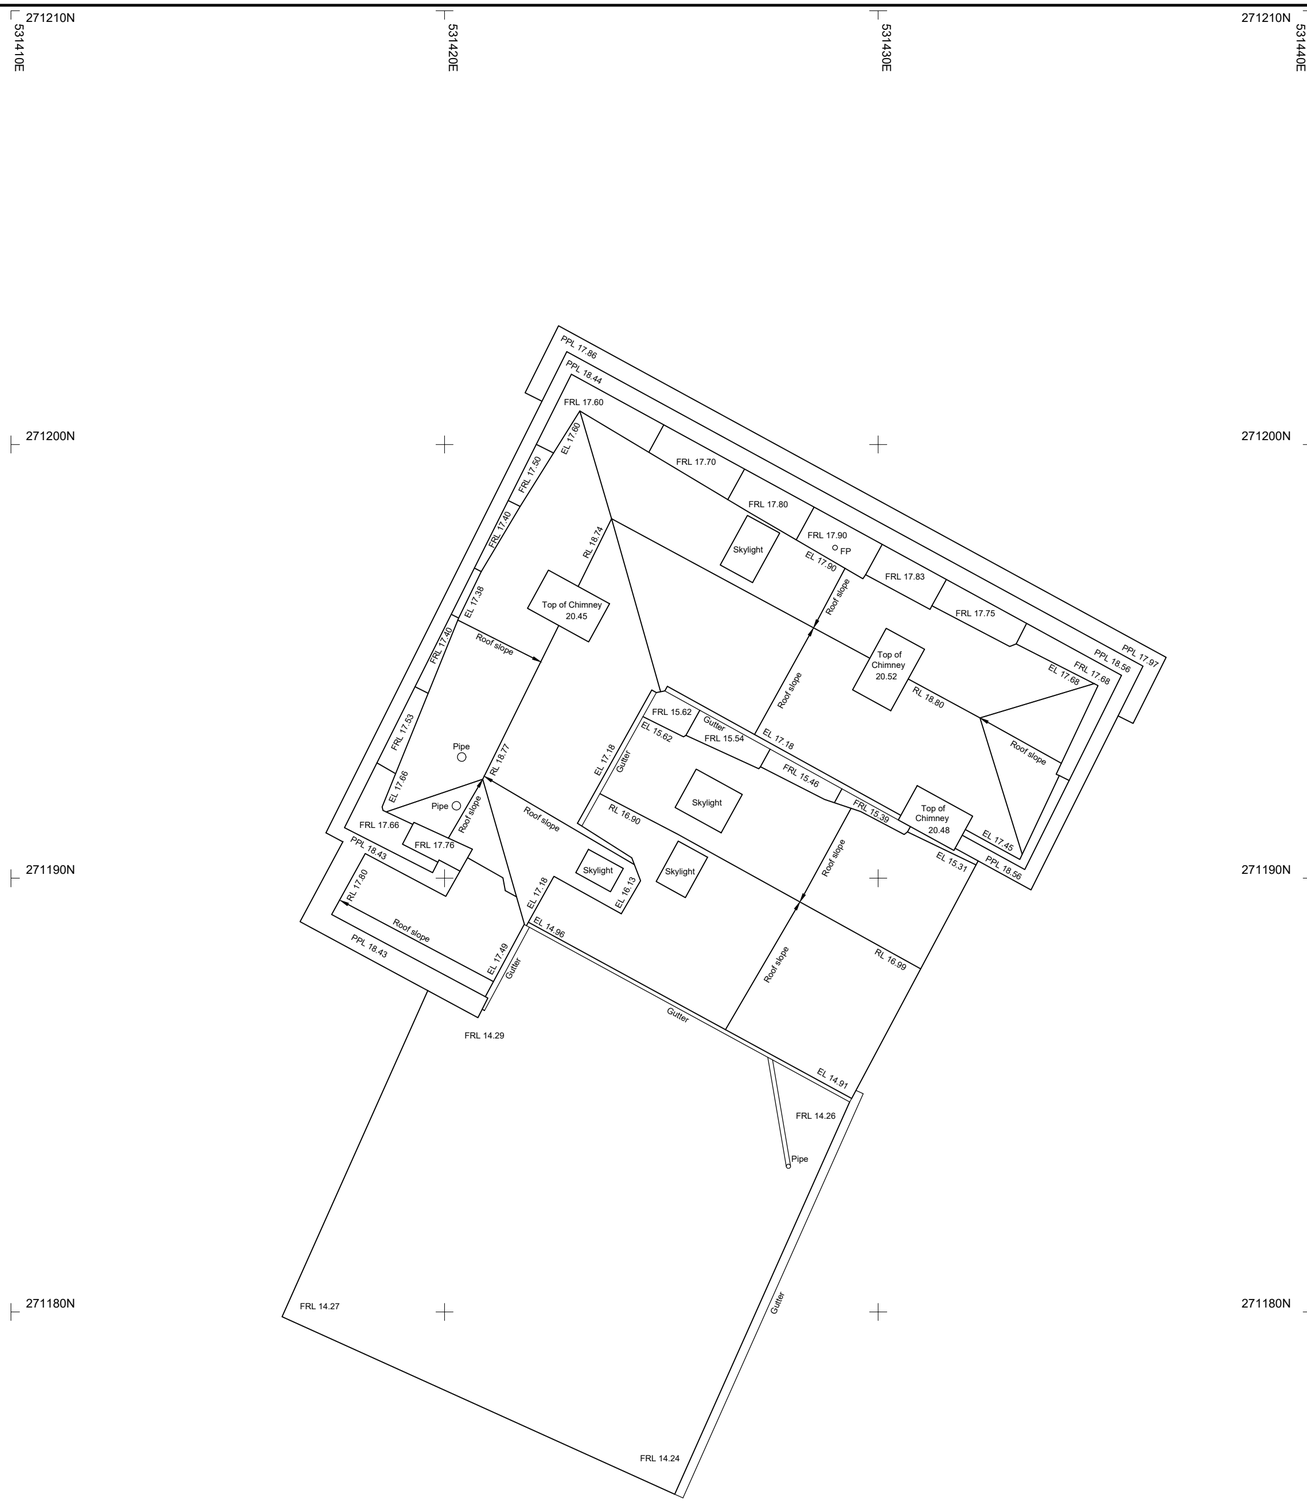


N

Indicative North

## Survey Legend:

| | | | | | |
|---|---|---|---|---|---|
| AH | Arch Head Height | FB | Flowerbed | RSJ | Rolled Steel Joist |
| AB | Air Brick | FC | False Ceiling | RW | Retaining Wall |
| AV | Air Valve | FH | Fire Hydrant | SI | Sign Post |
| BB | Belisha Beacon | FL | Floor Level | SP | Arch Spring Point Height |
| BH | Bore Hole | FP | Flag Pole | SV | Stop Valve |
| BL | Bed Level | FRL | Flat Roof Level | SW | Surface Water |
| BO | Bollard | FW | Foul Water | SY | Cable Stay |
| BS | Bus Stop | GG | Gully Grate | Tac. | Tactile Paving |
| BU | Bush | GV | Gas Valve | TC | Telecom Cover |
| BW | Barbed Wire Fence | HH | Head Height | THL | Threshold Level |
| BX | Box (Utilities) | IC | Inspection Cover | TK | Timber Knee Rail Fence |
| CB | Close Board Fence | IL | Invert Level | TL | Traffic Light |
| CH | Cill Height | IR | Iron Railings | ToF | Top of Fence |
| CHL | Chain Link Fence | KO | Kerb Outlet | ToW | Top of Wall |
| CL | Cover Level | LP | Lamp Post | TP | Telegraph Pole |
| C. Lev | Ceiling Level | MH | Manhole | TR | Trellis Fence |
| Col. | Column | MP | Marker Post | TS | Traffic Signal Cover |
| CP | Chestnut Paling Fence | MW | Monitoring Well | TV | Cable TV cover |
| CR | Cable Riser | NB | Name Board | UC | Unknown Cover |
| CW | Chicken Wire Fence | OHL | Overhead Line | UK | Unknown Tree Species |
| DC | Drainage Channel | Pal. | Palisade Fence | USB | Underside of Beam |
| DH | Door Head Height | Pan. | Panel Fence | UTL | Unable to Lift |
| Dil. | Dilapidated | PB | Post Box | UTS | Unable to Survey |
| DP | Down Pipe | PI | Picket Fence | VP | Vent Pipe |
| DPC | Damp Proof Course Level | PL | Parapet Level | WB | Waste Bin |
| DR | Drain | PR | Post & Rail Fence | WF | Weave Fence |
| EB | Electric Box | PW | Post & Wire Fence | WP | Waste Pipe |
| EC | Electric Supply Cover | RE | Rodding Eye | WL | Water Level |
| EL | Eaves Level | RL | Ridge Level | WM | Water Meter |
| EP | Electric Pole | RP | Reflector Post | WO | Wash Out |
| ER | Earth Rod | RS | Road Sign | X.XX | Floor to Ceiling Height |
| ET | EP with Transformer | RSD | Roller Shutter Door | | |

## Drawing Notes:

**Topographical Surveys**

Trees are drawn to scale showing the average canopy spread. Descriptions and heights should be used as a guide only.
All building names, descriptions, number of storeys, construction type including roof line details are indicative only and taken externally from ground level.
All below ground details including drainage, voids and services have been identified from above ground and therefore all details relating to these features including; sizes, depth, description etc will be approximate only. All critical dimensions and connections should be checked and verified prior to starting work.
Detail, services and features may not have been surveyed if obstructed or not reasonably visible at the time of the survey.
Surveyed physical features may not necessarily represent the legal boundary line.

**Measured Building Surveys**

Measurements to internal walls are taken to the wall finishes at approx 1m above the floor level and the wall assumed to be vertical.
Cill heights are measured as floor to the cill and head heights are measured from cill to the top of window.

**General**

The contractor must check and verify all site and building dimensions, levels, utilities and drainage details and connections prior to commencing work. Any errors or discrepancies must be notified to Sky Revolutions immediately.
The accuracy of the digital data is the same as the plotting scale implies. All dimensions are in metres unless otherwise stated.
The survey control listed is only to be used for topographical surveys at the stated scale. All control must be checked and verified prior to use.
© Sky Revolutions holds the copyright to all the information contained within this document and their written consent must be obtained before copying or using the data other than for the purpose it was originally supplied.
Do not scale from this drawing.

## Survey Grid & Level Datum

The coordinate system established for this survey is related to Ordnance Survey (OS) national grid at a single point using Smartnet, then orientated to grid north with a scale factor of 1.000.
The level datum established for this survey is related to Ordnance Survey (OS) using GPS Smartnet.
To avoid discrepancies any coordinated data used in conjunction with this survey must be derived directly from this control data.

## Survey Control Stations

| Name | Easting (m) | Northing (m) | Elevation (m) | Type |
|---|---|---|---|---|

| REV | DESCRIPTION | DRAWN | CHECK | DATE |
|---|---|---|---|---|
| A | Eave Level adjusted. | PR | PRe | 17/09/24 |

SKY REVOLUTIONS

© Copyright 2017 Sky Revolutions Ltd
01778 560929
www.skyrevolutions.co.uk

| | | | |
|---|---|---|---|
| Project: | St. Ives Town Hall,<br>Market Hill,<br>St. Ives,<br>Cambs, PE27 5AL. | Scale: | 1:100 |
| | | Surveyor: | PR |
| | | Checked: | GM |
| Drawing Detail: | Roof Plan | Dwg Status: | Final |
| Client: | Site Focus Surveys Ltd. | Revision: | A |
| Project Ref: | SRL212702 | Date: 10/09/24 | Sheet: 1 |

Sheet size: A2