NOTES

1. Contractors must check all dimensions on site. Only figured dimensions are to be worked from. Discrepancies must be reported to the Architect or Engineer before proceeding. © This drawing is copyright.

2. Reproduced from OS Sitemap ® by permission of Ordnance Survey on behalf of The Controller of Her Majesty's Stationery Office. © Crown copyright 2008. All rights reserved. Licence number 100007126.

3. Direct scaling off the drawing is permissible for planning purposes only.

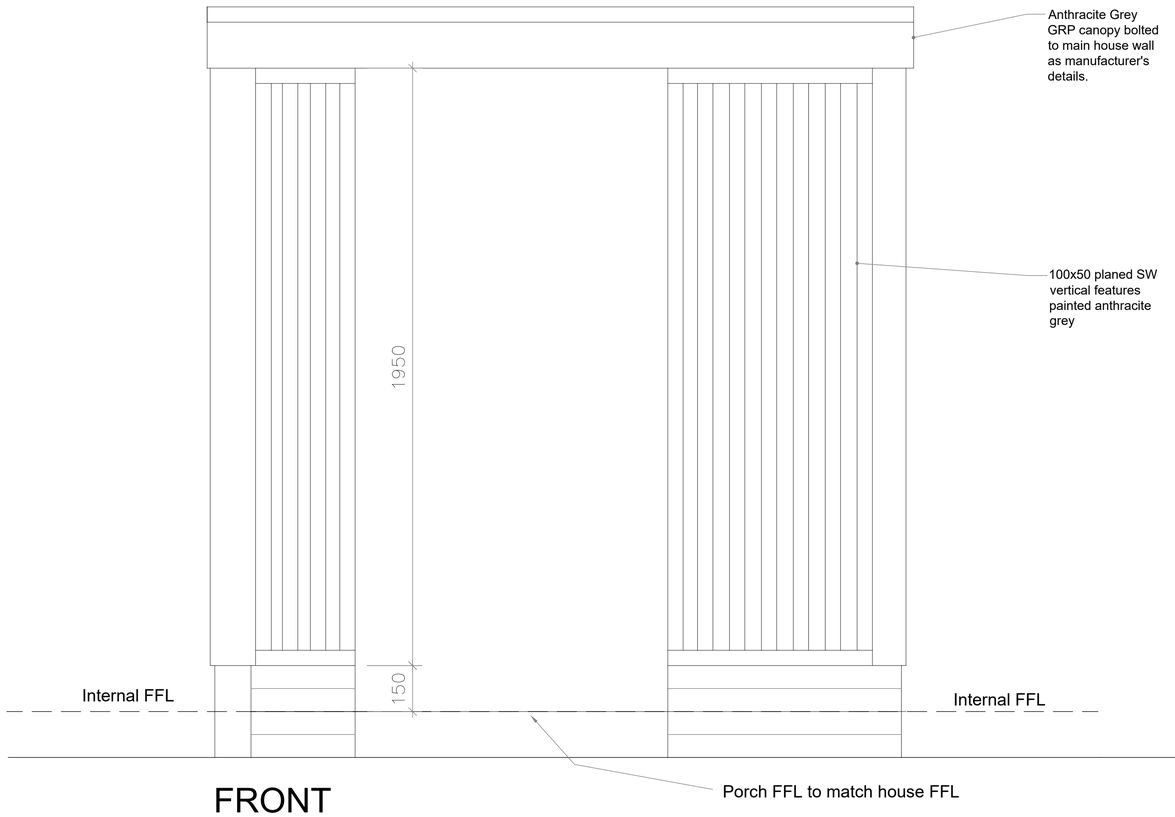

FRONT ELEVATION

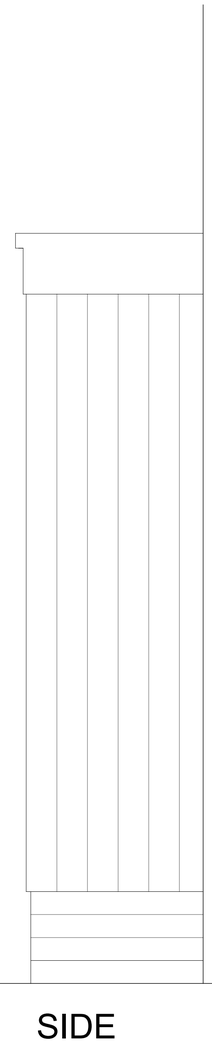

SIDE ELEVATION

For more information please see sections drawing D05

REV	DESCRIPTION	DRN	CHD	DATE

■ PRELIMINARY ☐ INFORMATION ☐ TENDER

☐ CONSTRUCTION ☐ AS BUILT

SCALE	1:10 @ A1	DATE	JULY 2024
DRAWN	JPG	CHK	JAL
DRAWING NO.	19167 D04	REV	-
TITLE	Station Quarter Edison Bell Way		
DETAILS	Porches Elevations		

Woods Hardwick

Architecture | Engineering | Planning | Surveying

BEDFORD : HEAD OFFICE
15-17 Goldington Road
Bedford MK40 3NH
T: +44 (0) 1234 268862

BIRMINGHAM
Fort Dunlop, Fort Parkway
Birmingham B24 9FE
T: +44 (0) 121 6297784

ONLINE: mail@woodshardwick.com | woodshardwick.com

PLEASE CONSIDER THE ENVIRONMENT BEFORE PRINTING THIS DRAWING