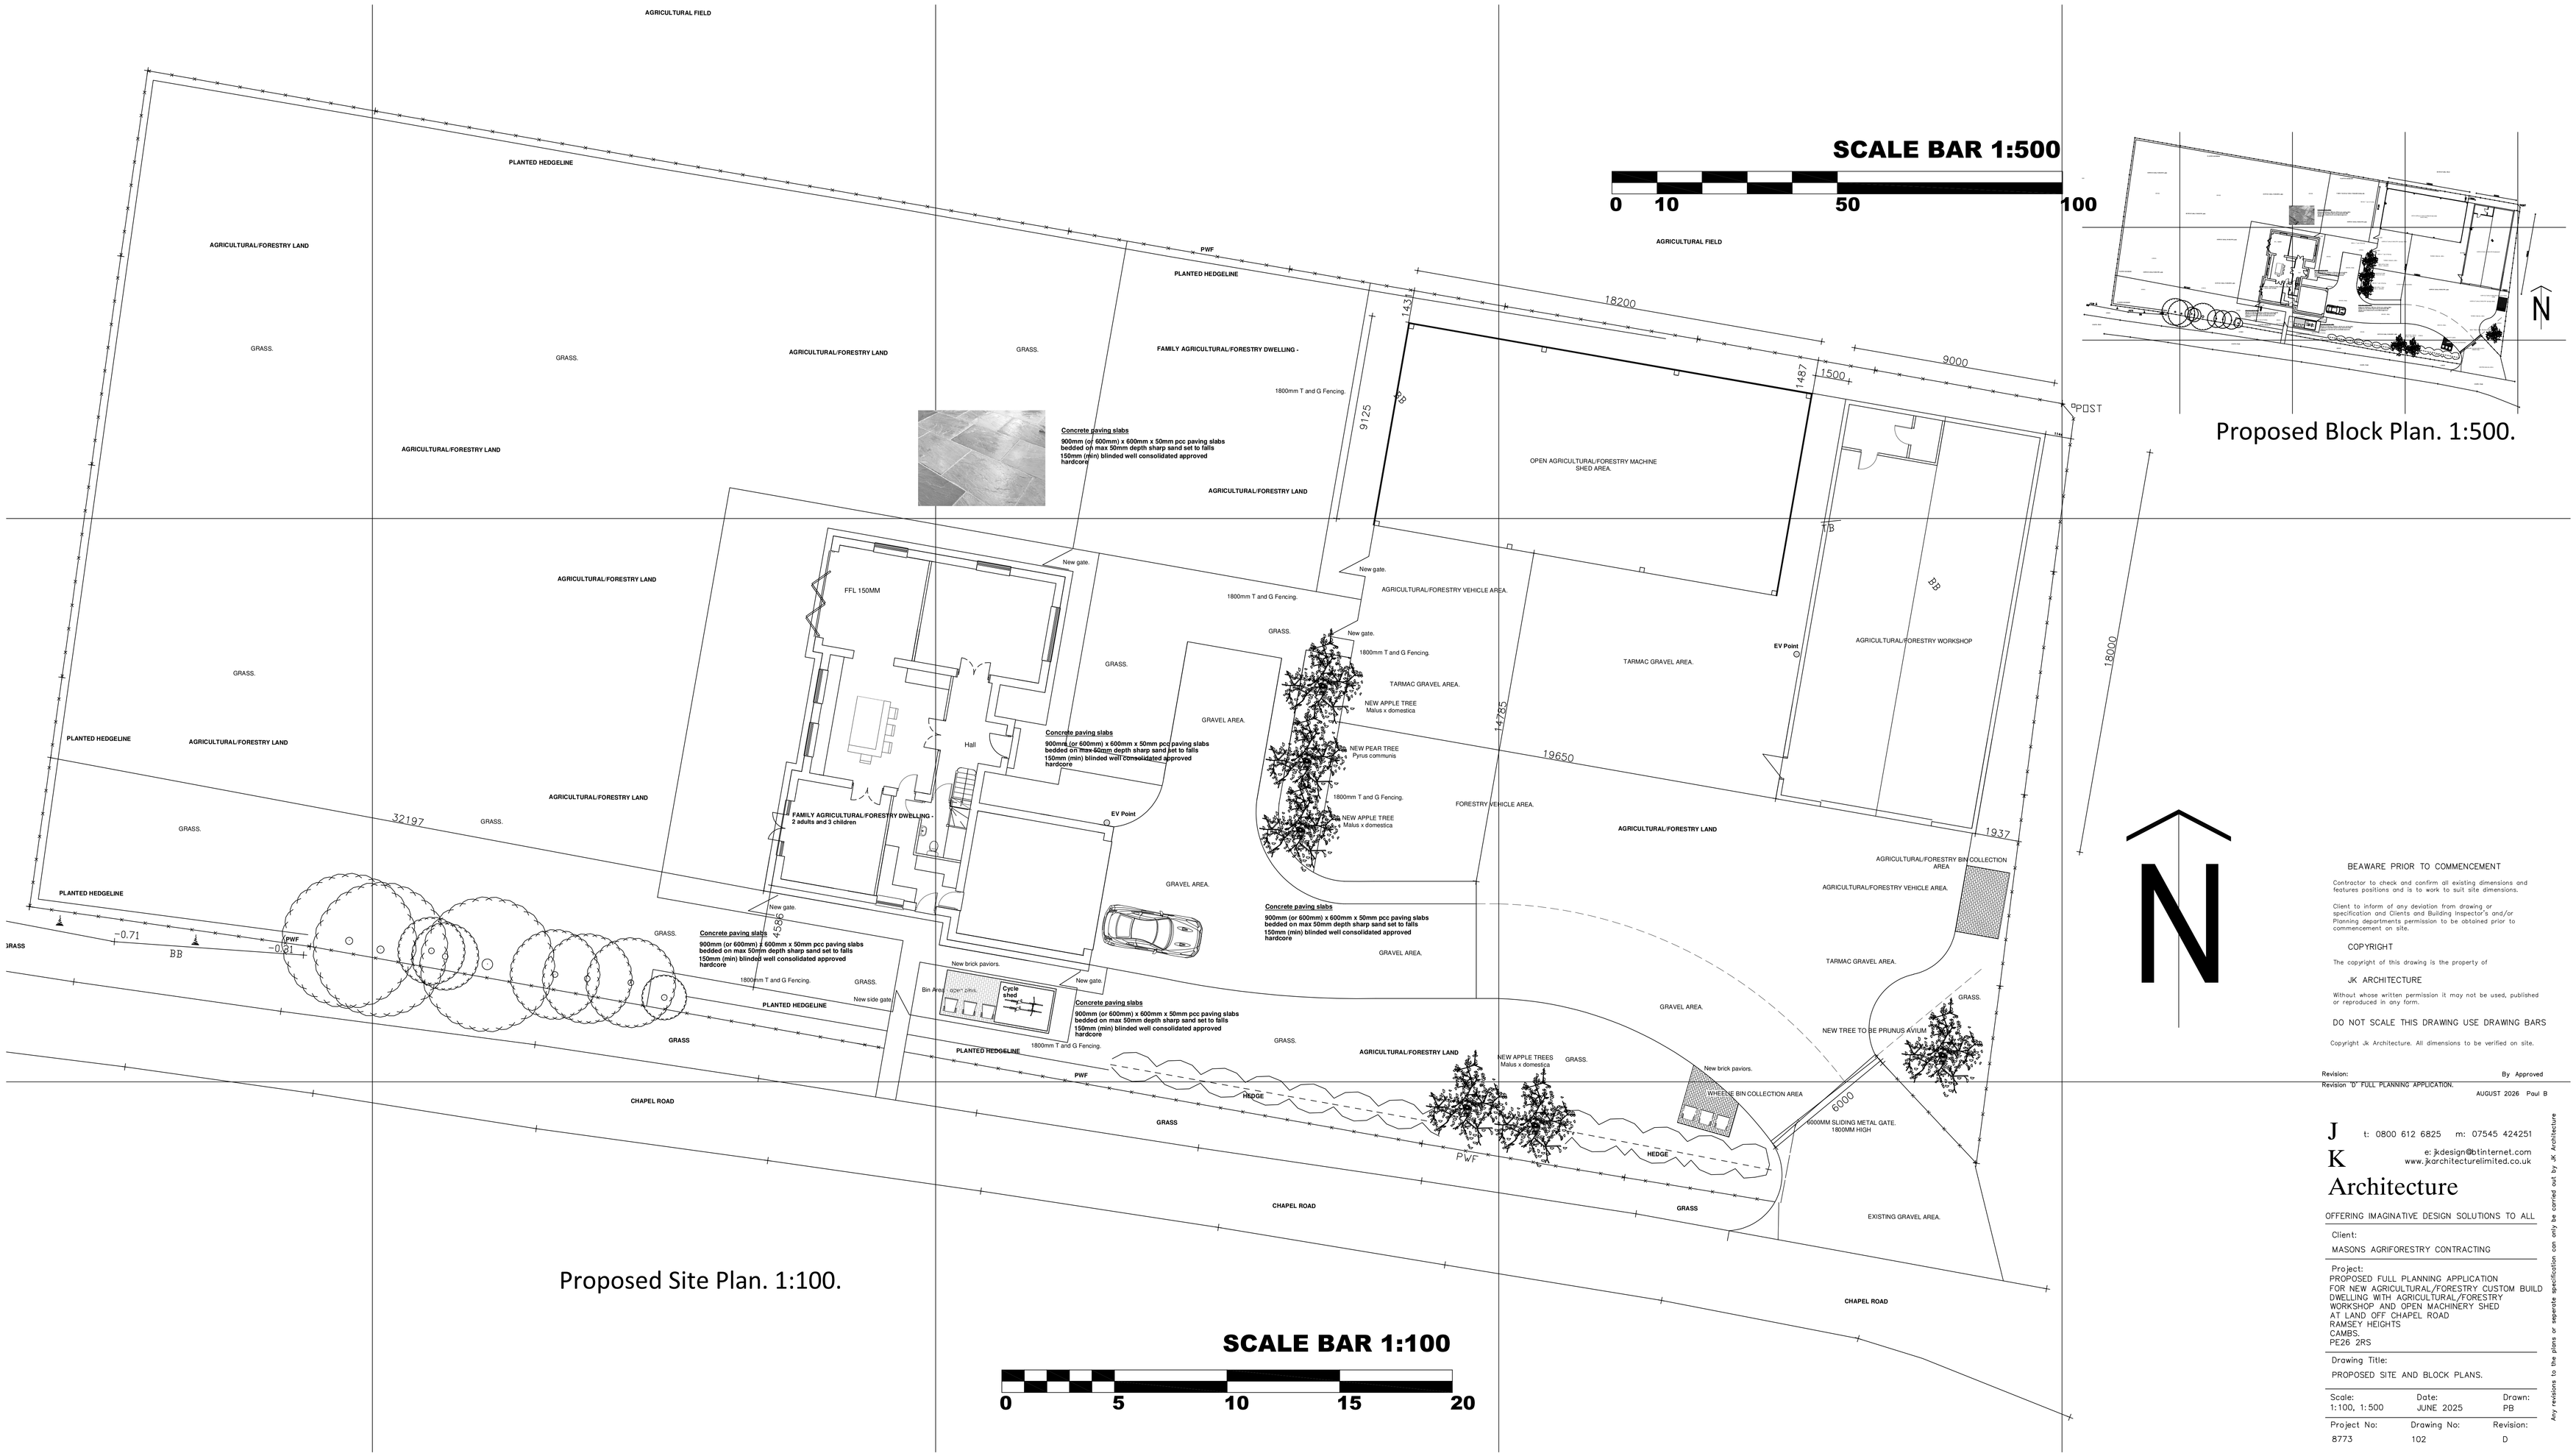


Proposed Site Plan. 1:100.

Proposed Block Plan. 1:500.

BEAWARE PRIOR TO COMMENCEMENT

Contractor to check and confirm all existing dimensions and features positions and is to work to suit site dimensions.

Client to inform of any deviation from drawing or specification and Clients and Building Inspector's and/or Planning departments permission to be obtained prior to commencement on site.

COPYRIGHT

The copyright of this drawing is the property of

JK ARCHITECTURE

Without whose written permission it may not be used, published or reproduced in any form.

DO NOT SCALE THIS DRAWING USE DRAWING BARS

Copyright Jk Architecture. All dimensions to be verified on site.

Revision:	By	Approved
Revision 'D' FULL PLANNING APPLICATION.	AUGUST 2026	Paul B

J K Architecture
t: 0800 612 6825 m: 07545 424251
e: jkdesign@btinternet.com
www.jkarchitecturelimited.co.uk

OFFERING IMAGINATIVE DESIGN SOLUTIONS TO ALL

Client:
MASONS AGRIFORESTRY CONTRACTING

Project:
PROPOSED FULL PLANNING APPLICATION
FOR NEW AGRICULTURAL/FORESTRY CUSTOM BUILD DWELLING WITH AGRICULTURAL/FORESTRY WORKSHOP AND OPEN MACHINERY SHED
AT LAND OFF CHAPEL ROAD
RAMSEY HEIGHTS
CAMBS.
PE26 2RS

Drawing Title:
PROPOSED SITE AND BLOCK PLANS.

Scale:	Date:	Drawn:
1:100, 1:500	JUNE 2025	PB
Project No:	Drawing No:	Revision:
8773	102	D

Any revisions to the plans or separate specification can only be carried out by JK Architecture