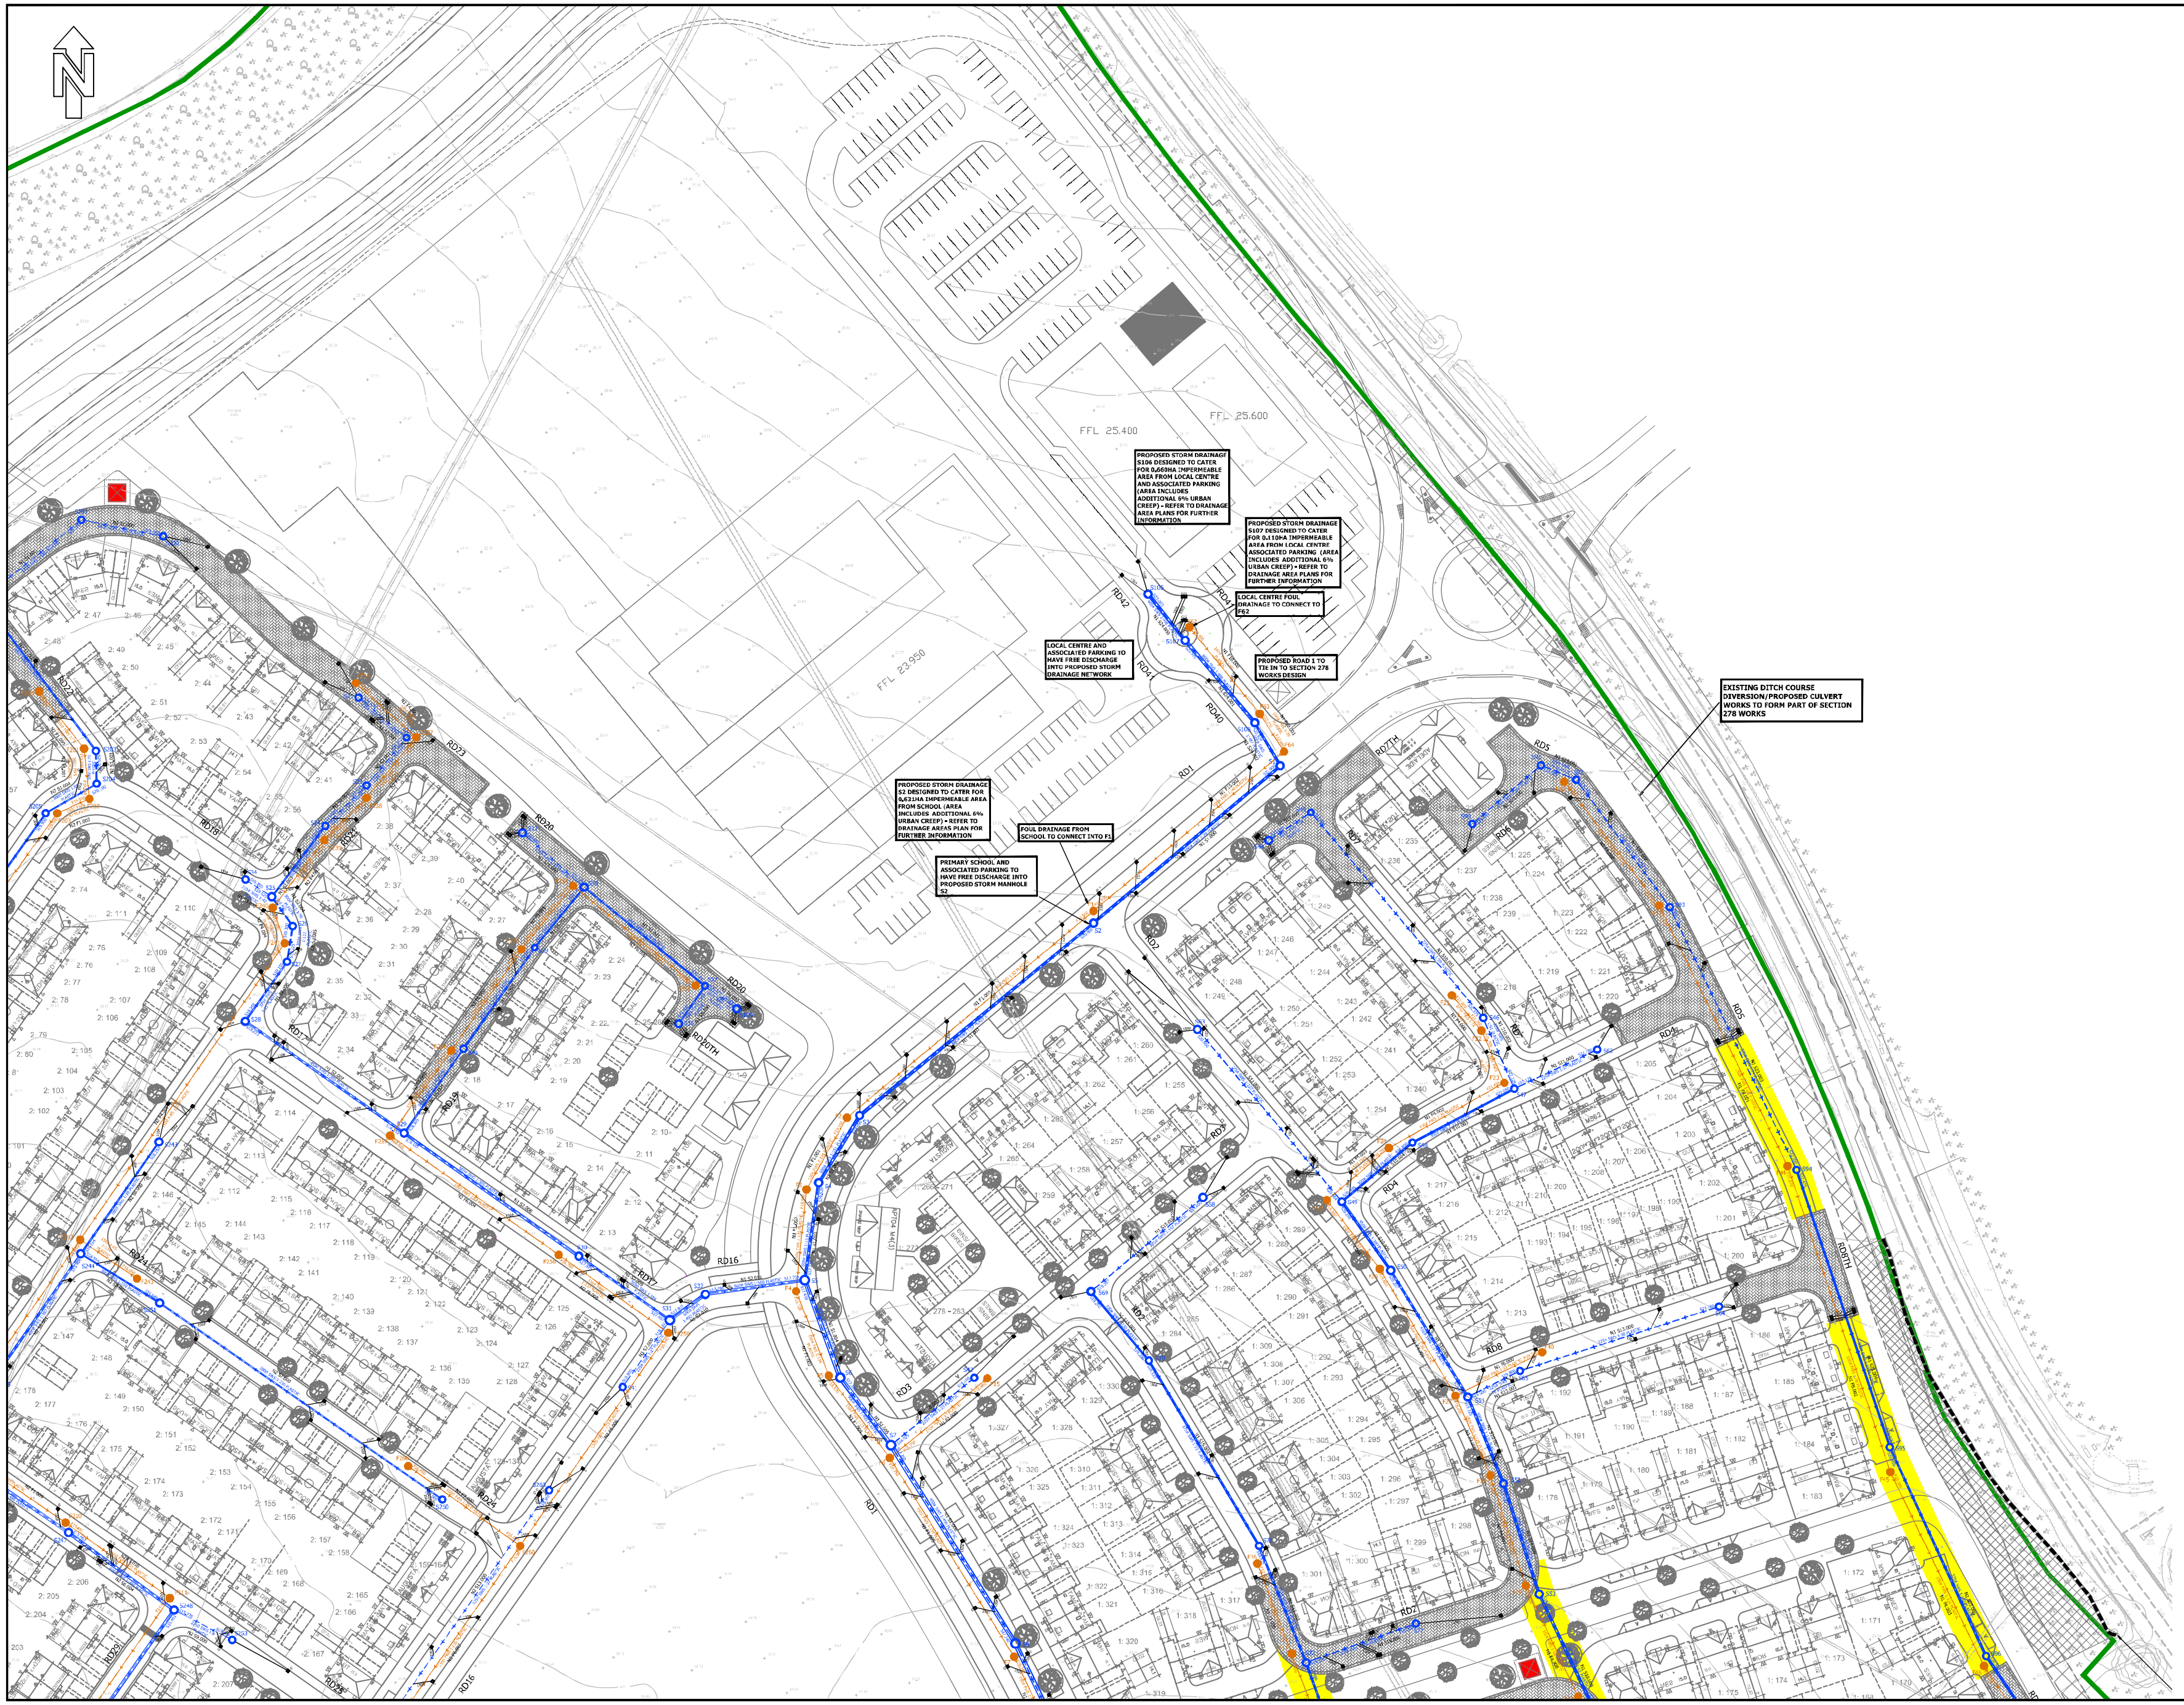


1. DO NOT SCALE FROM THIS DRAWING. IF IN DOUBT CONTACT TRAVIS BAKER LIMITED.
2. ALL DIMENSIONS ARE IN METRES UNLESS OTHERWISE NOTED.
3. THIS DRAWING IS TO BE READ IN CONJUNCTION WITH ALL OTHER RELEVANT DRAWINGS RELATING TO THIS PROJECT.
4. ALL DIMENSIONS SHOULD BE CHECKED ON SITE PRIOR TO CONSTRUCTION. ANY DISCREPANCIES SHOULD BE IMMEDIATELY NOTIFIED IN WRITING TO TRAVIS BAKER LIMITED.
5. THE CONTRACTOR SHALL PRIOR TO CONSTRUCTION CHECK AND VERIFY THAT THE DETAILS SHOWN ON THIS DRAWING ARE FULLY COMPATIBLE WITH ANY AS CONSTRUCTED DIMENSIONS OR LEVELS. ANY DISCREPANCIES TO BE REPORTED IMMEDIATELY IN WRITING TO TRAVIS BAKER LIMITED.
6. THIS DRAWING HAS BEEN PREPARED FOR THE EXCLUSIVE USE OF THE COMMISSIONING PARTY AND UNLESS AGREED IN WRITING BY TRAVIS BAKER LIMITED NO OTHER PARTY MAY USE OR RELY ON ITS CONTENTS. NO LIABILITY IS ACCEPTED BY TRAVIS BAKER LIMITED FOR ANY USE OF THIS DRAWING OTHER THAN FOR THE PURPOSE FOR WHICH IT WAS ORIGINALLY PREPARED.
7. IT SHOULD BE NOTED THAT THIS DRAWING MAY INCLUDE DATA PROVIDED BY THIRD PARTIES. NO LIABILITY IS ACCEPTED BY TRAVIS BAKER LIMITED AS TO THE ACCURACY OF THIS DATA.
8. THIS DRAWING SHALL NOT BE REPRODUCED IN ANY WAY WITHOUT THE WRITTEN PERMISSION OF TRAVIS BAKER LIMITED.

PRELIMINARY SUBJECT TO SECTION 38 AND 104 APPROVAL

CONNECTION TO EXISTING SEWER SUBJECT TO 106 APPROVAL

ALL EXISTING INVERT LEVELS TBC ON SITE AND RESULTS PASSED BACK TO TRAVIS BAKER BEFORE THE COMMENCEMENT OF ANY WORKS

ALL ADOPTABLE DRAINAGE MUST COMPLY WITH DESIGN & CONSTRUCTION GUIDANCE, APPROVED VERSION 2.2 DATED 29TH JUNE 2022 AND ADVANCED WATER INFRASTRUCTURE NETWORKS REQUIREMENTS

AIP MAY BE REQUIRED FOR PIPES 900Ø OR GREATER IN HIGHWAY

KEY

- SITE BOUNDARY
- PROPOSED ADOPTABLE SURFACE WATER SEWER
- PROPOSED ADOPTABLE FOUL WATER SEWER
- PROPOSED HIGHWAY GULLY
- PROPOSED SEWER EASEMENT
- FFL 19.200 — PROPOSED FINISHED FLOOR LEVEL
- BANKING
- PROPOSED HEADWALL
- EXISTING FOUL WATER SEWER
- PRIVATE CELLULAR STORAGE
- PRIVATE STORM WATER SEWER
- PRIVATE HEADWALL
- PROPOSED ADOPTABLE FOUL WATER RISING MAIN
- EXISTING DITCH COURSE
- EXISTING DITCH COURSE EASEMENT (5M EITHER SIDE FROM TOP OF BANK)
- PROPOSED CULVERT
- EXISTING CULVERT
- PRIVATE STORM WATER SEWER

REV	DESCRIPTION	DATE	BY	AUTH
F	NOTE AMENDED ON DRAWING, STORM AND FOUL NETWORK 2 DRAINAGE ADDED TO DRAWING.	28.03.24	JC	RWT
E	S106, S107, S108, F62, F63 & F6 MANHOLES ADDED, CELLULAR STORAGE REMOVED, PH2 DRAINAGE WHICH ENTERS STORM NETWORK 1 AMENDED TO SUIT AMENDED DRAINAGE AREAS AND ROAD COVER LEVELS, STORM PIPE NUMBERS AMENDED.	23.01.24	JC	RWT
D	F62, F63 & S106 MANHOLES ADDED, S103 AND ASSOCIATED CELLULAR STORAGE RE-POSITIONED TO SUIT CLIENT COMMENTS.	05.01.24	JC	RWT
C	REFERENCE TO ANGLIAN WATER REMOVED AND REPLACED WITH INDEPENDENT WATER NETWORKS LTD.	20.12.23	RP	JC
B	SECTION 104 PLAN UPDATED TO SUIT REVISED SITE LAYOUT AND DRAINAGE RE-DESIGN.	19.12.23	JC	RWT
A	VIEWPORT EXTENTS AMENDED	01.04.22	JC	RWT

travis baker

Travis Baker
Trinity Point
New Road
Halesowen
West Midlands
B63 3HY
Tel: 0121 550 8037
Fax: 0121 550 8047
info@travisbaker.co.uk
www.travisbaker.co.uk

CLIENT: BLOOR HOMES SOUTH MIDLANDS

PROJECT: HUNTINGDON

TITLE: SECTION 104 PLAN SHEET 1 OF 4

DRAWN	AUTHORISED	SCALE	DATE
JC	RWT	1:500@A0	04.02.22

PROJECT NO.	DRAWING NO.	REV
19043	200	F

STATUS: PRELIMINARY

COPYRIGHT TRAVIS BAKER LIMITED. ALL RIGHTS RESERVED.