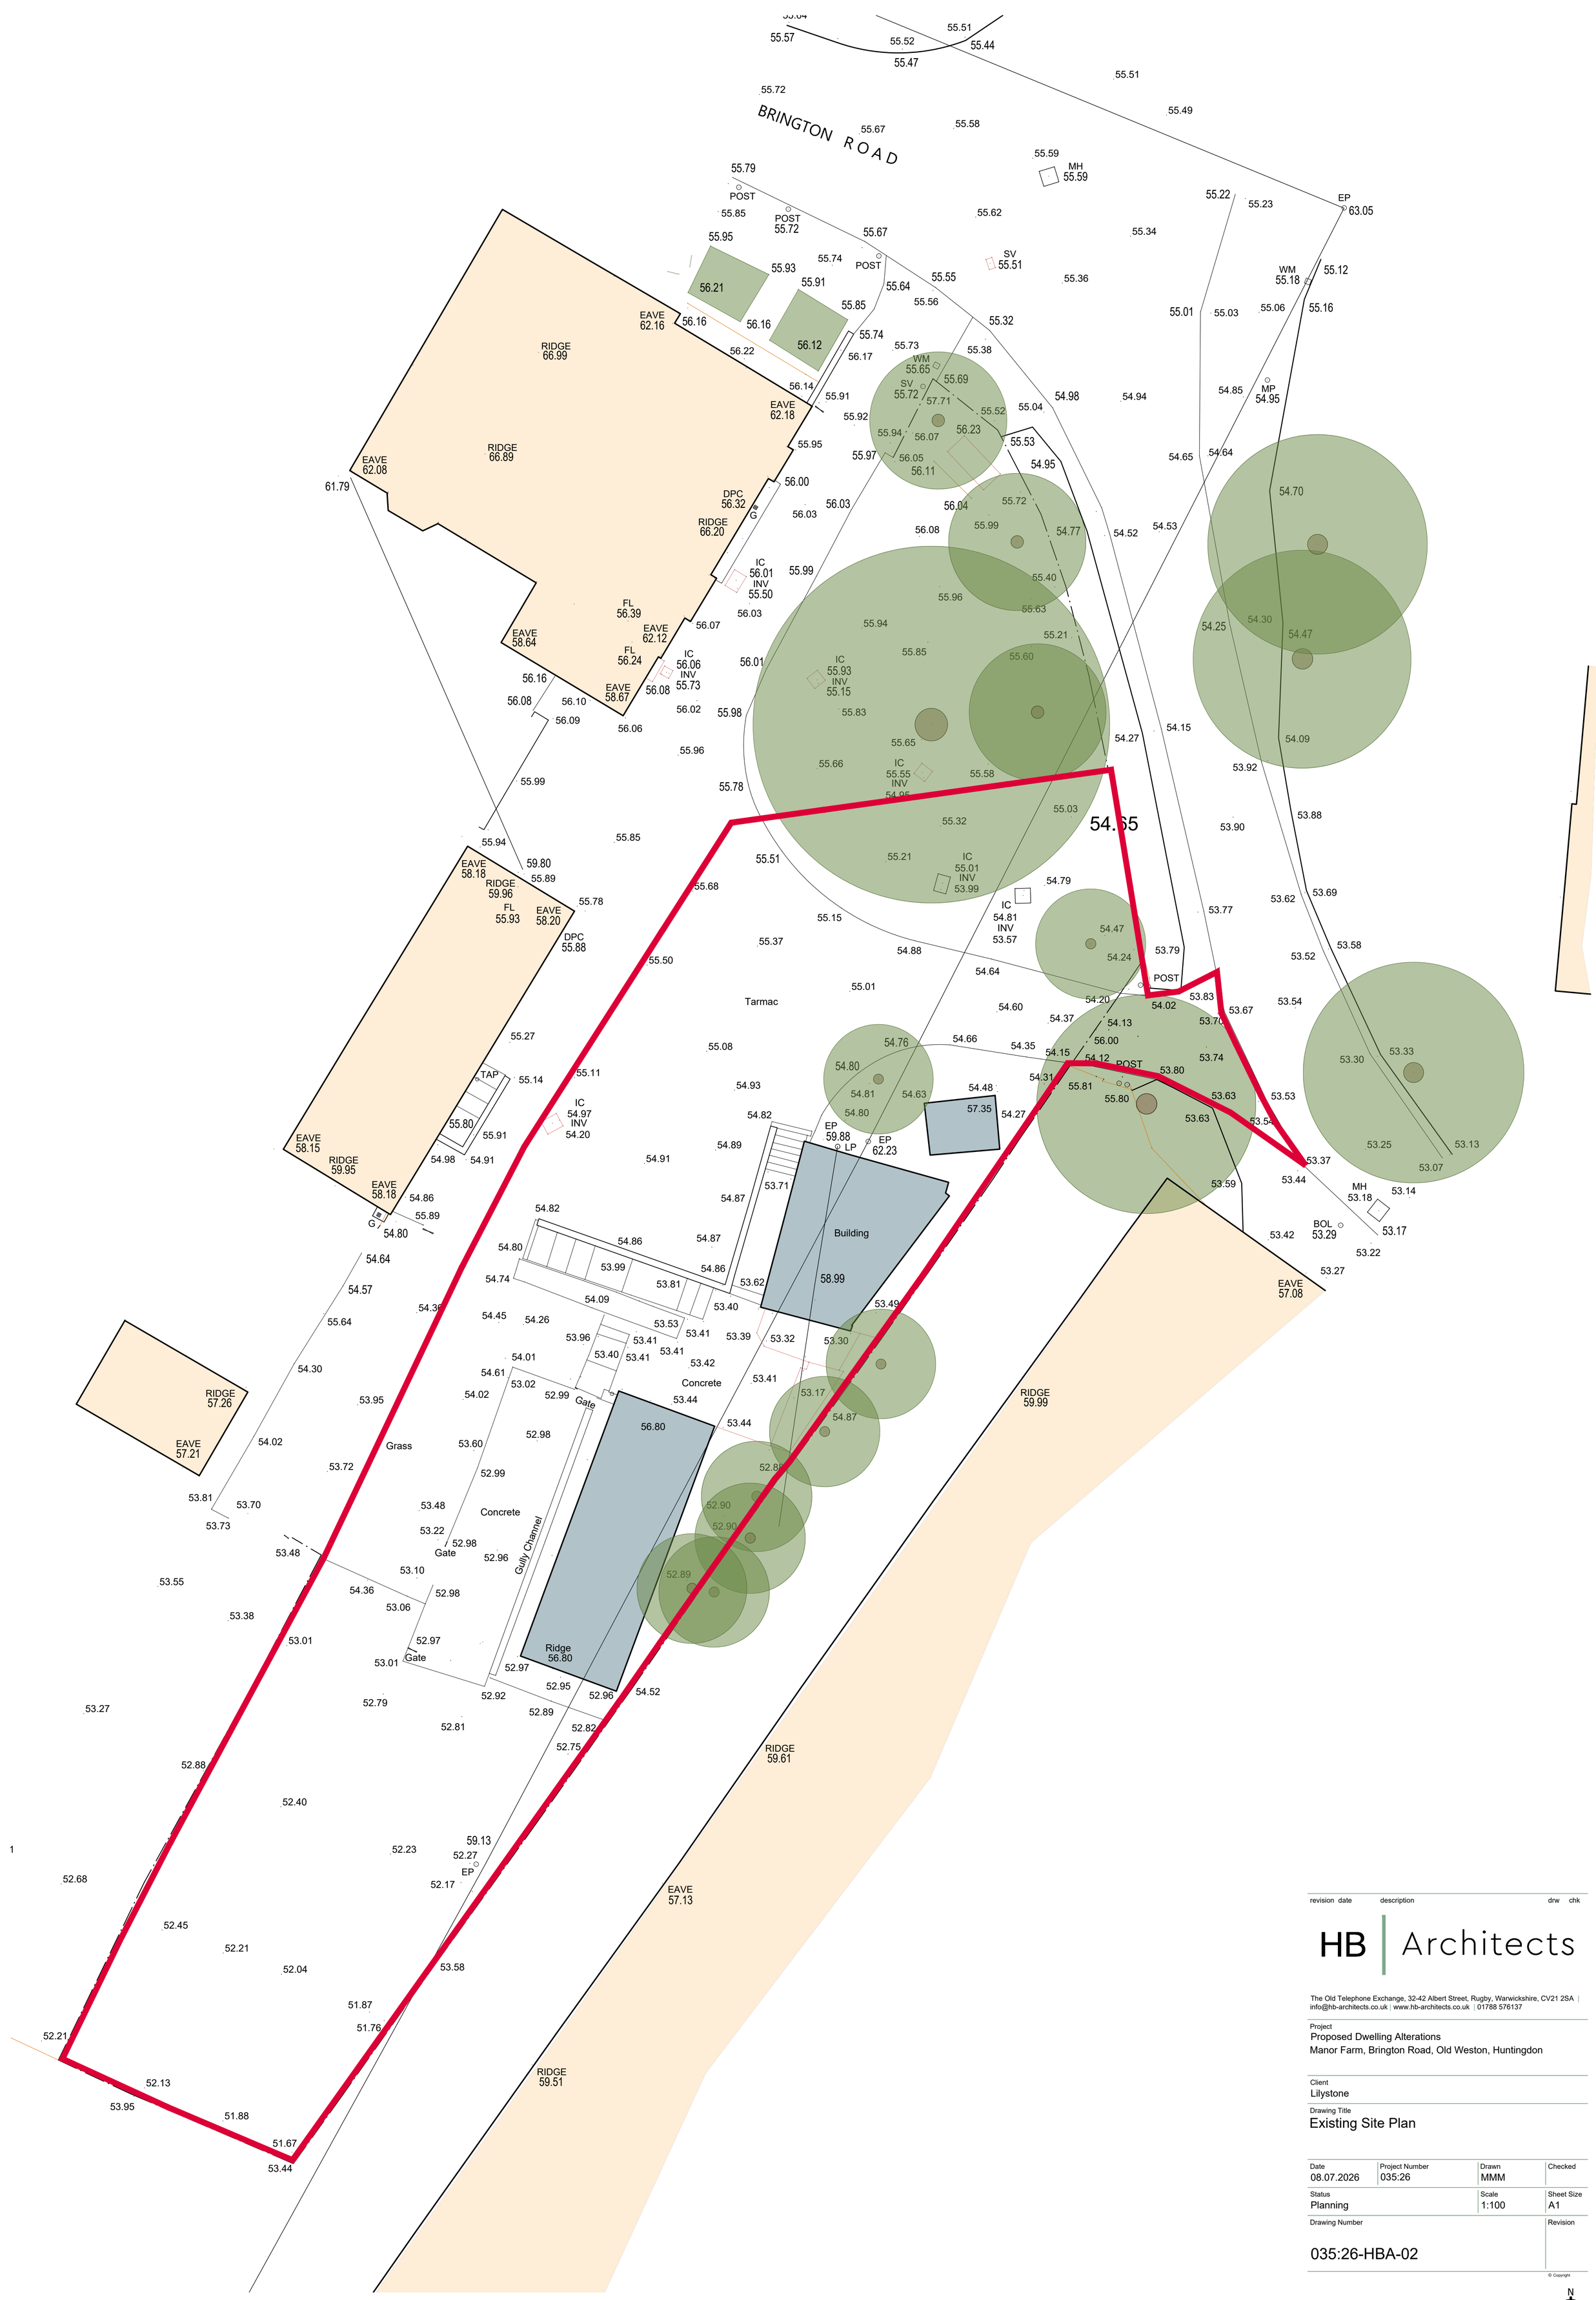


revision	date	description	drw	chk

HB | Architects

The Old Telephone Exchange, 32-42 Albert Street, Rugby, Warwickshire, CV21 2SA |
info@hb-architects.co.uk | www.hb-architects.co.uk | 01788 576137

Project
Proposed Dwelling Alterations
Manor Farm, Brington Road, Old Weston, Huntingdon

Client
Lilystone

Drawing Title
Existing Site Plan

Date	Project Number	Drawn	Checked
08.07.2026	035:26	MMM	

Status	Scale	Sheet Size
Planning	1:100	A1

Drawing Number
035:26-HBA-02

Revision

© Copyright

0m 1m 2m 3m 4m 5m 1:100

N