



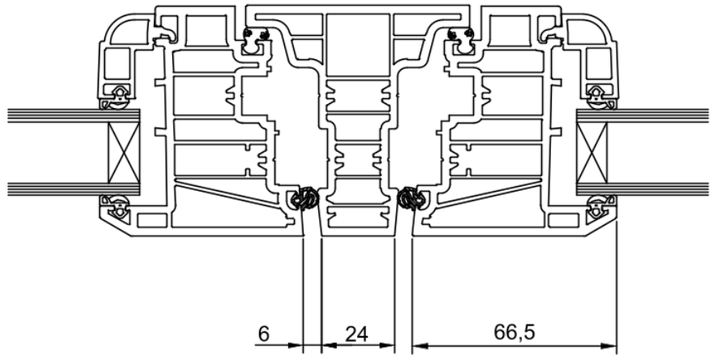


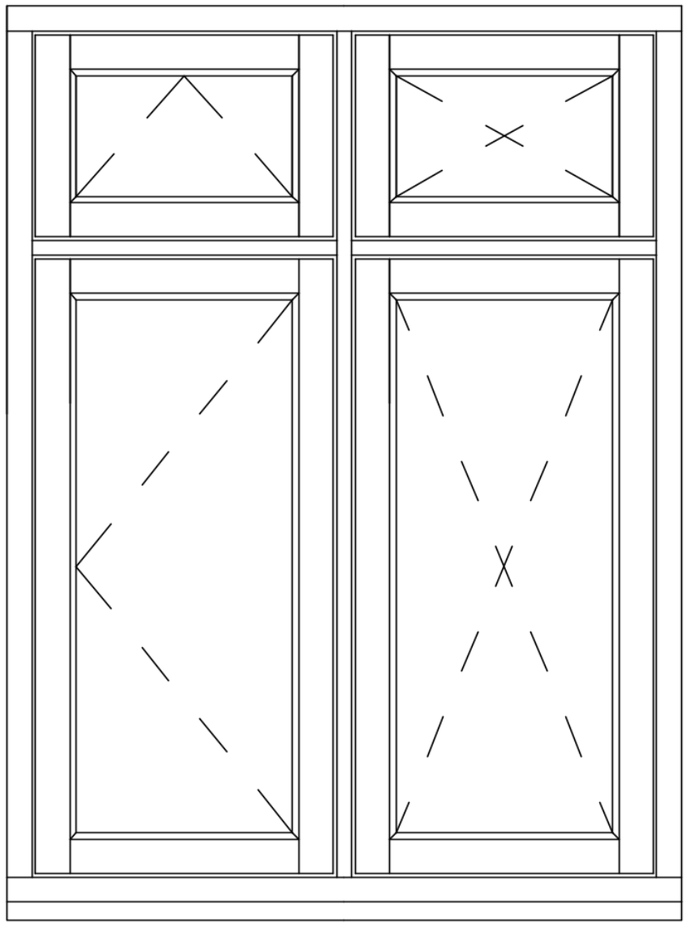


SCALE 1:10

Alternative Cill Options


R009M

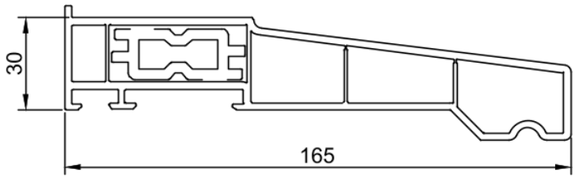


R009

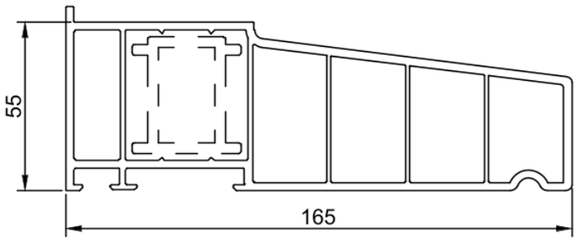

R007

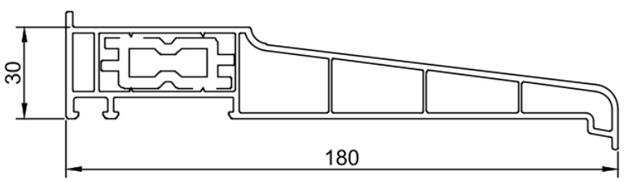

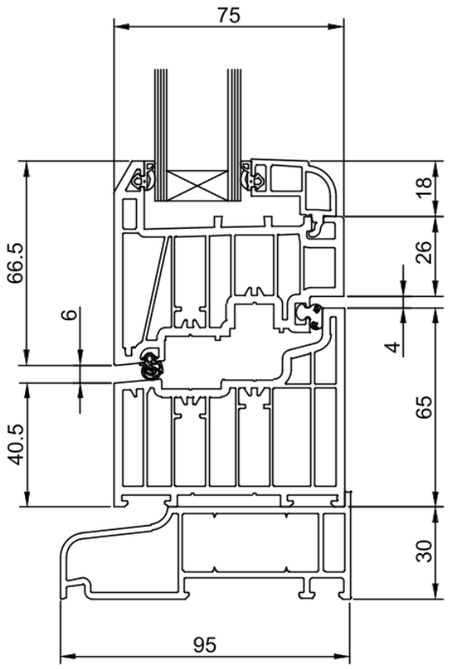

ISSUE	DATE	INITIAL	DESCRIPTION
B	04.07.2024	DB	VISUAL ADJUSTMENTS
A	19.10.2023	MS	INITIAL ISSUE

	NAME	DATE
DRAWN	M.Springer	19.10.2023
CHK'D	M.Hart	19.10.2023

The Residence Collection & Window Widgets are trading divisions of Window Widgets
Trading Address: Unit C, Quedgley West Business Park, Bristol Road, Gloucester, GL2 4PA

TITLE:
R7002 R003 - Cross Section & Elevation Drawings

DWG NO.
RC2000-007

A3

FFL

SCALE: S:1 (1:5) | DO NOT SCALE DRAWING | SHEET 1 OF 1